# SITE PLAN

## VPR C CENTRAL FACILITY

VERMEJO RANCH,
LOCATED IN THE MAXWELL LAND GRANT
IN PART OF THE NW1/4SE1/4
OF EXTRAPOLTED SECTION 4,
TOWNSHIP 35 SOUTH,
RANGE 66 WEST,
COUNTY OF LAS ANIMAS,
STATE OF COLORADO.

VPR "C" CENTRAL FACILITY
NW1/4SE1/4, SEC. 4,
T35S, R66W
LAS ANIMAS COUNTY, CO

| FACILITY NAME | FACILITY ID | FACILITY TYPE | FACILITY LOCATION | LATITUDE | LONGITUDE | QTRQTR |
|---|---|---|---|---|---|---|
| VPR C CENTRAL FACILITY UNIT C-1 | 412154 | GAS COMPRESSOR STATION | LAS ANIMAS 071 SE 4 35S 66W 6 | 37.0239 | -104.78185 | NWSE |
| VPR C CENTRAL FACILITY UNIT 401 | 412159 | GAS COMPRESSOR STATION | LAS ANIMAS 071 SE 4 35S 66W 6 | 37.02378 | -104.78213 | NWSE |
| VPR C CENTRAL FACILITY UNIT 402 | 412157 | GAS COMPRESSOR STATION | LAS ANIMAS 071 SE 4 35S 66W 6 | 37.02378 | -104.78213 | NWSE |

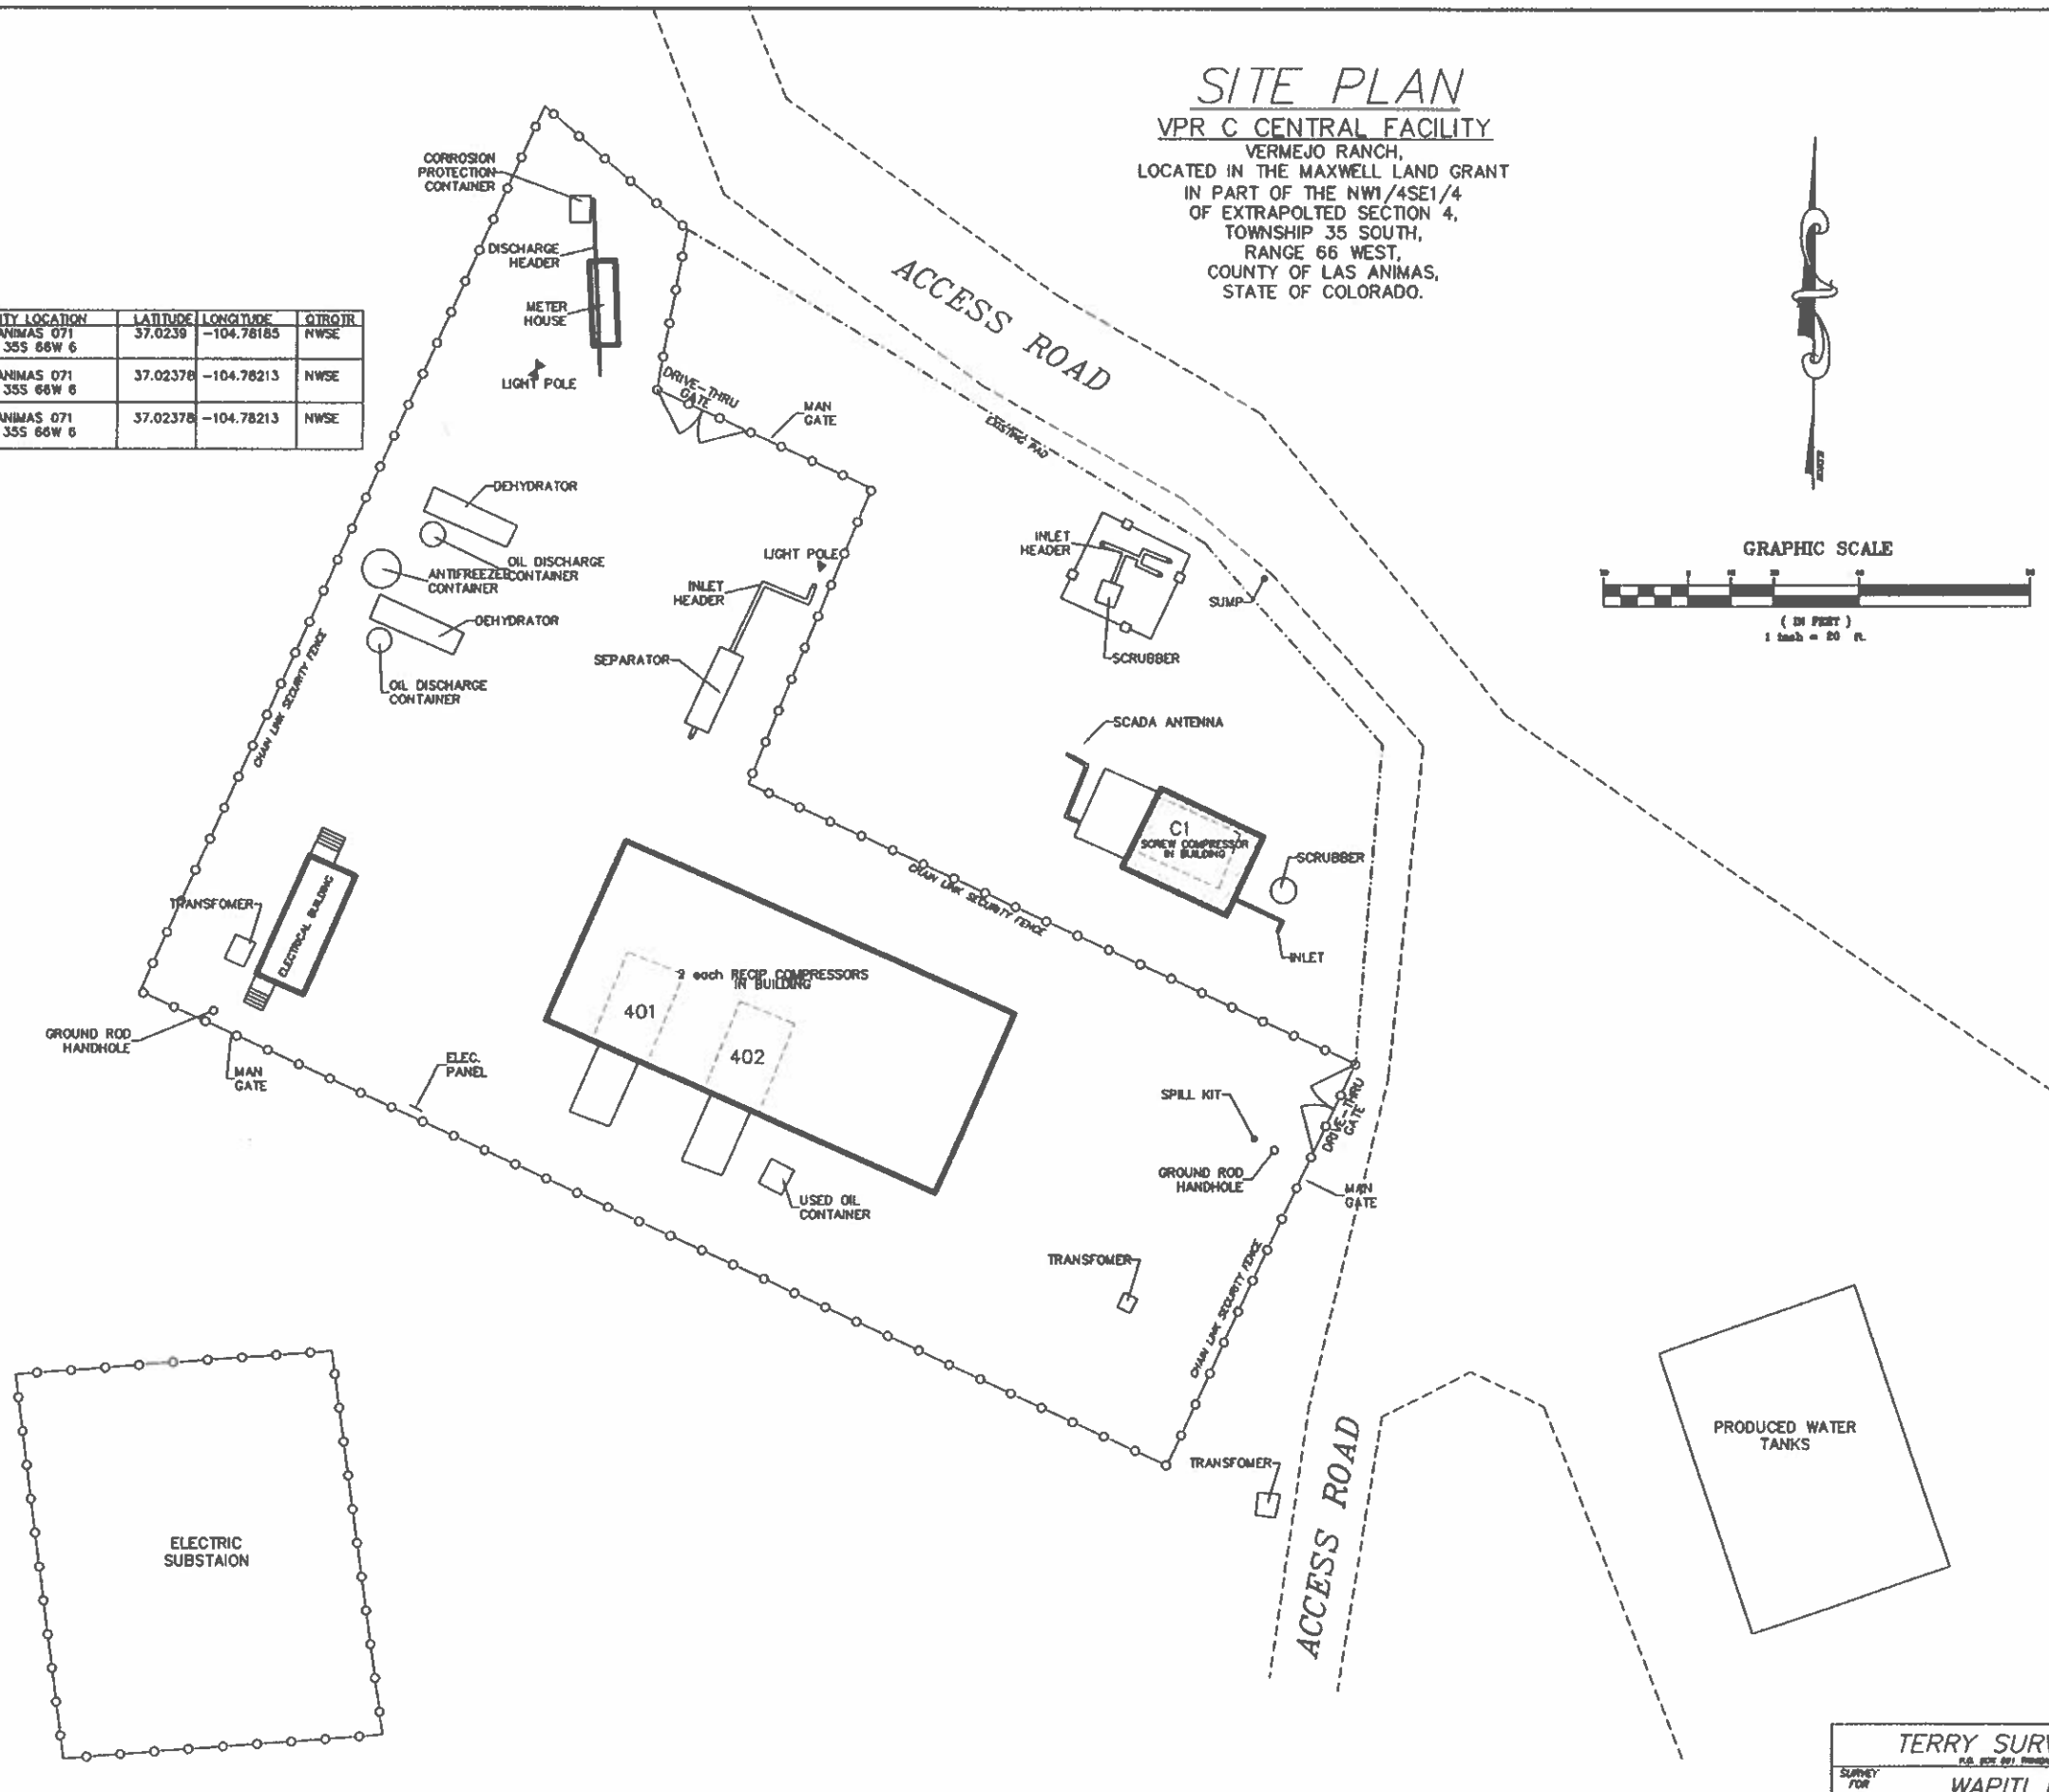


GRAPHIC SCALE

( IN FEET )
1 inch = 80 ft.

| | |
|---|---|
| TERRY SURVEYING INC. P.O. BOX 891, RATON, COLORADO 87740 | |
| SURVEY FOR: WAPITI ENERGY w/ COMPRESSOR STATION, NE1/4, SEC. 7, T34S, R66W, LAS ANIMAS COUNTY, COLORADO | |
| DRAWN BY: XXX | DATE: 00/00/00 |
| CHECKED BY: G. TERRY | DRAWING NO.: 0000-00 |
| JOB NO.: 0000-00 | SHEET 1 OF 1 |