# Location Drawing
# Barrow 33-8 TR

FROM PROPOSED WELL TO EXISTING WELL: ***N 65° E, 100'±***

FROM EXISTING WELL TO GAS DRIVE SYSTEM: ***N 55° W, 80'±***

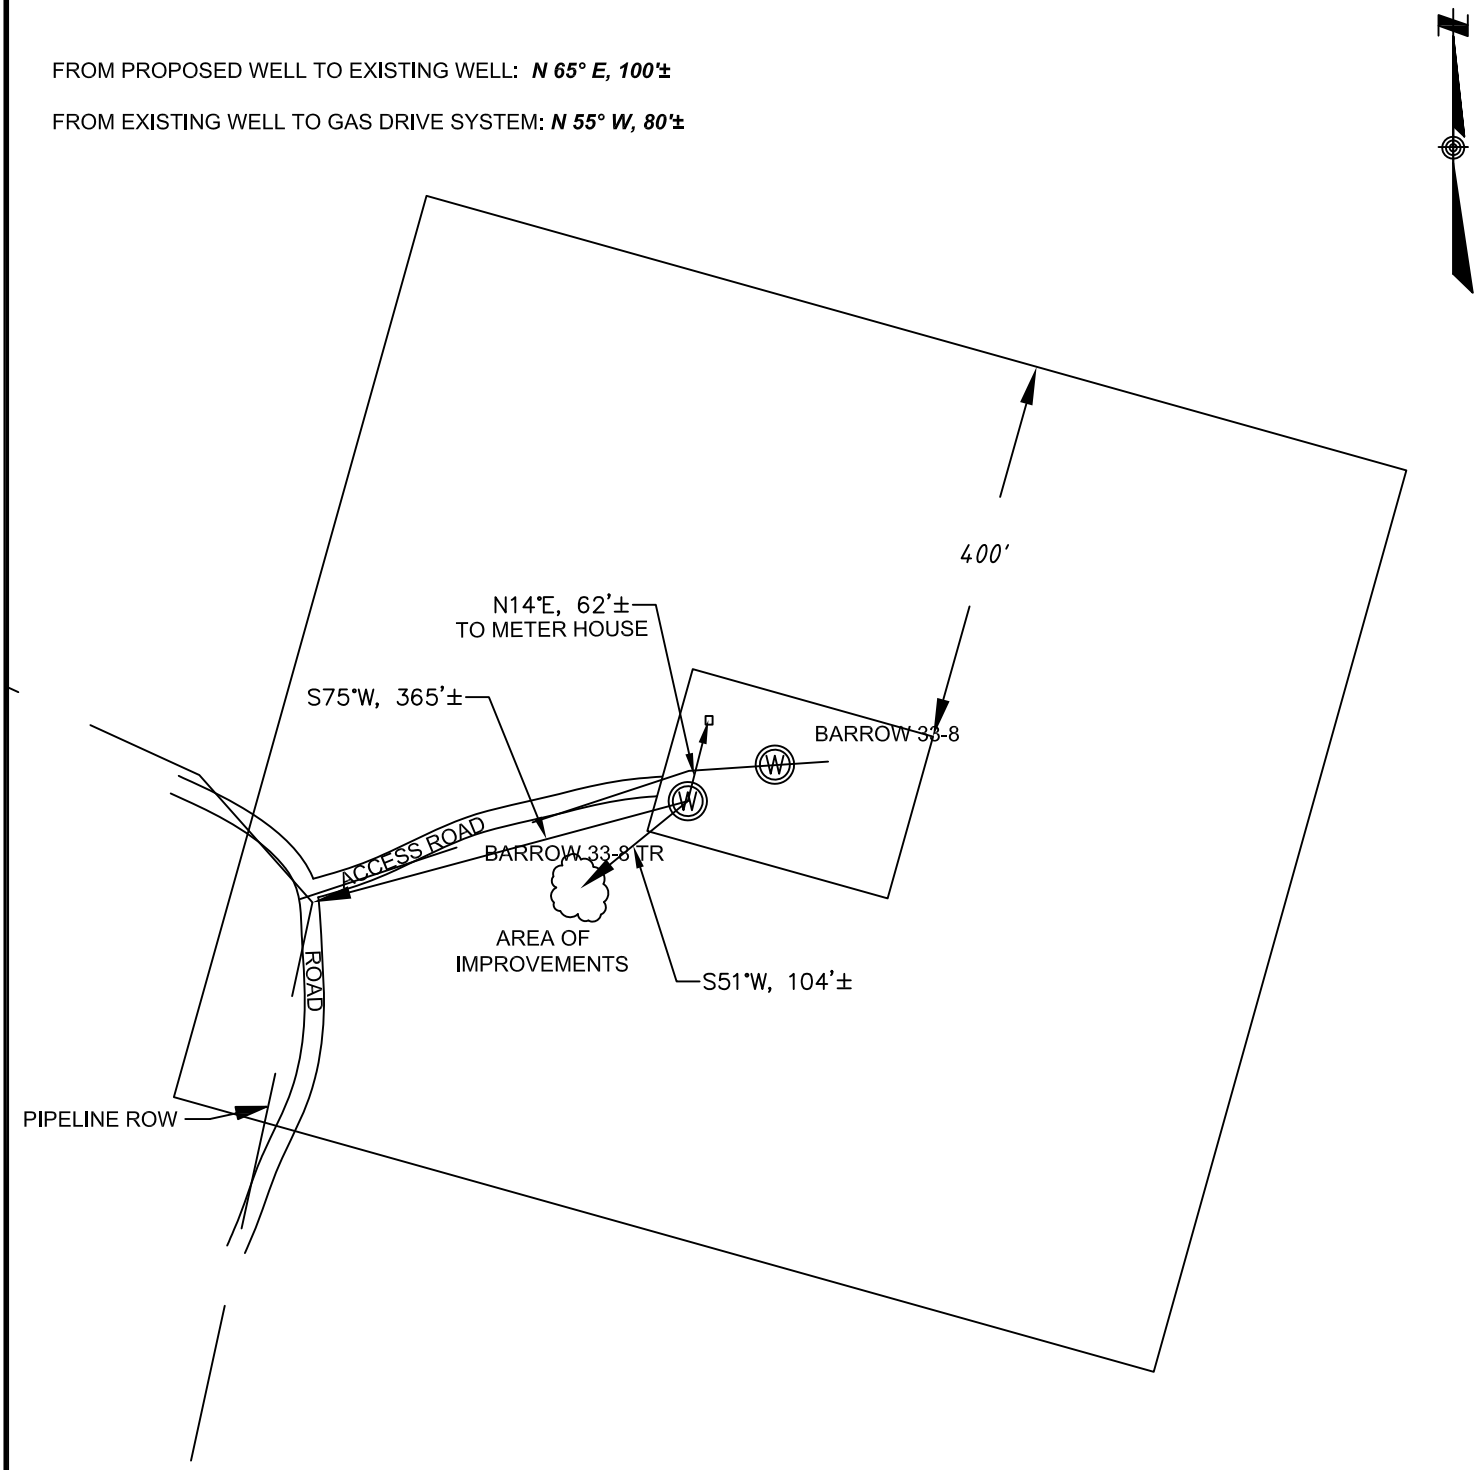


SURFACE USE:TIMBER

NOTE:
FOOTAGES GIVEN ARE ONLY ESTIMATES BASED ON SUBDIVISION PLATS AND TIED TO EXISTING CONTROL. A FULL BOUNDARY SURVEY IS REQUIRED TO DETERMINE TRUE SUBDIVISION LOT AND ROAD LOCATIONS, DISTANCES AND AREA OR FOOTAGE CALCULATIONS.

DATE: October 26, 2009

TRAIL

GRAPHIC SCALE

100 0 100 200 400

( IN FEET )
1 inch = 200 ft.


SHIELDS SURVEY Ltd. Co.
Raton, New Mexico 87740
(575)445-1232