LOCATION DRAWING

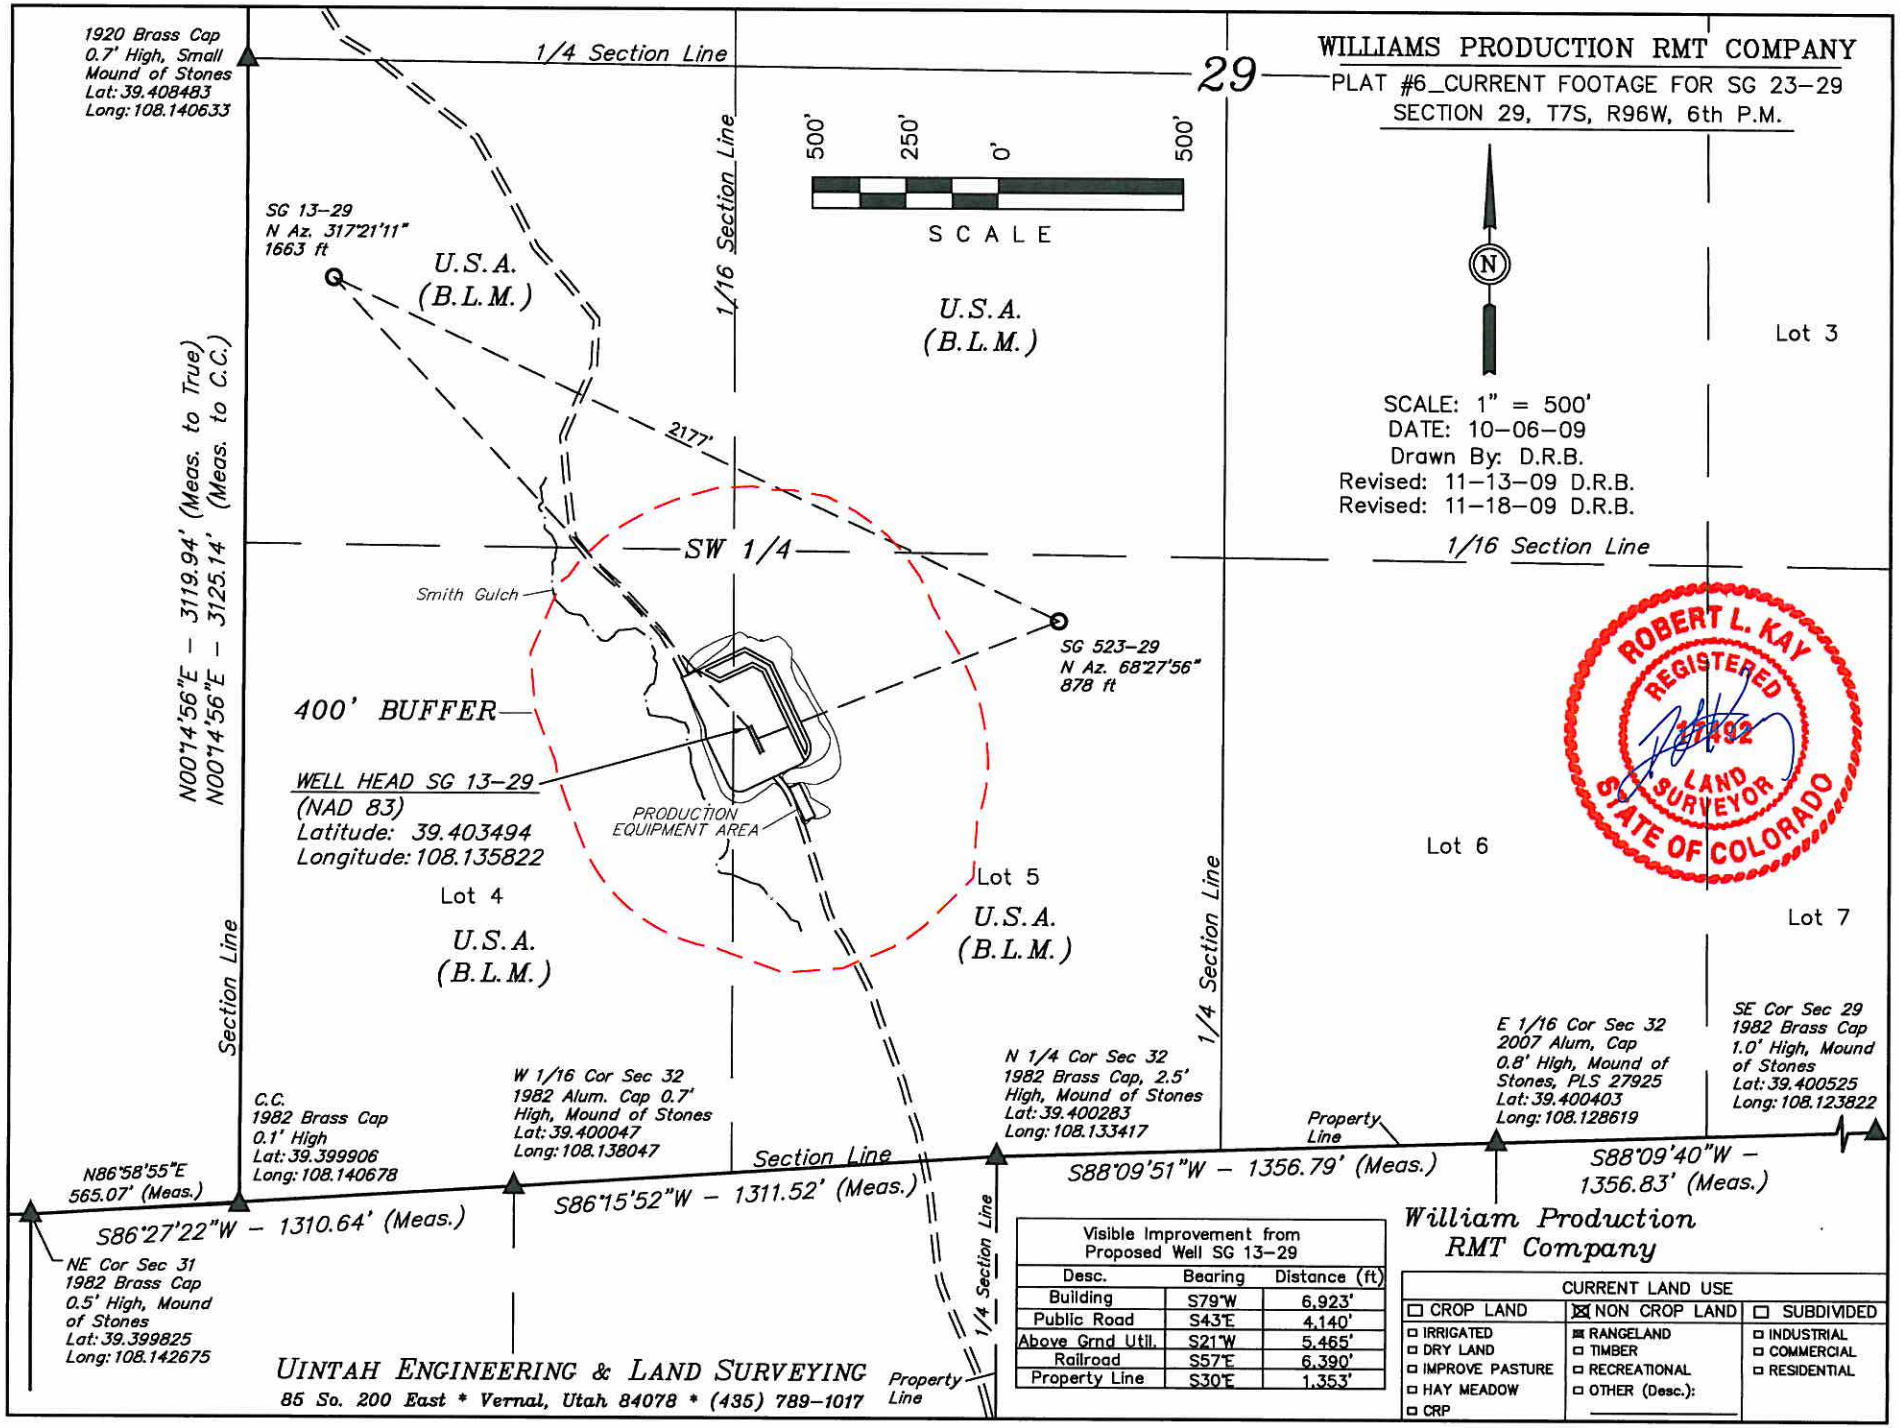


| Visible Improvement from Proposed Well SG 13-29 | | |
|---|---|---|
| Desc. | Bearing | Distance (ft) |
| Building | S79°W | 6,923' |
| Public Road | S43°E | 4,140' |
| Above Grnd Util. | S21°W | 5,465' |
| Railroad | S57°E | 6,390' |
| Property Line | S30°E | 1,353' |