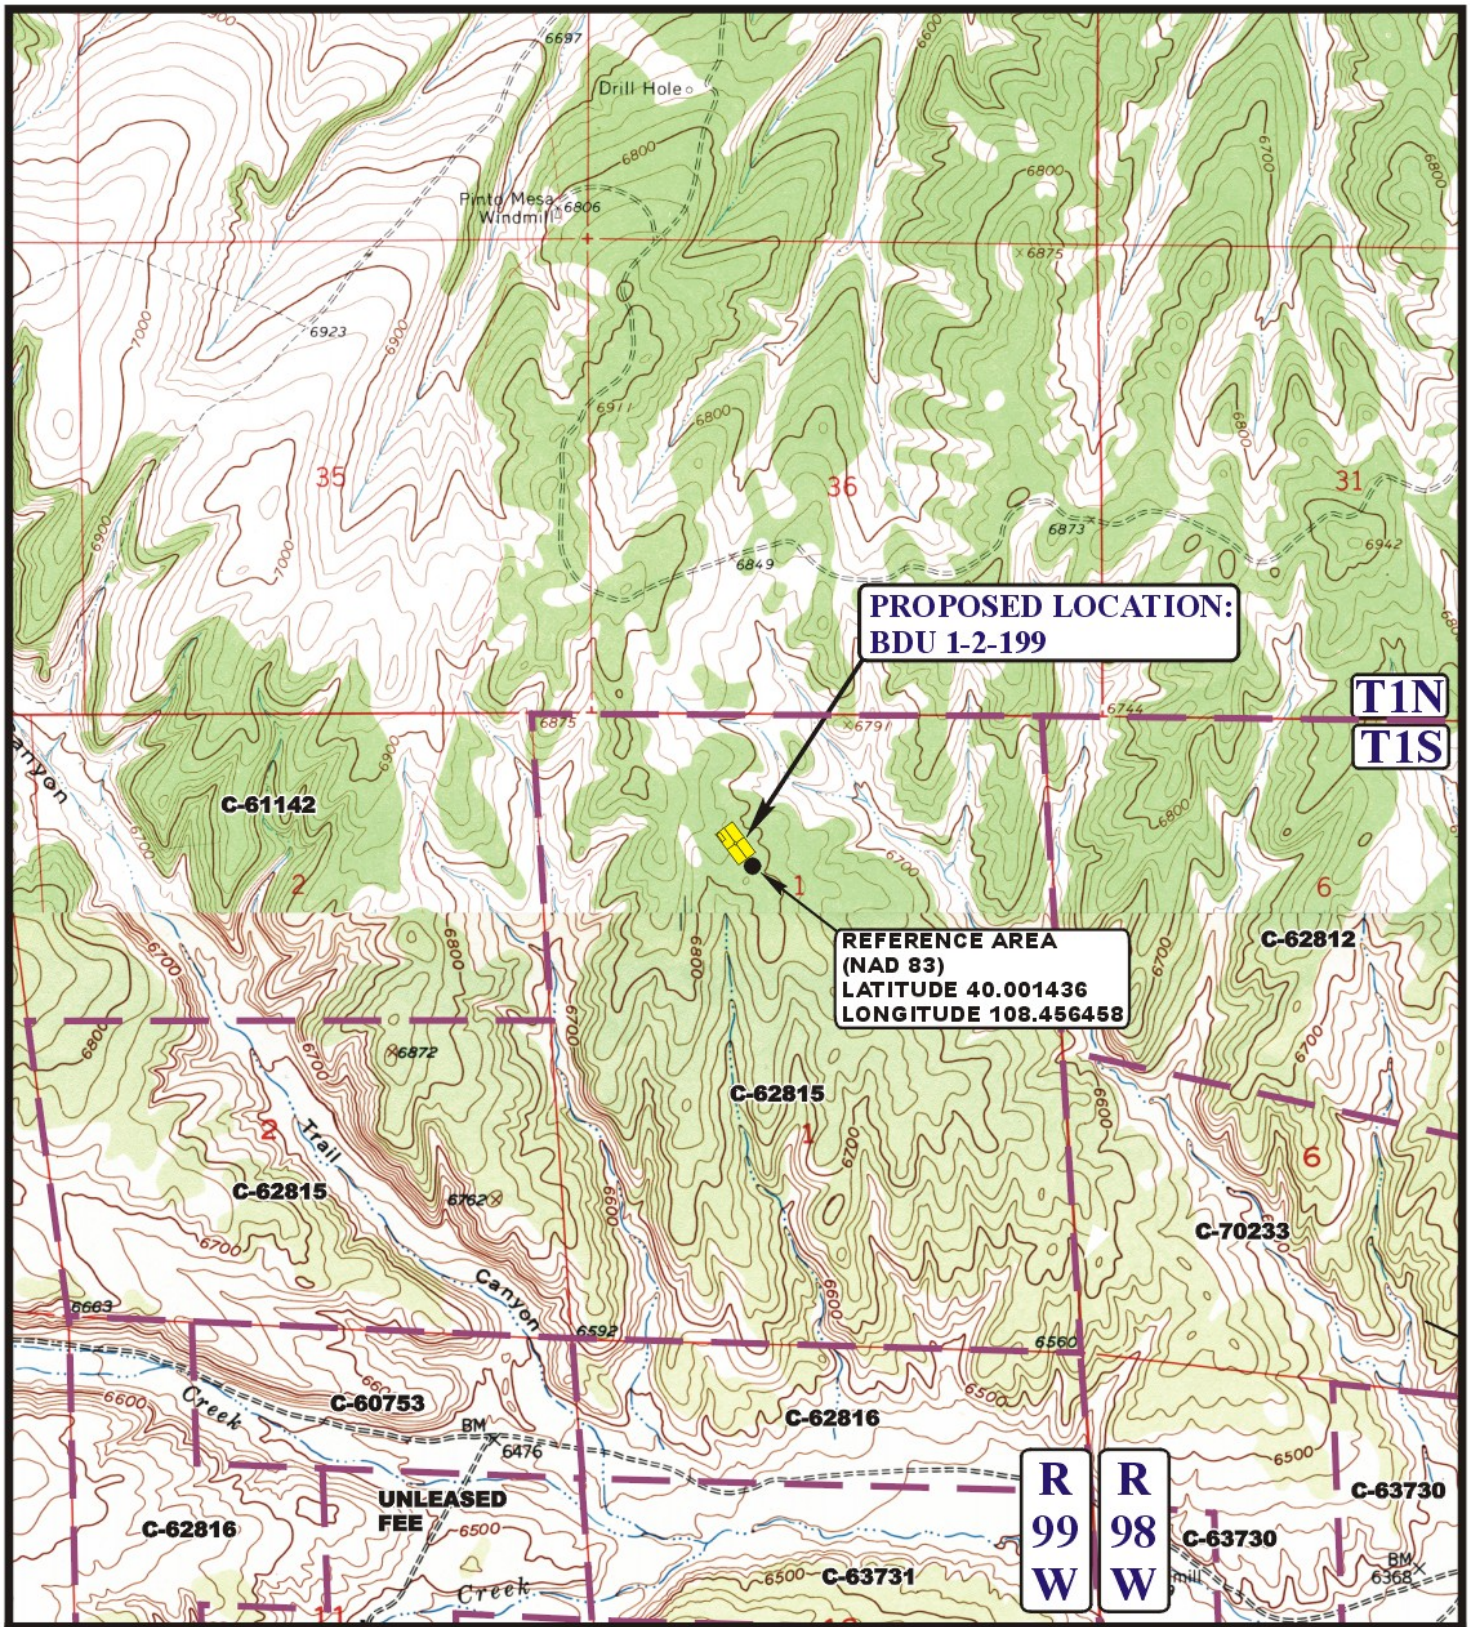

LEGEND:

EXISTING ROAD

N

MESA ENERGY PARTNERS, LLC

BDU 1-2-199
SECTION 1, T1S, R99W, 6th P.M.
LOT 7

SHEET 15 OF 17

Uintah Engineering & Land Surveying
85 South 200 East Vernal, Utah 84078
(435) 789-1017 * FAX (435) 789-1813

REFERENCE AREA MAP	05 MONTH	11 DAY	10 YEAR	REF TOPO
SCALE: 1" = 2000'	DRAWN BY: J.L.G.	REVISED:05-13-10		