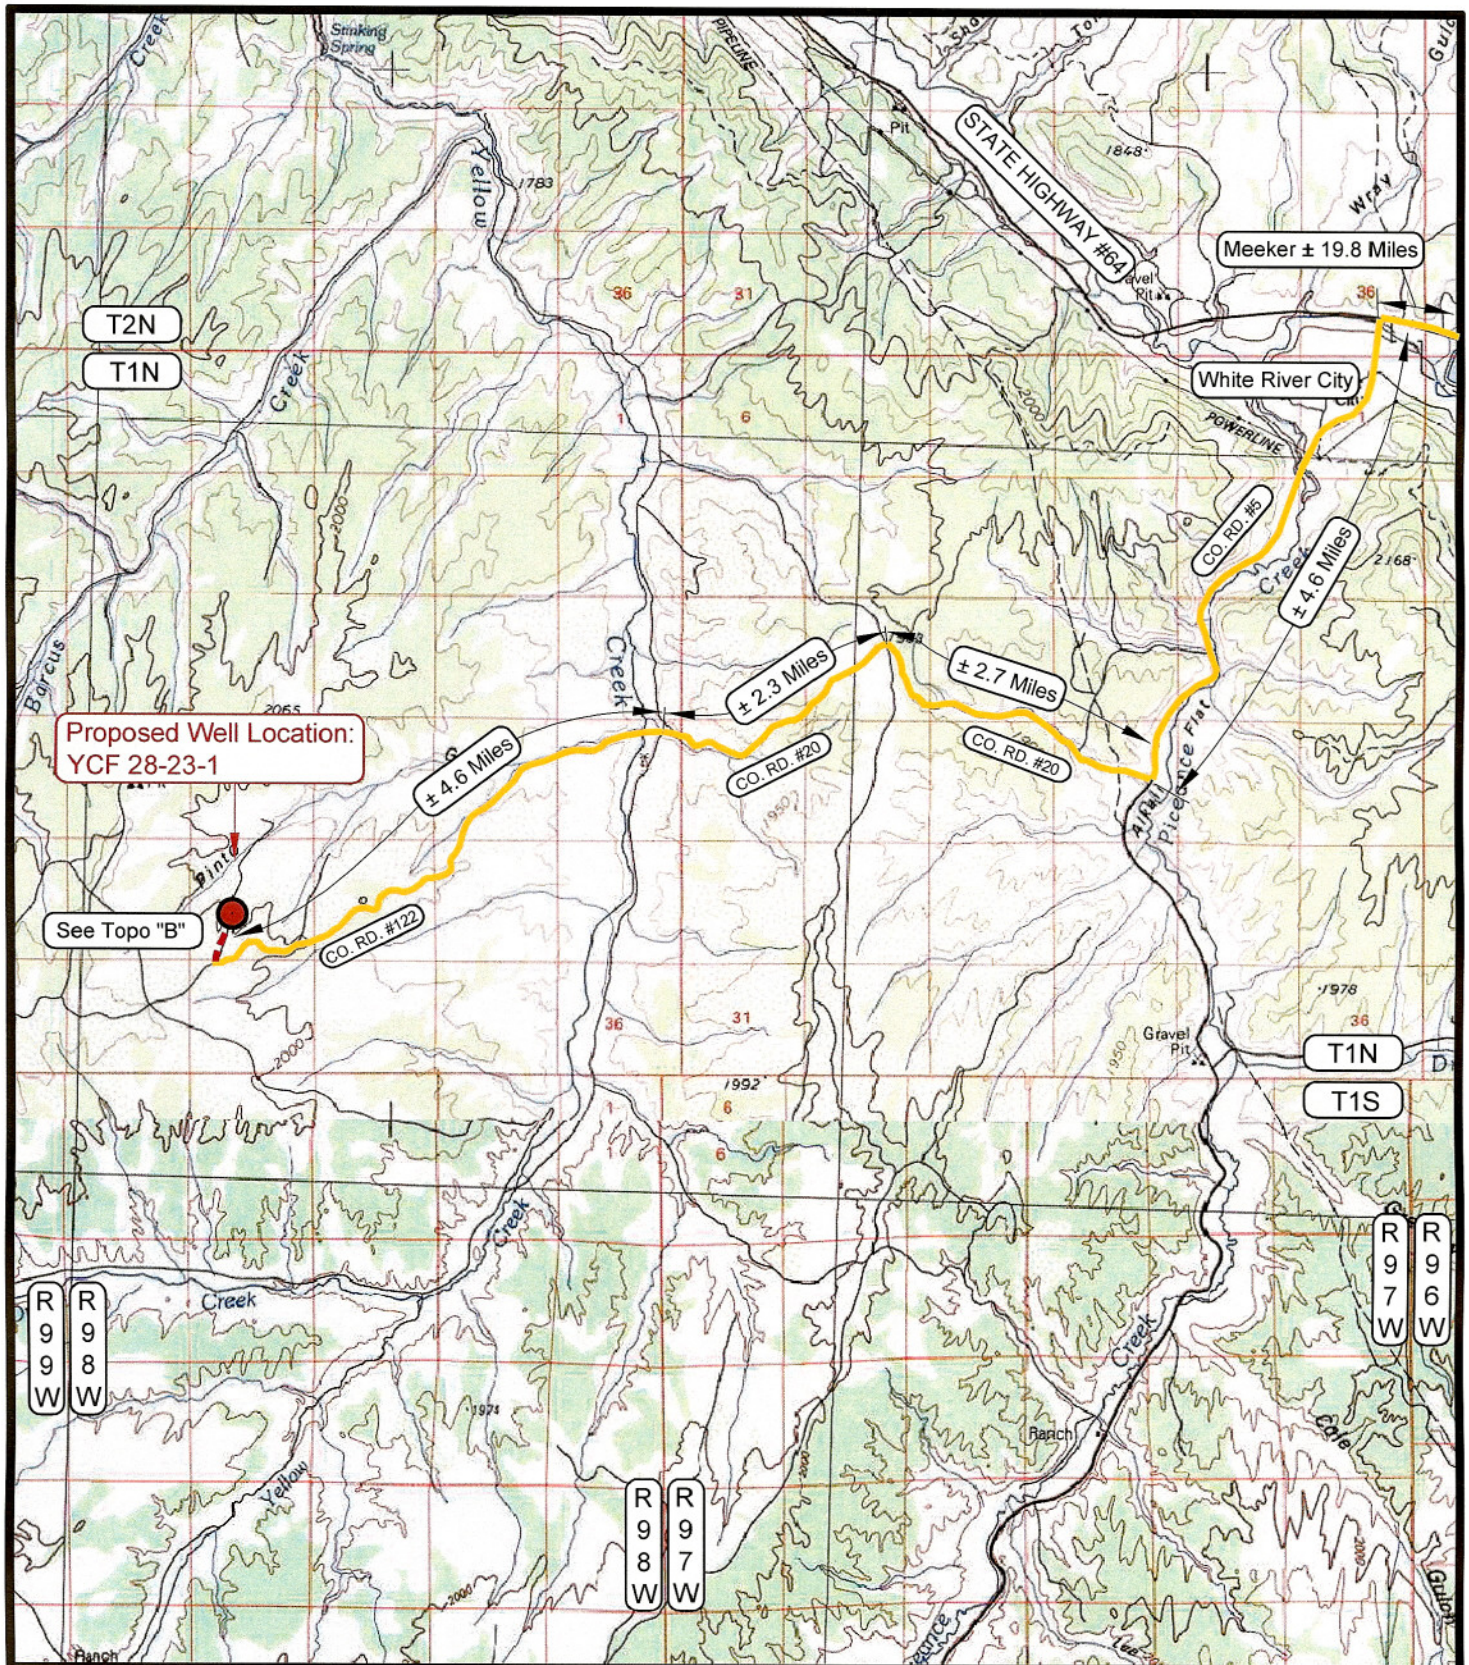

LEGEND

PROPOSED ACCESS ROAD
= SUBJECT WELL
= OTHER WELLS
= EXISTING ROAD
= EXISTING ROAD (TO BE IMPROVED)

5460 = COUNTY ROAD NUMBER

N

BOPCO, L.P.

YCF 28-23-1
SECTION 28, T1N, R98W, 6th P.M.
1953' FSL & 1800' FWL

TOPOGRAPHIC MAP "A"		DATE SURVEYED: 08-07-06
		DATE DRAWN: 08-14-06
SCALE: 1:100,000	DRAWN BY: M.W.W.	REVISED:

Timberline Land Surveying, Inc.
38 West 100 North Vernal, Utah 84078
(435) 789-1365

SHEET 7 OF 10