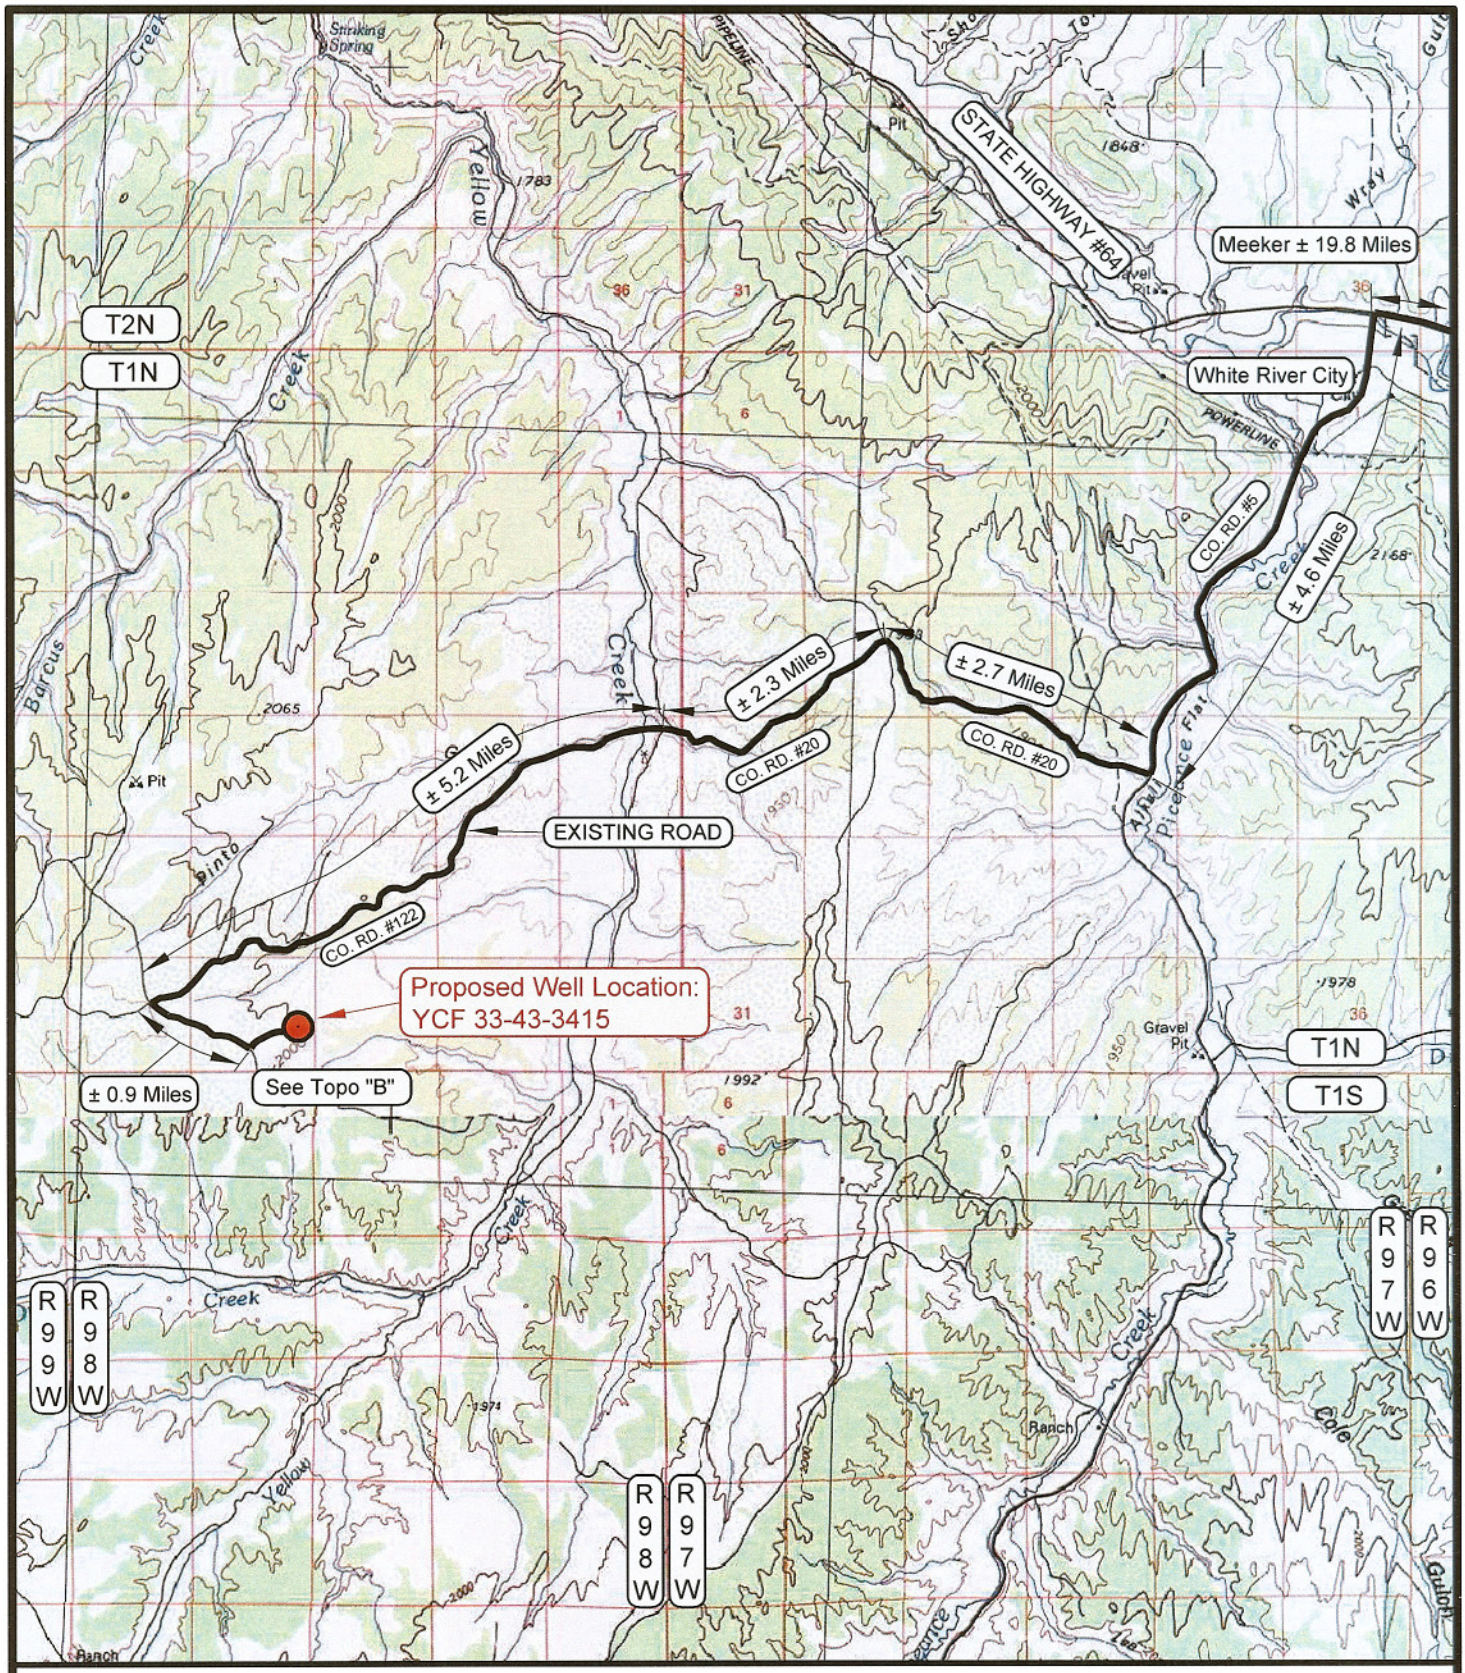

LEGEND

PROPOSED ACCESS ROAD
= SUBJECT WELL
= OTHER WELLS
= EXISTING ROAD
= EXISTING ROAD (TO BE IMPROVED)

B-5460 = COUNTY ROAD CLASS & NUMBER

N

BOPCO, L.P.

YCF 33-43-3415

Other wells on this pad: YCF 33-43-1, YCF 33-43-3355, YCF 33-43-3357, YCF 33-43-3377 & YCF 33-43-3373

SECTION 33, T1N, R98W, 6th P.M. (Surface)

TOPOGRAPHIC MAP "A"		DATE SURVEYED: 12-12-07
		DATE DRAWN: 12-17-07
SCALE: 1:100,000	DRAWN BY: M.W.W.	REVISED: 07-14-08

Timberline (435) 789-1365
Engineering & Land Surveying, Inc.
38 WEST 100 NORTH VERNAL, UTAH 84078

SHEET 8 OF 10