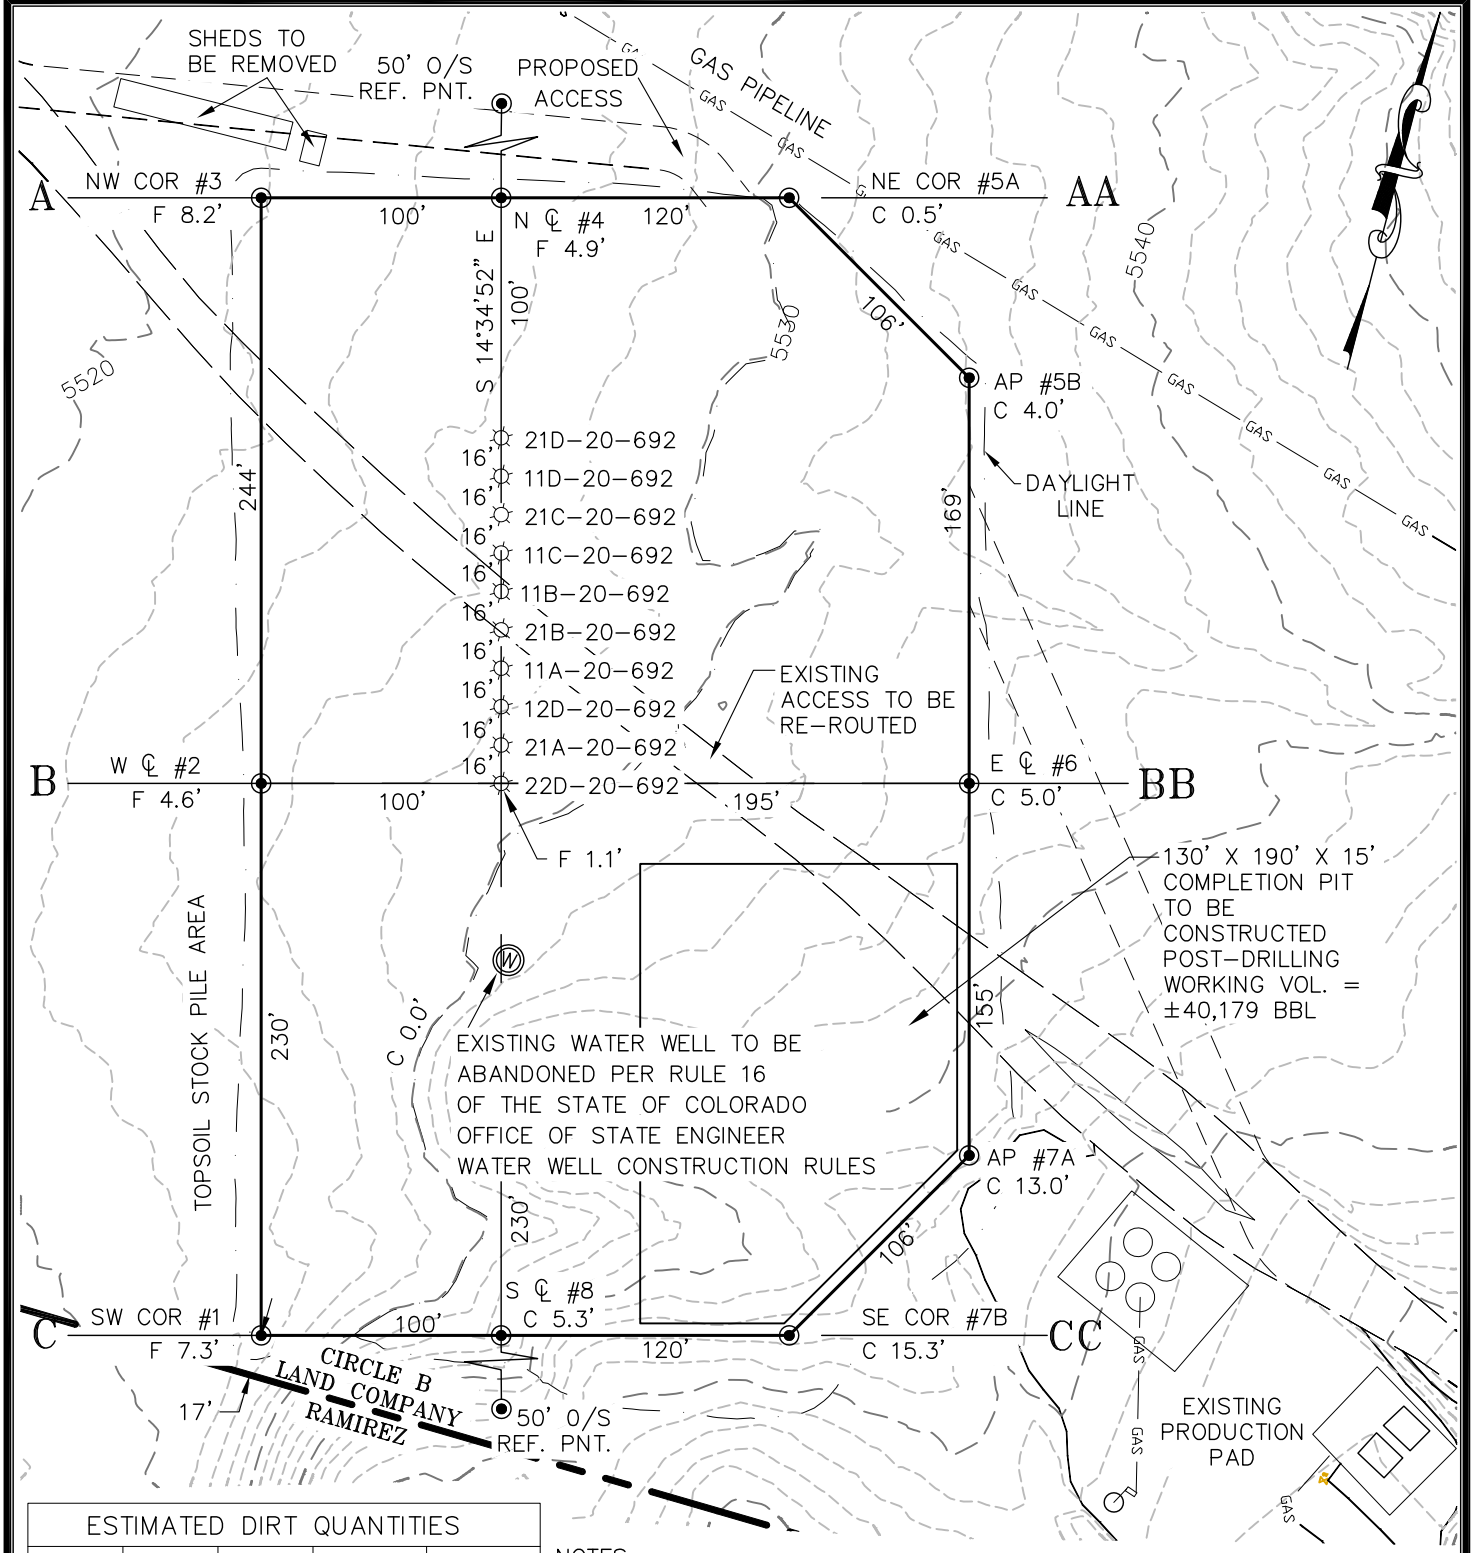

ESTIMATED DIRT QUANTITIES				
ITEM	CUT	FILL	TOPSOIL	EXCESS
PAD	15126	9316	5616	194
TOTALS	15126	9316	5616	194

NOTES:
1) TOPSOIL VOLUME BASED ON 12" TOPSOIL DEPTH.
2) USE EXCESS MATERIAL TO BUILD BERMS FOR NOISE AND VISUAL MITIGATION.
3) 1-1/2:1 SIDESLOPES UNLESS OTHERWISE NOTED

ECLIPSE surveying
111 E. THIRD ST., SUITE 208, RIFLE, CO 81650
(970) 625-3048

REV. DATE:	5/17/11
SCALE:	1" = 80'
DATE:	04/09/10
SHEET:	1 OF 7
PROJECT:	CB-TG
DFT:	JAK

Bill Barrett Corporation

CB-TG LAND NWNE-20-692
GRADING PLAN & PAD LAYOUT