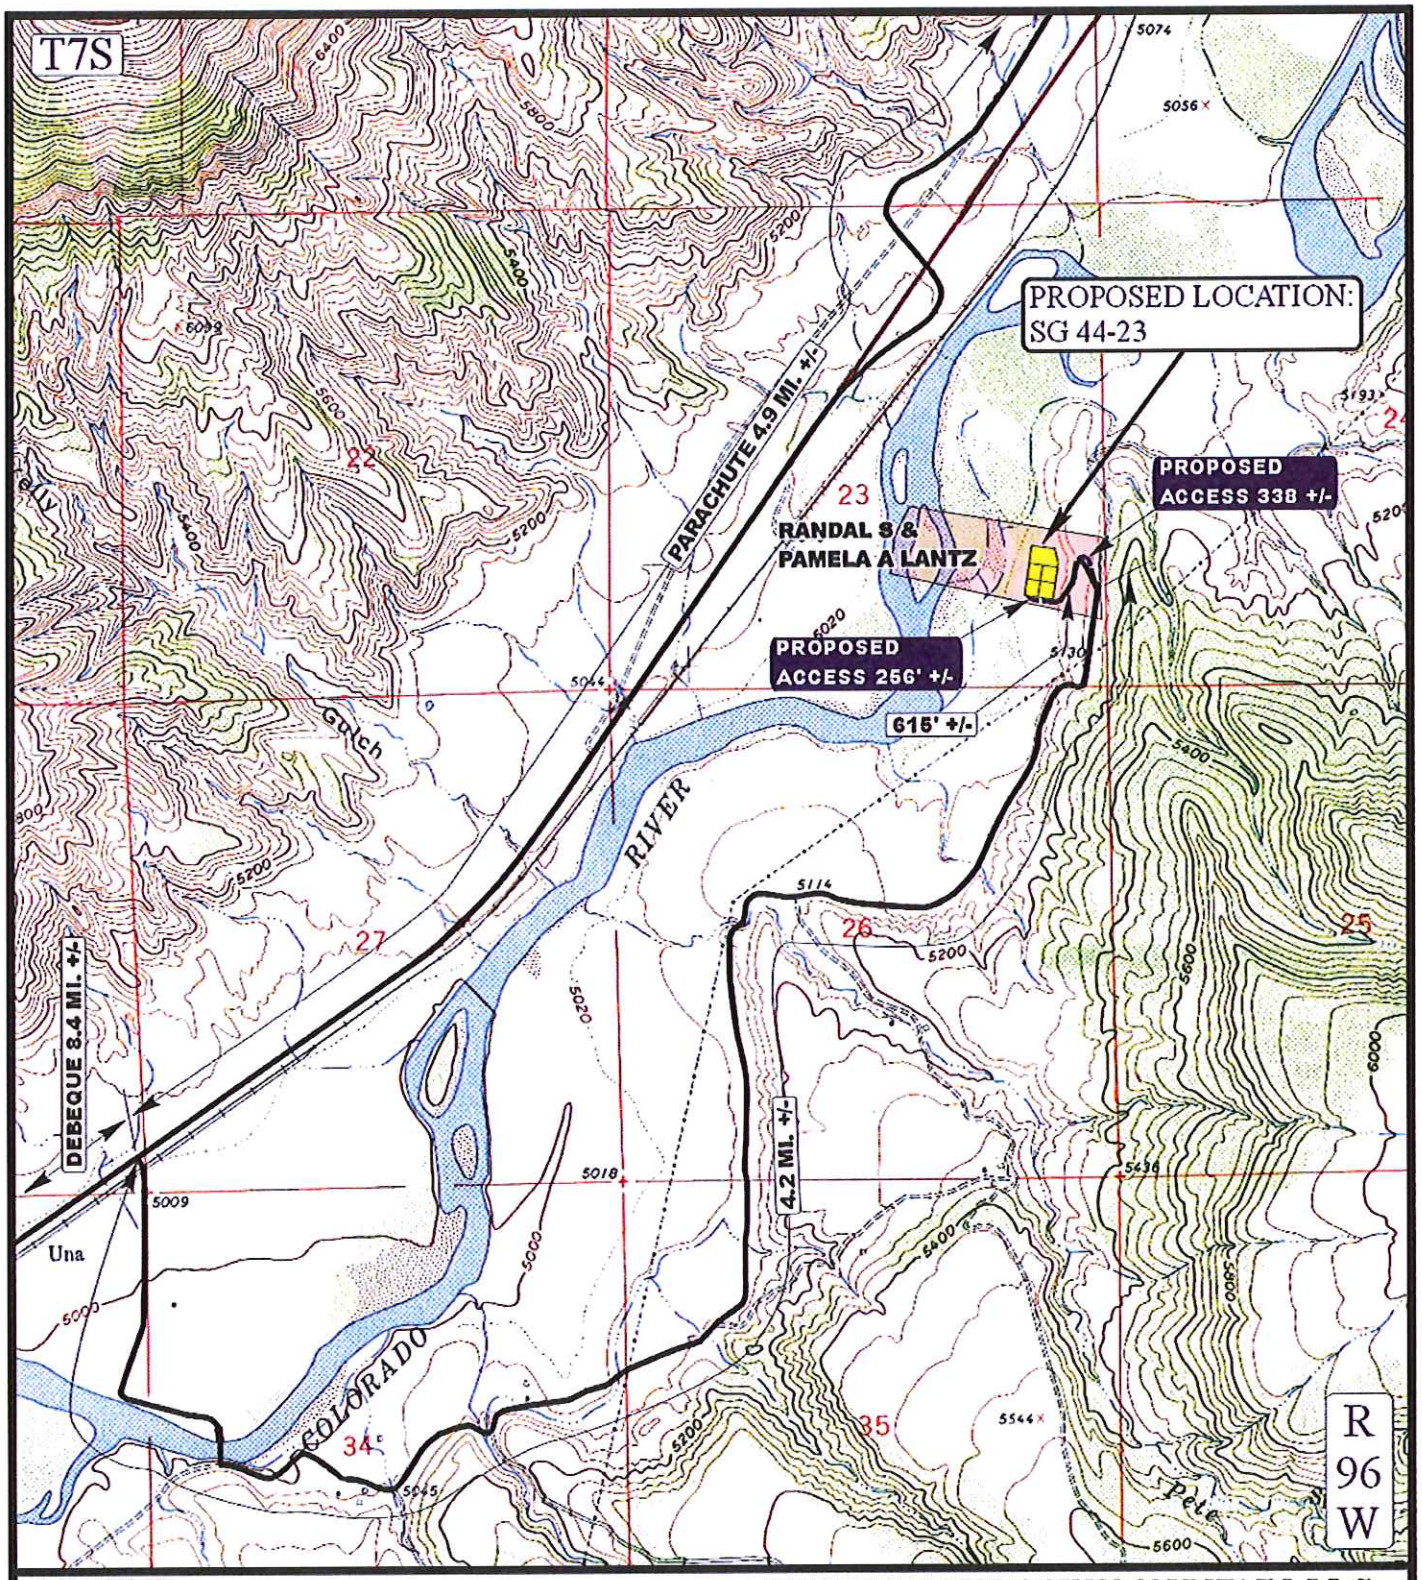

LEGEND:

---------- PROPOSED ACCESS ROAD

———— EXISTING ROAD

N

WPX ENERGY ROCKY MOUNTAIN, LLC

SG 44-23

SECTION 23, T7S, R96W, 6th P.M.

Uintah Engineering & Land Surveying
85 South 200 East Vernal, Utah 84078
(435) 789-1017 * FAX (435) 789-1813

ACCESS ROAD & TOPO MAP	03 MONTH	22 DAY	12 YEAR	5 PLAT
SCALE: 1" = 2000'	DRAWN BY: J.L.G.	REVISED: 00-00-00		