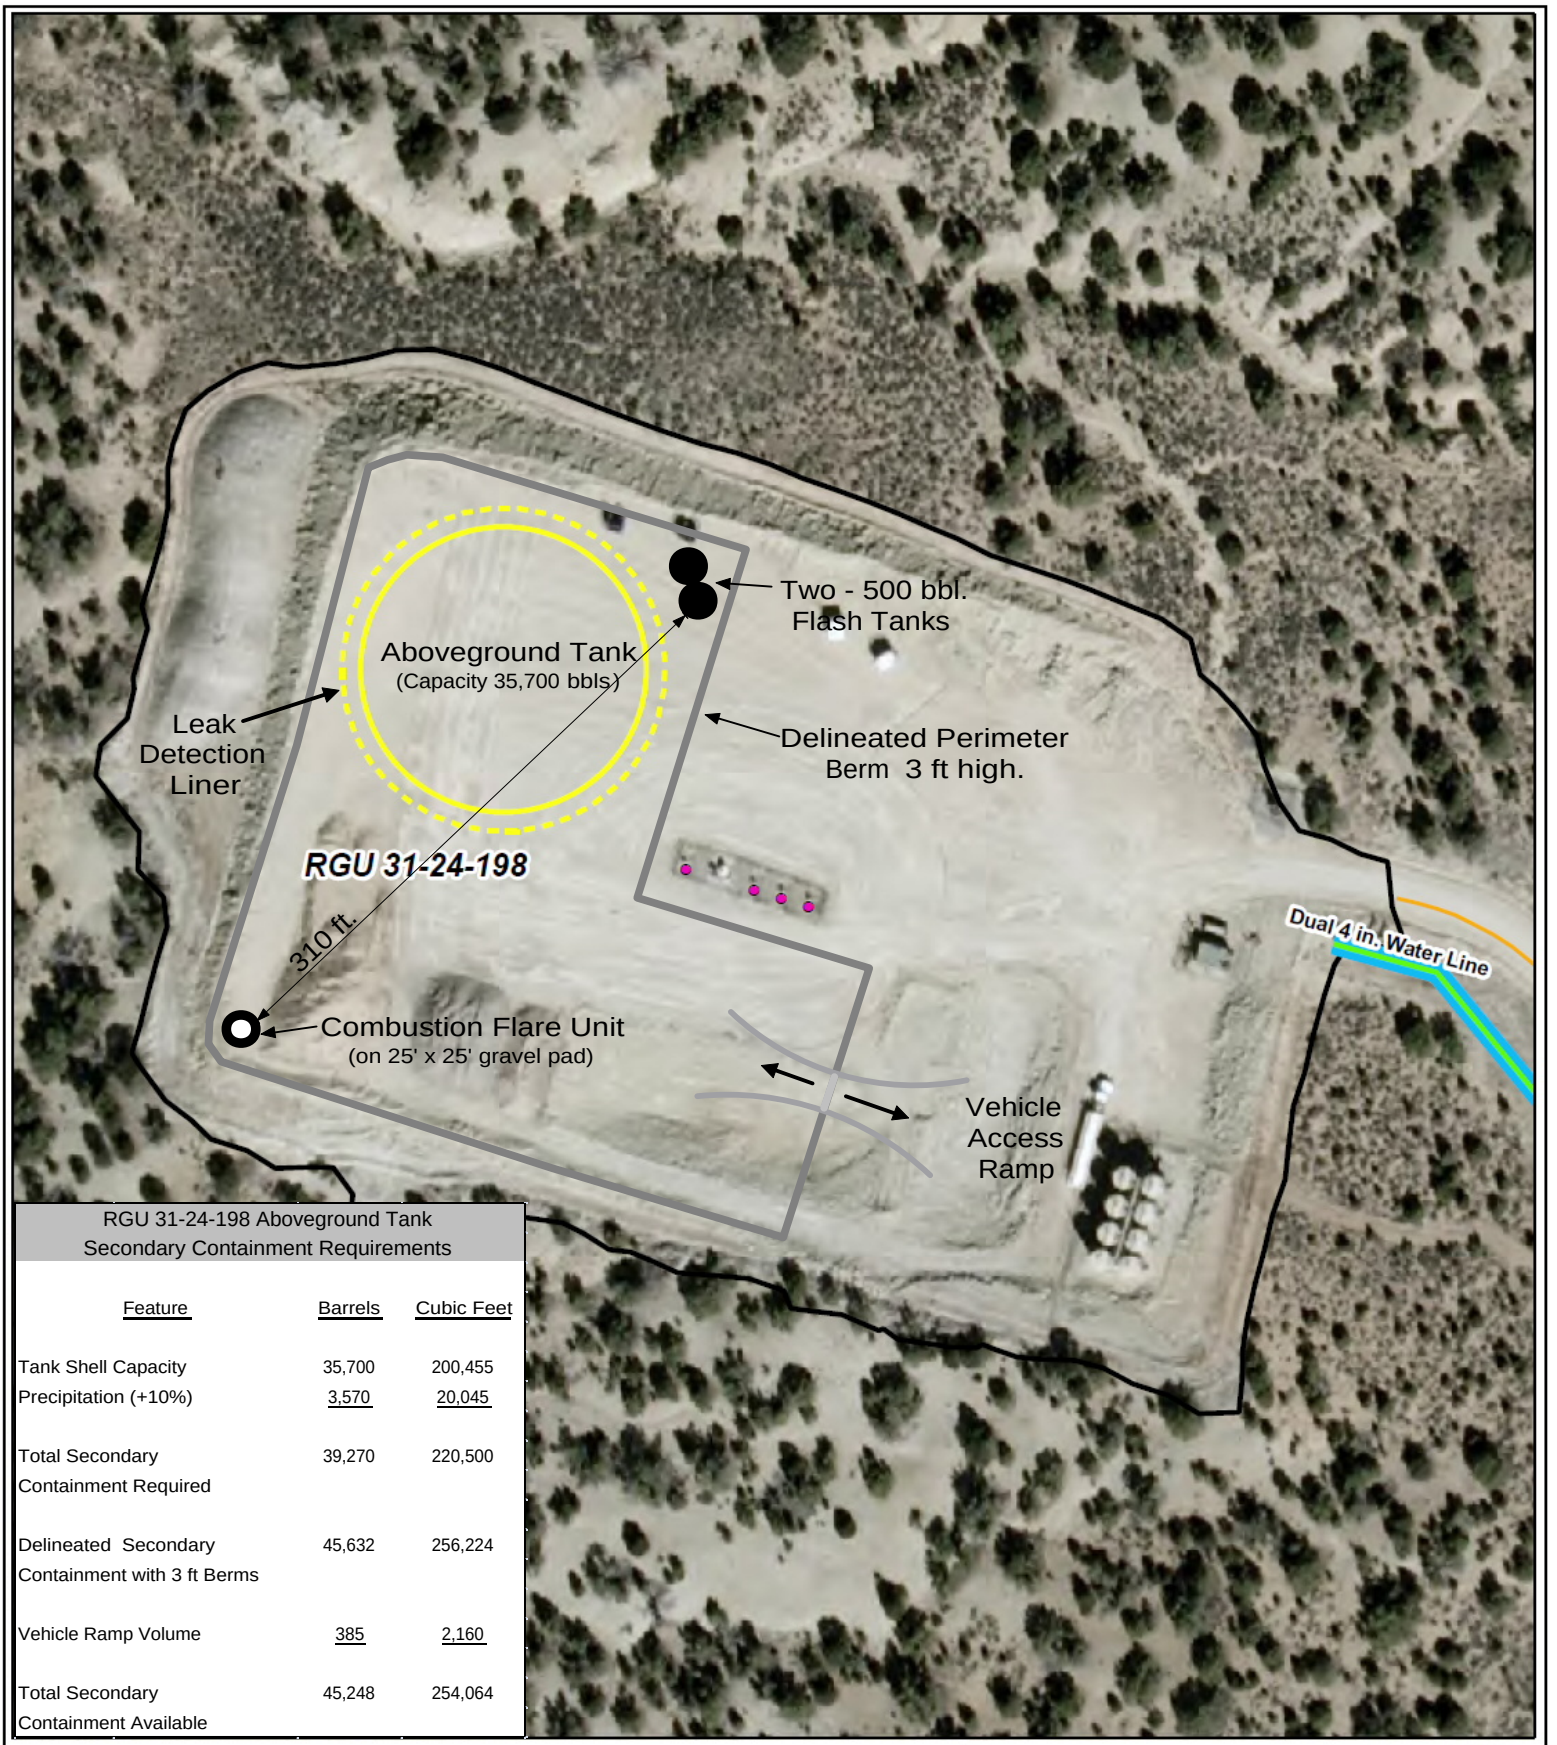

RGU 31-24-198 Aboveground Tank
Secondary Containment Requirements

Feature	Barrels	Cubic Feet
Tank Shell Capacity	35,700	200,455
Precipitation (+10%)	3,570	20,045
Total Secondary Containment Required	39,270	220,500
Delineated Secondary Containment with 3 ft Berms	45,632	256,224
Vehicle Ramp Volume	385	2,160
Total Secondary Containment Available	45,248	254,064

Legend

- Producing Well
- Tank (150' Diameter)
- Tank Buffer (10')
- Road
- Gas Line
- Single 4 in. Water Line
- Dual 4 in. Water Line
- Pad Disturbance

N
W E
S

0 50 100 200 Feet

WPXENERGY