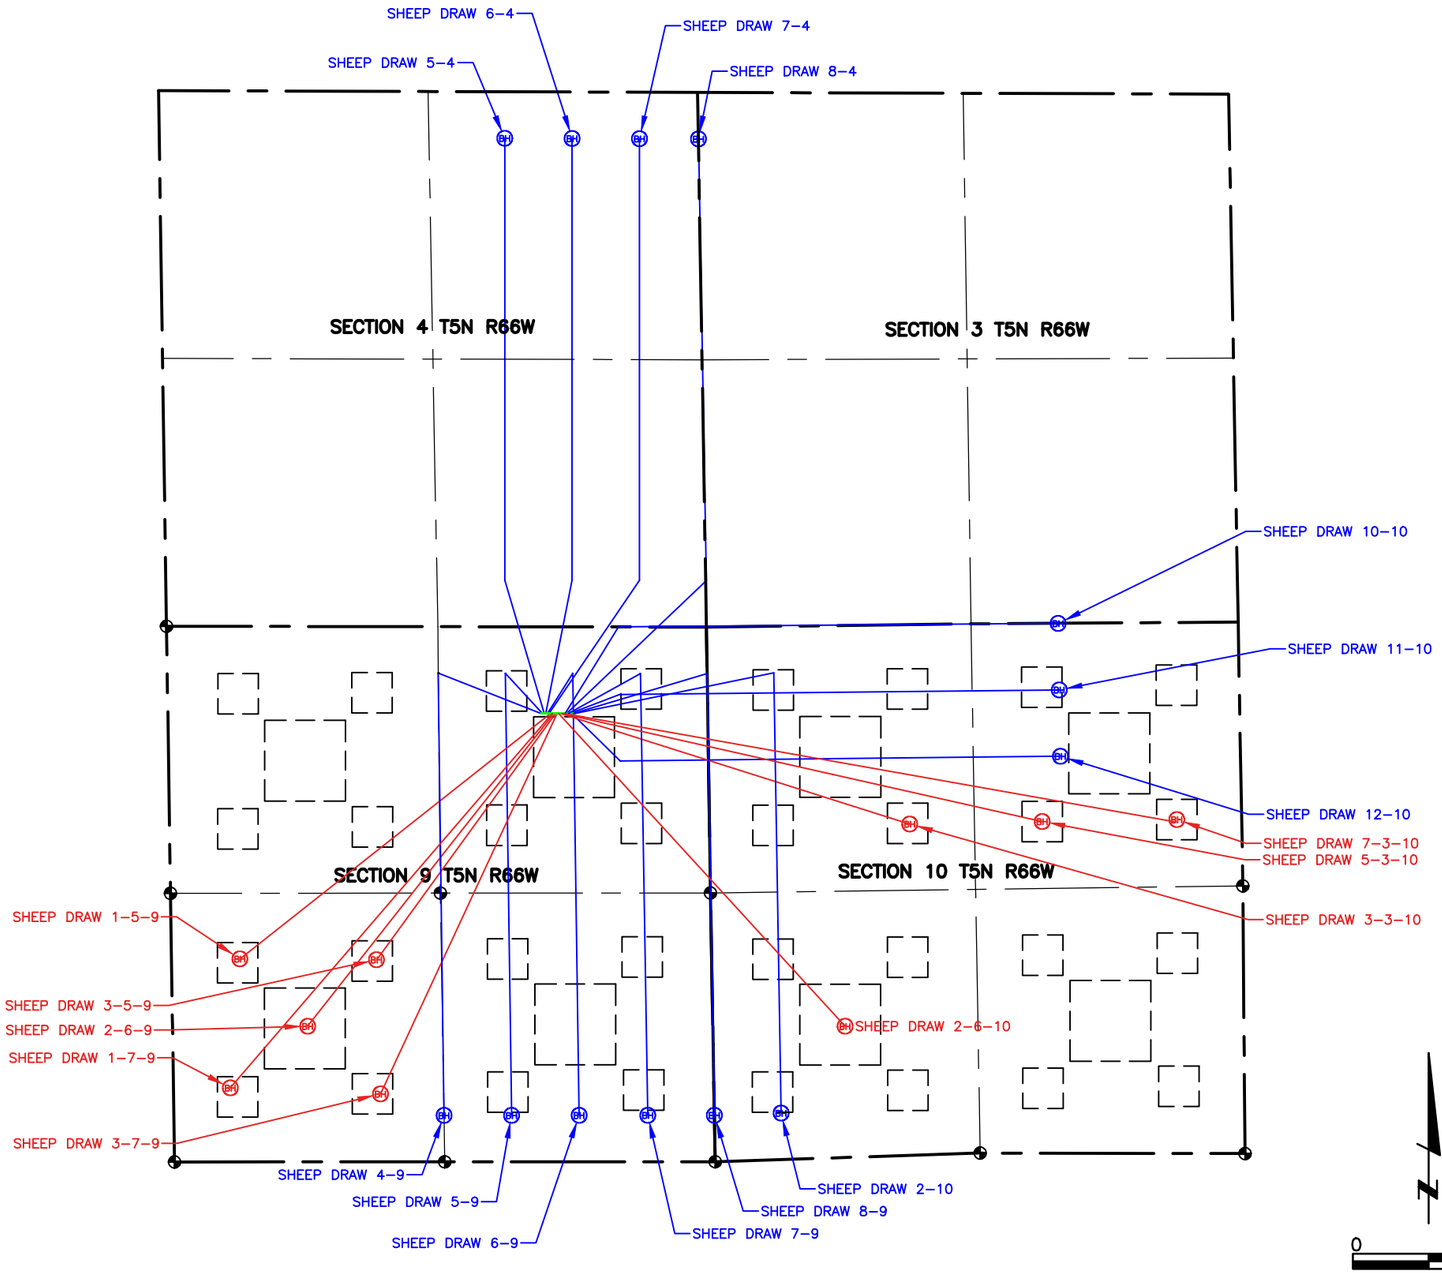

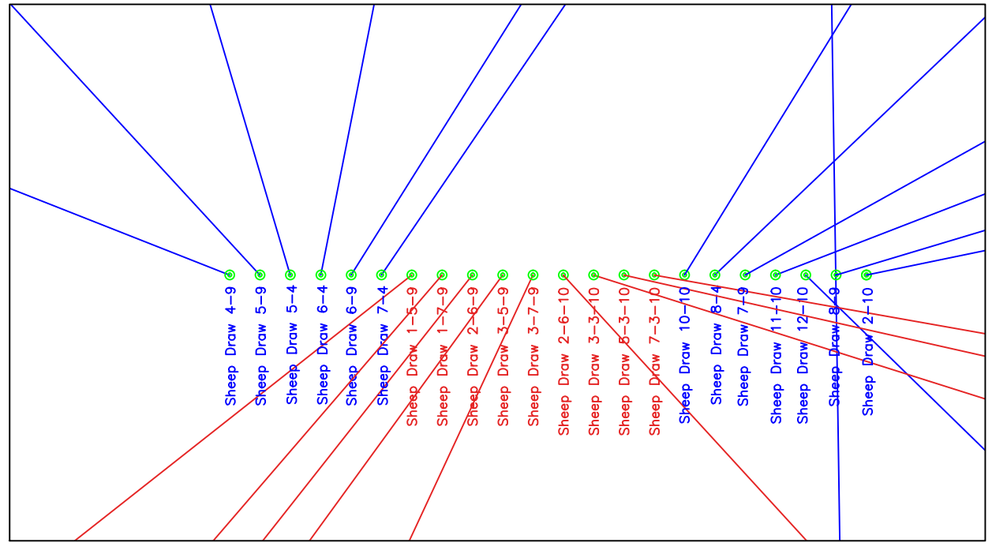

SURFACE LOCATIONS
1" = 80'

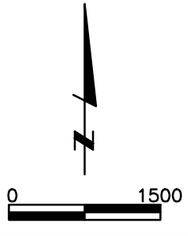

LEGEND

- SECTION LINE
- QUARTER SECTION LINE
- HORIZONTAL WELL
- DIRECTIONAL WELL
- END HORIZONTAL WELL
- DIRECTIONAL BOTTOM HOLE

LAMP RYNEARSON & ASSOCIATES
4715 Innovation Drive
Fort Collins, CO 80525
www.LRA-Inc.com
970.226.0342 | P
970.226.0879 | F

drawn by	designed by	reviewed by	project - task number	date	book and page	revisions
KJW	EKM	DDH	0211012.03	11/28/2012		

path\filename P:_Engineering\0211012.03\DRAWINGS\0211012-03PNT.dwg

SHEEP DRAW DIRECTIONAL #1
MULTI-WELL PLAN