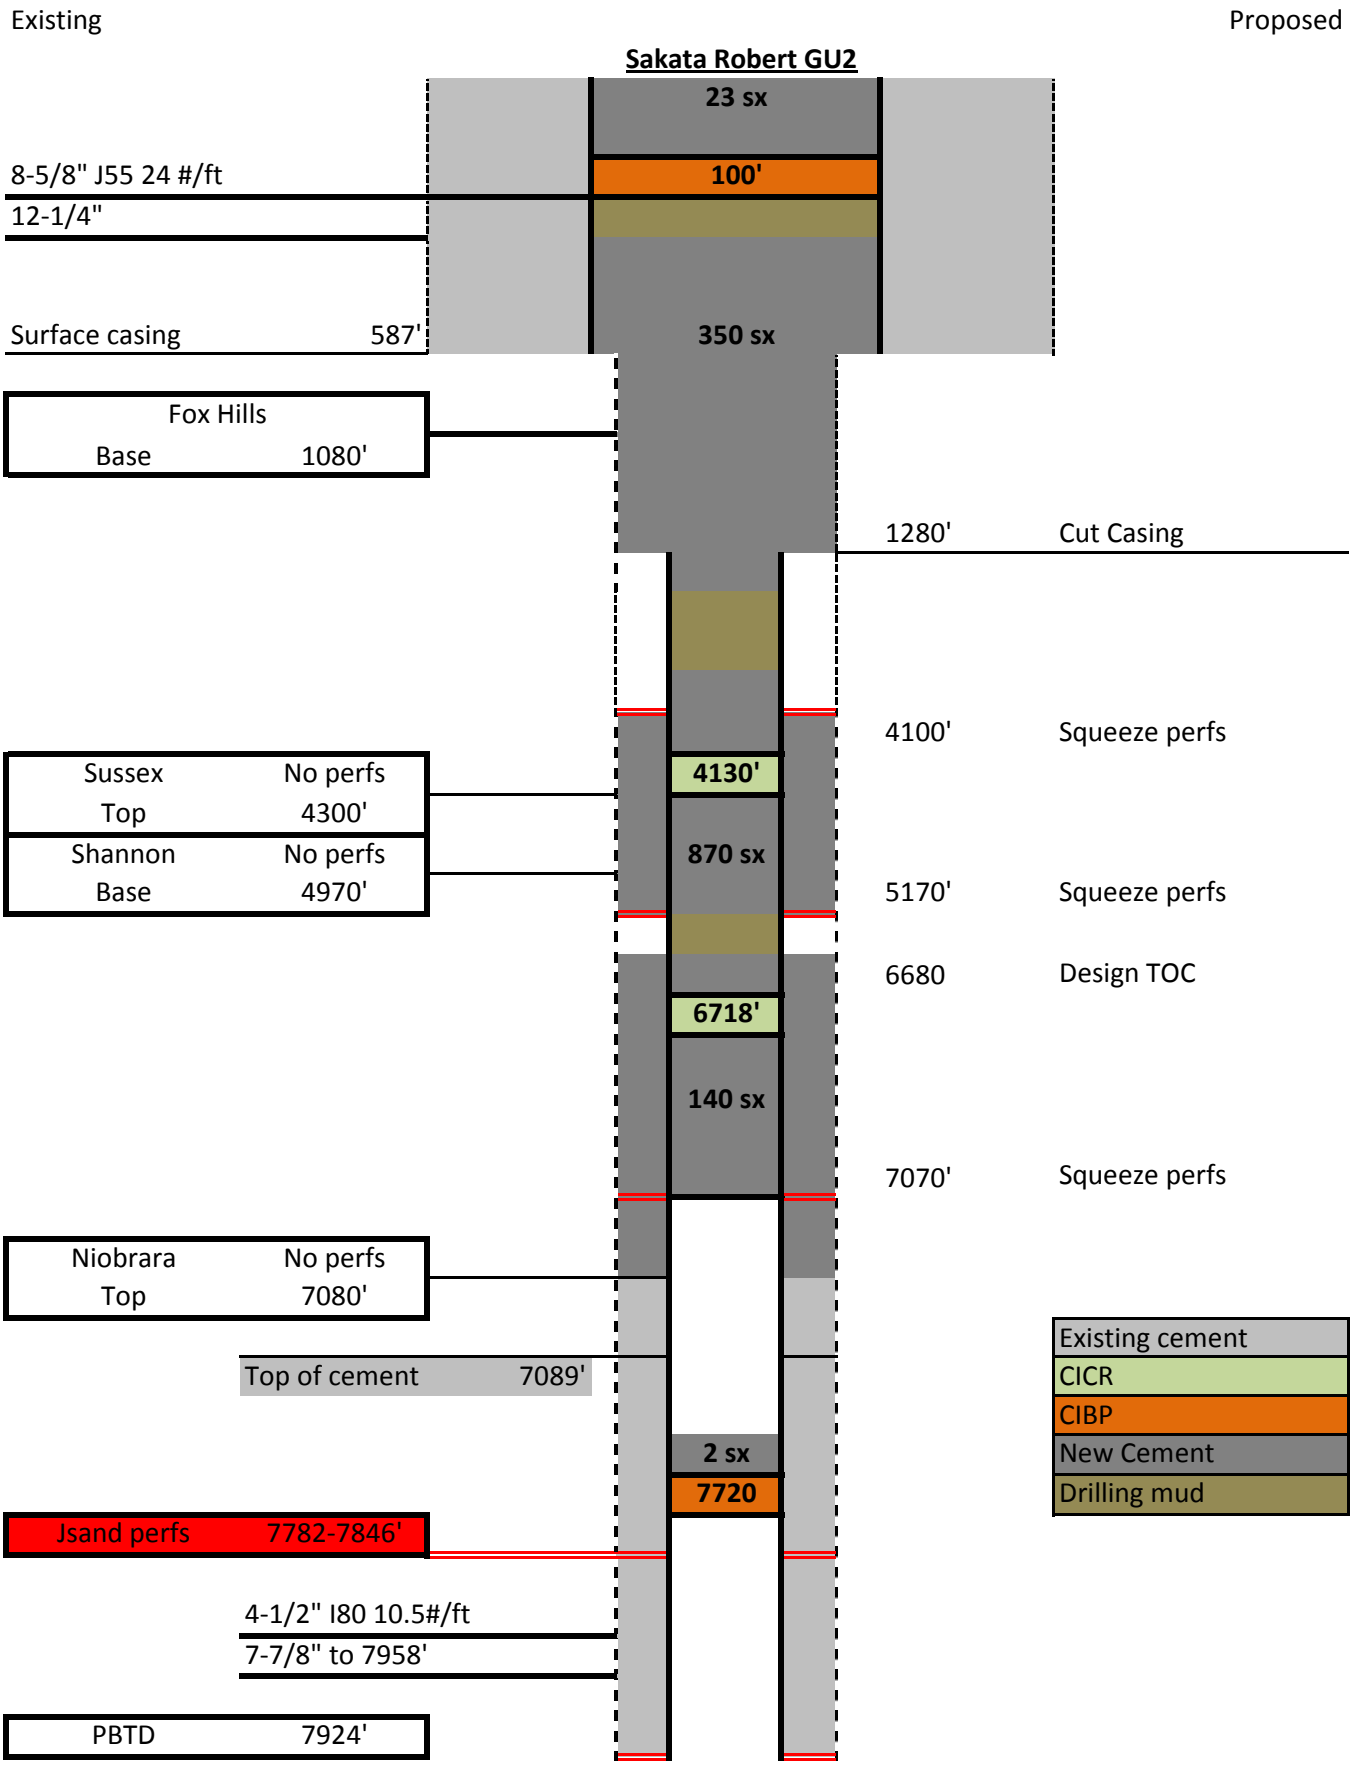
Existing
Proposed
Sakata Robert GU2
23 sx
100'
8-5/8" J55 24 #/ft
12-1/4"
Surface casing 587'
350 sx
Fox Hills
Base 1080'
1280' Cut Casing
4100' Squeeze perfs
Sussex No perfs
Top 4300'
4130'
Shannon No perfs
Base 4970'
870 sx
5170' Squeeze perfs
6680 Design TOC
6718'
140 sx
7070' Squeeze perfs
Niobrara No perfs
Top 7080'
Top of cement 7089'
2 sx
7720
Jsand perfs 7782-7846'
4-1/2" I80 10.5#/ft
7-7/8" to 7958'
PBTD 7924'
Existing cement
CICR
CIBP
New Cement
Drilling mud