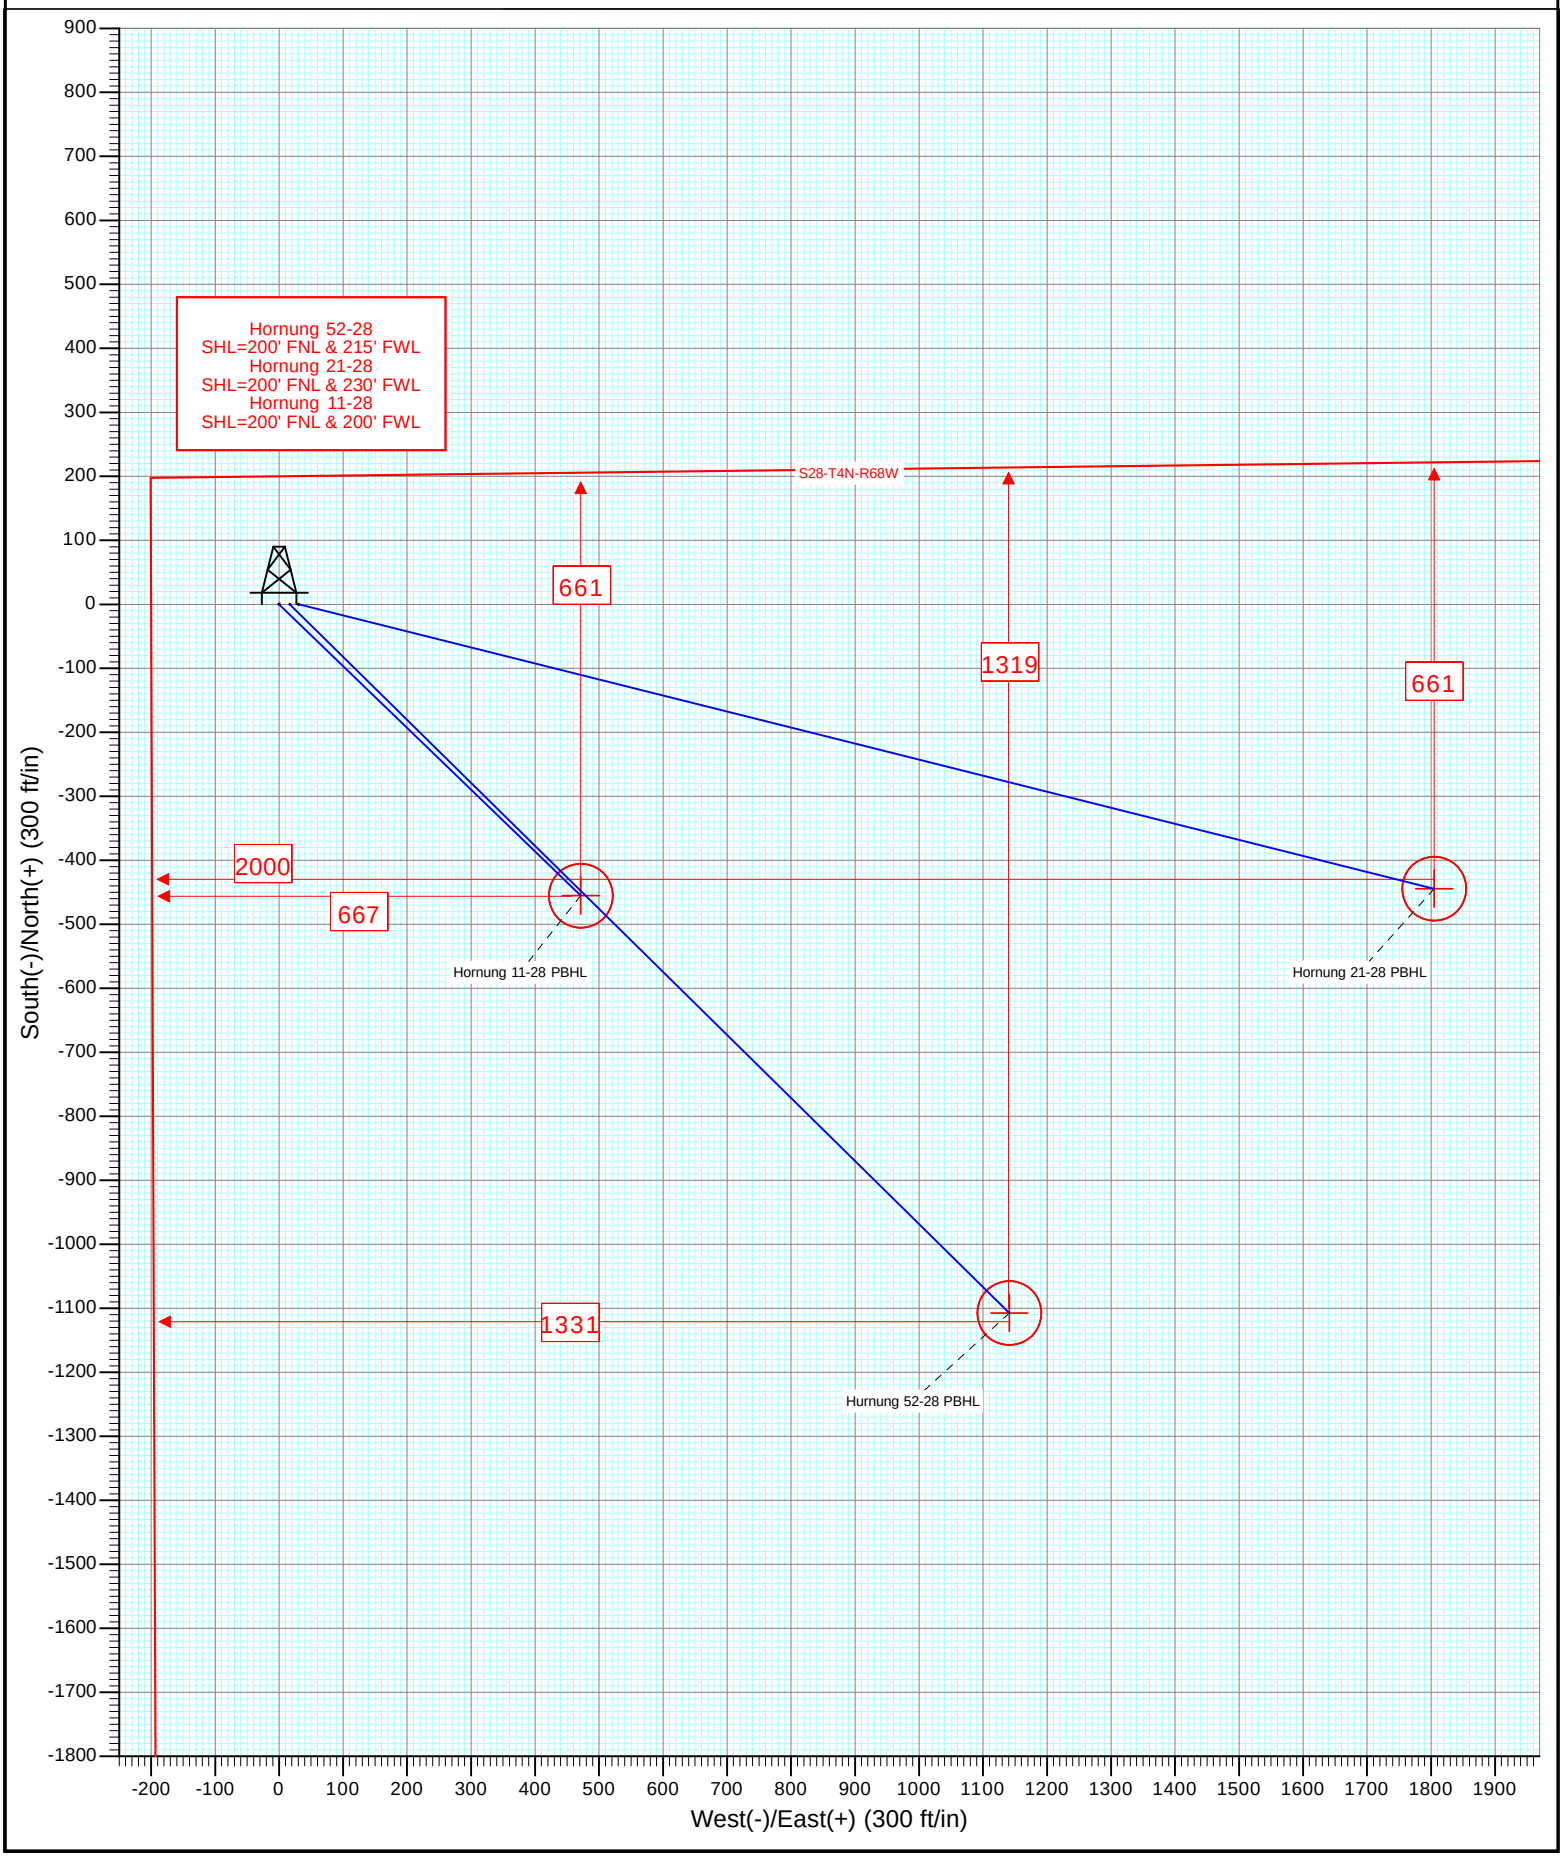Project: Colorado
Site: SEC 28-T4N-R68W
Well: Hornung 11-28
Wellbore: DD
Design: Plan #1