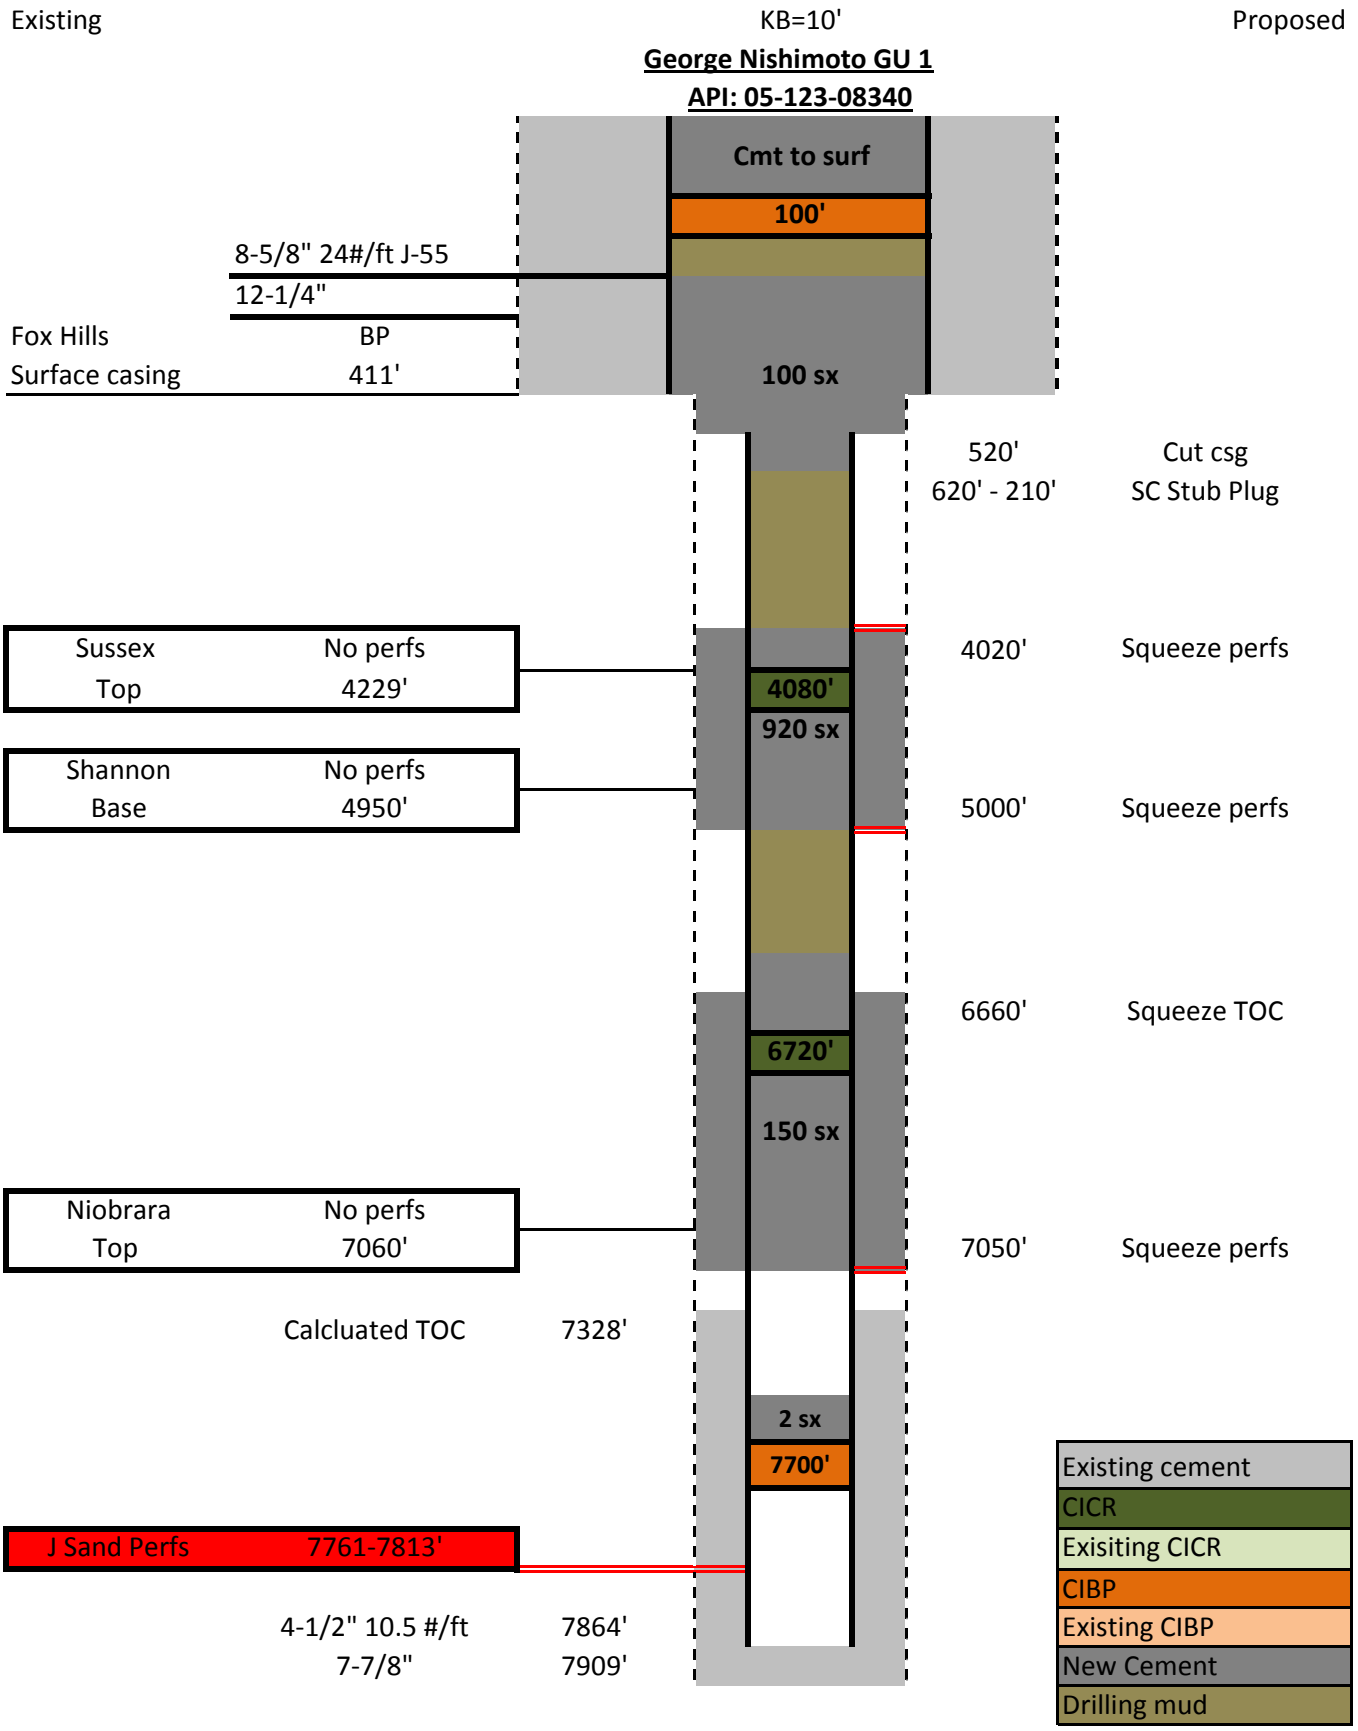
Existing
KB=10'
Proposed
George Nishimoto GU 1
API: 05-123-08340
Cmt to surf
100'
8-5/8" 24#/ft J-55
12-1/4"
Fox Hills
BP
Surface casing
411'
100 sx
520'
Cut csg
620' - 210'
SC Stub Plug
Sussex
No perfs
Top
4229'
4020'
Squeeze perfs
4080'
920 sx
Shannon
No perfs
Base
4950'
5000'
Squeeze perfs
6660'
Squeeze TOC
6720'
150 sx
Niobrara
No perfs
Top
7060'
7050'
Squeeze perfs
Calcluated TOC
7328'
2 sx
7700'
J Sand Perfs
7761-7813'
4-1/2" 10.5 #/ft
7864'
7-7/8"
7909'
Existing cement
CICR
Exisiting CICR
CIBP
Existing CIBP
New Cement
Drilling mud