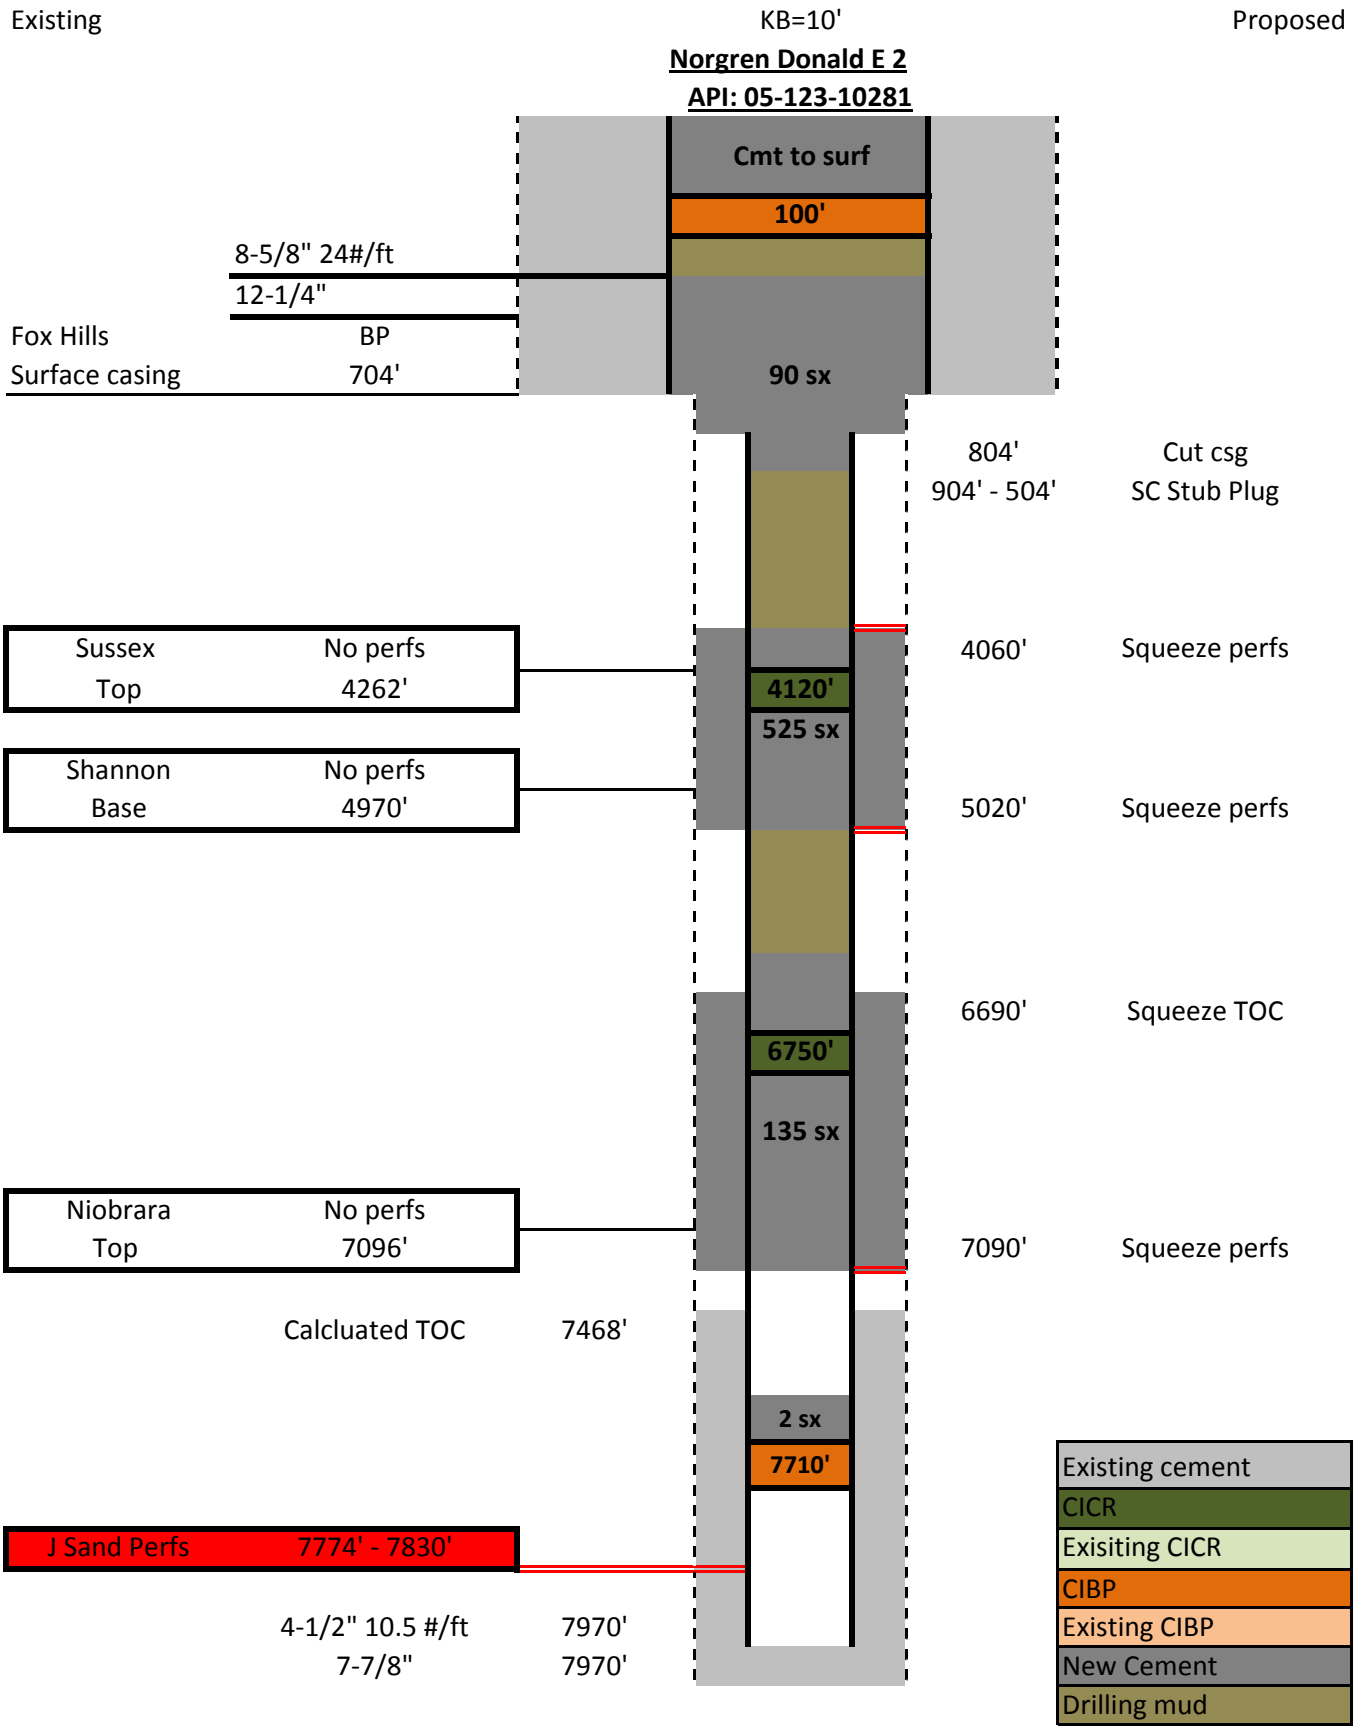
Existing
KB=10'
Proposed
Norgren Donald E 2
API: 05-123-10281
Cmt to surf
100'
8-5/8" 24#/ft
12-1/4"
Fox Hills
BP
Surface casing
704'
90 sx
804'
Cut csg
904' - 504'
SC Stub Plug
Sussex
No perfs
Top
4262'
4060'
Squeeze perfs
4120'
525 sx
Shannon
No perfs
Base
4970'
5020'
Squeeze perfs
6690'
Squeeze TOC
6750'
135 sx
Niobrara
No perfs
Top
7096'
7090'
Squeeze perfs
Calcluated TOC
7468'
2 sx
7710'
J Sand Perfs
7774' - 7830'
4-1/2" 10.5 #/ft
7970'
7-7/8"
7970'
Existing cement
CICR
Exisiting CICR
CIBP
Existing CIBP
New Cement
Drilling mud