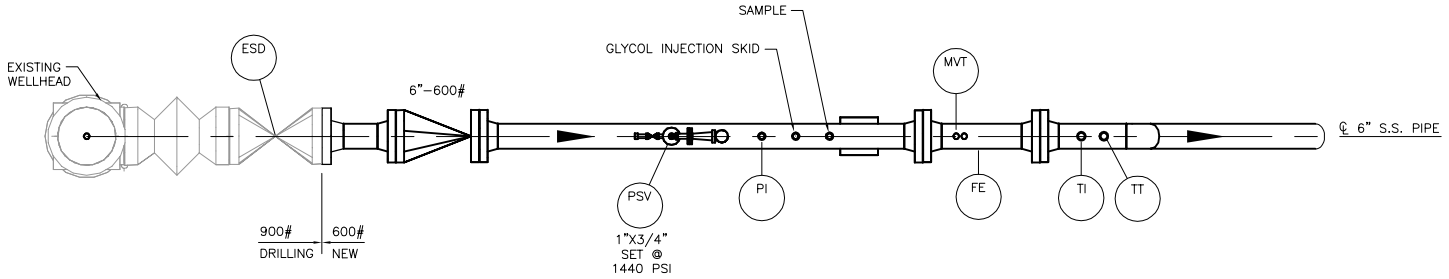

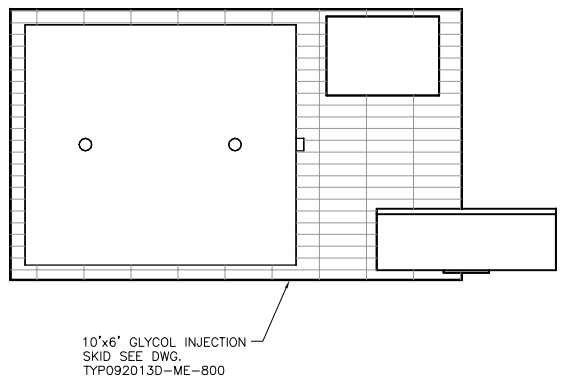

PLOT PLAN

SCALE: 1/2"=1'-0"

NOTE:
SKID PLACEMENT RELATIVE TO WELLHEAD WILL VARY DEPENDING ON WELLSITE ORIENTATION AND SPACE.

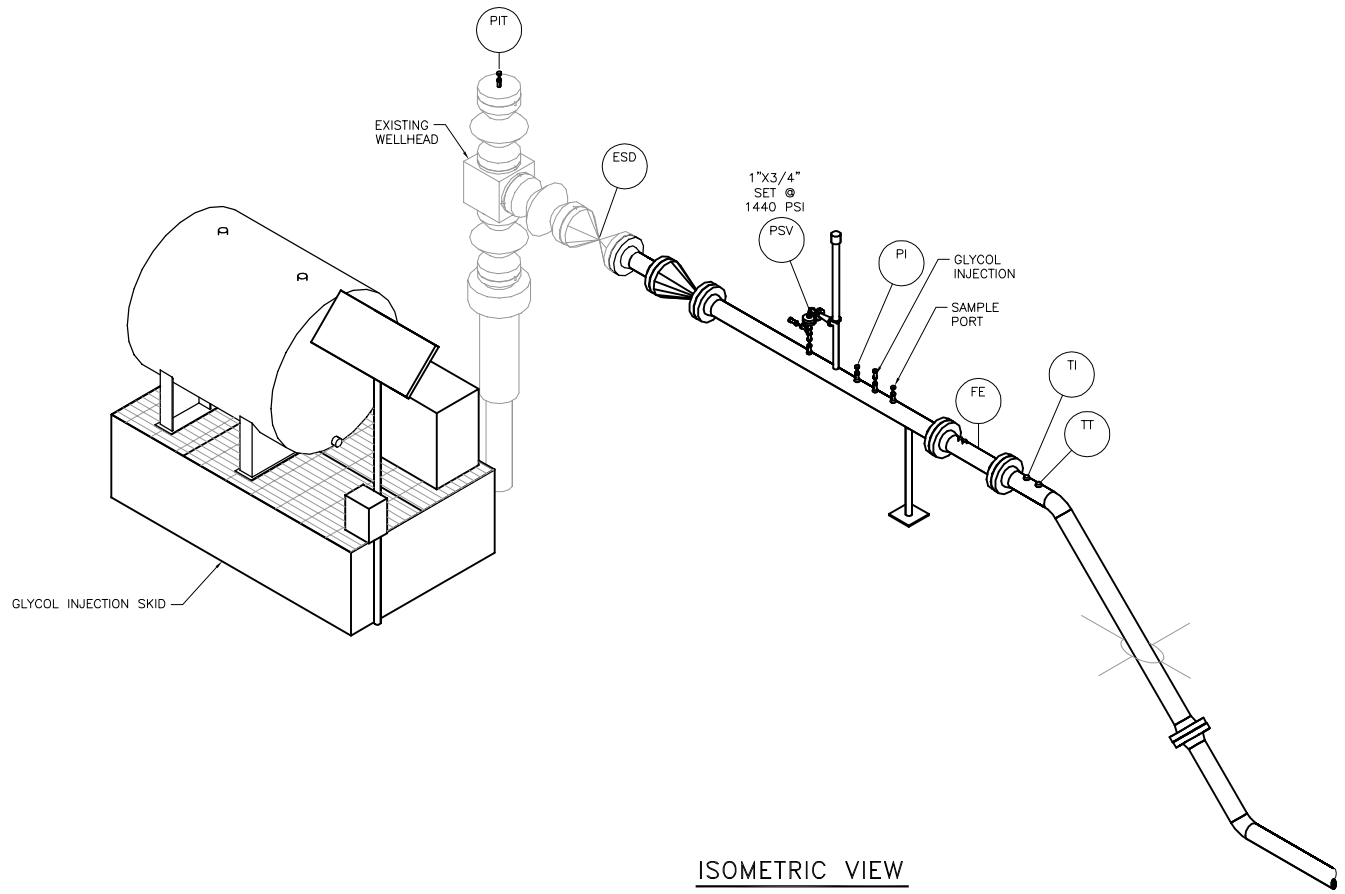

ISOMETRIC VIEW

0 1' 2' 3' 4' 5'

SCALE: 1/2"=1'-0"

SCALE PERTAINS TO DRAWING PLOTTED AT 24X36

NOTES:

REVISIONS					
A	ISSUED FOR REVIEW	9/11/13	GEG		

KINDER MORGAN CO2 COMPANY, L.P.

185 Suttle St, Suite 101
Durango, CO 81303

REFERENCE TITLE SHEET DRAWING:

PLOT PLAN
TYPICAL WELL SITE
EQUIPMENT LAYOUT

CO2 WELL SITE — MONTEZUMA COUNTY, COLORADO

DRAWN BY: GEG 9/11/13	REVIEWED BY:	SCALE: AS NOTED
CHECKED BY:	APPROVED BY:	DRAWING NUMBER: TYP092013D-MP-800

Sep 12, 2013 - 12:32pm by gummigle1 - Path = T:\Projects\Mapping\Typical Well Head\Piping\TYP092013D-MP-800.dwg