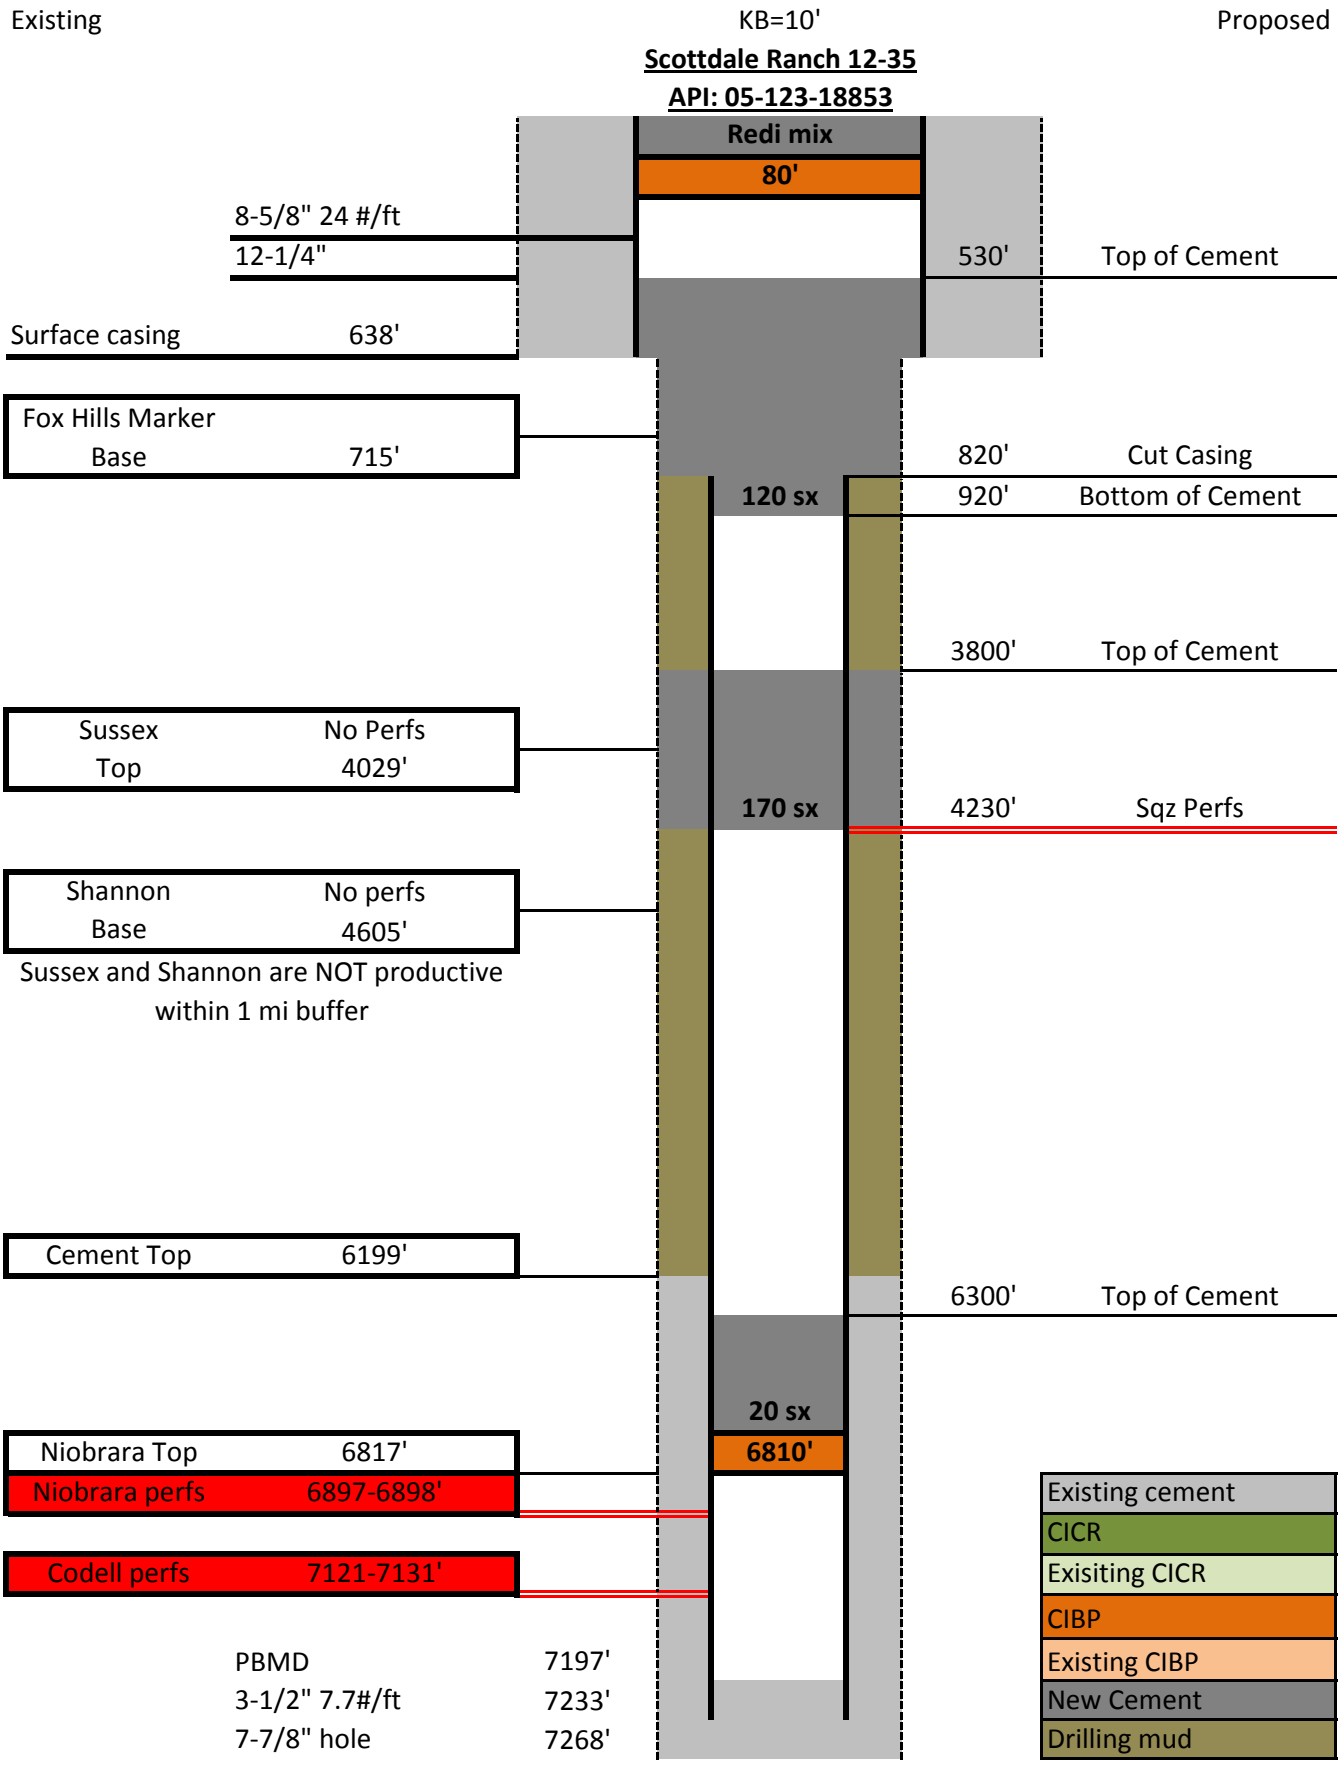
Existing
KB=10'
Proposed
Scottdale Ranch 12-35
API: 05-123-18853
Redi mix
80'
8-5/8" 24 #/ft
12-1/4"
530'
Top of Cement
Surface casing
638'
Fox Hills Marker
Base
715'
820'
Cut Casing
120 sx
920'
Bottom of Cement
3800'
Top of Cement
Sussex
No Perfs
Top
4029'
170 sx
4230'
Sqz Perfs
Shannon
No perfs
Base
4605'
Sussex and Shannon are NOT productive
within 1 mi buffer
Cement Top
6199'
6300'
Top of Cement
20 sx
Niobrara Top
6817'
6810'
Niobrara perfs
6897-6898'
Codell perfs
7121-7131'
PBMD
7197'
3-1/2" 7.7#/ft
7233'
7-7/8" hole
7268'
Existing cement
CICR
Exisiting CICR
CIBP
Existing CIBP
New Cement
Drilling mud