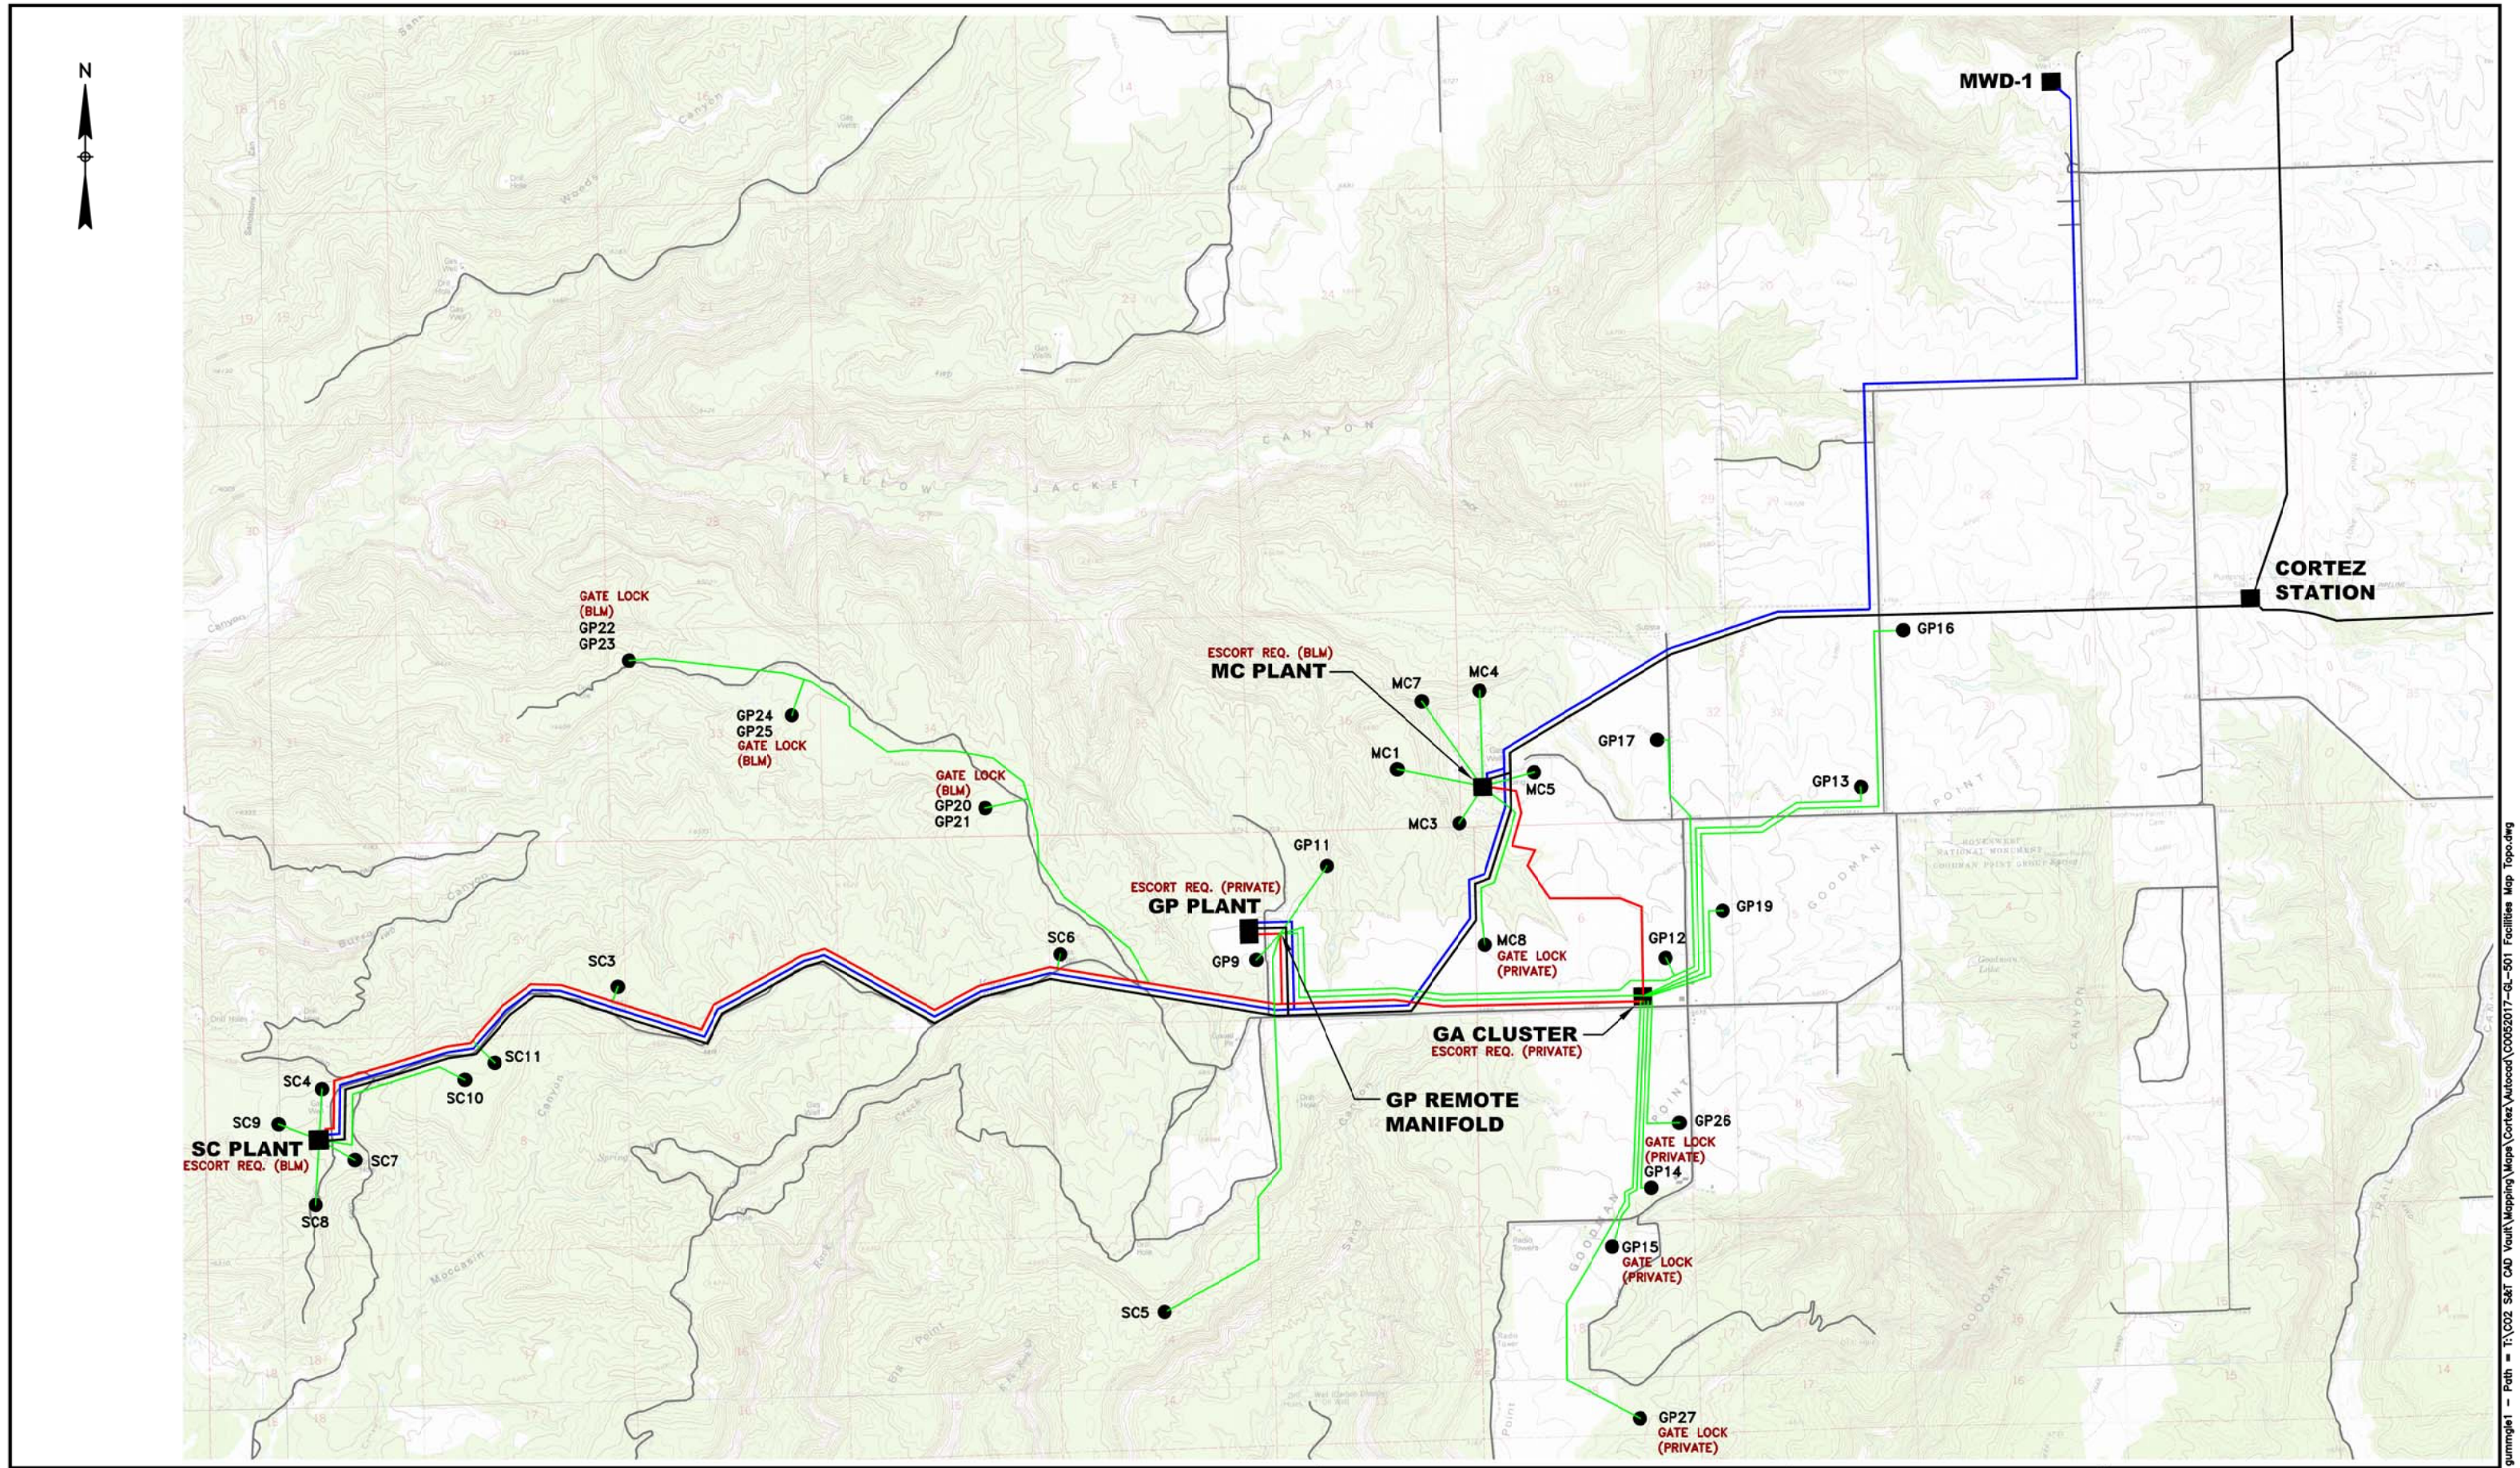

NOTES:

- ROAD
- WELL TO GATHERING
- WET CO2 GATHERING
- PRODUCED WATER
- CO2 TO CORTEZ STATION

REVISIONS				
1	ISSUED FOR REVIEW	12/13	GEG	

KINDER MORGAN CO2 COMPANY, L.P.

1100 Suttle St. Suite 101
Durango, CO 81303

REFERENCE TITLE SHEET DRAWING:

PROCESS FLOW MAP
SOUTH GATHERING SYSTEM

CORTEZ PRODUCTION — MONTEZUMA COUNTY, COLORADO

DRAWN BY:	REVIEWED BY:	SCALE:
GEG 12/30/2013		N.T.S.
CHECKED BY:	APPROVED BY:	DRAWING NUMBER: C0012014-GL-500

Dec 21, 2017 - 1:11pm by gummigle1 - Path = F:\CO2 S&T CAD Vault\Mapping\Maps\Cortez\Autocad\C0052017-GL-501 Facilities Map Topo.dwg