Proposed P&A WBD

Well Name: STEPHENSON 6-33

Land, Original Hole, 10/5/2023 2:07:53 PM
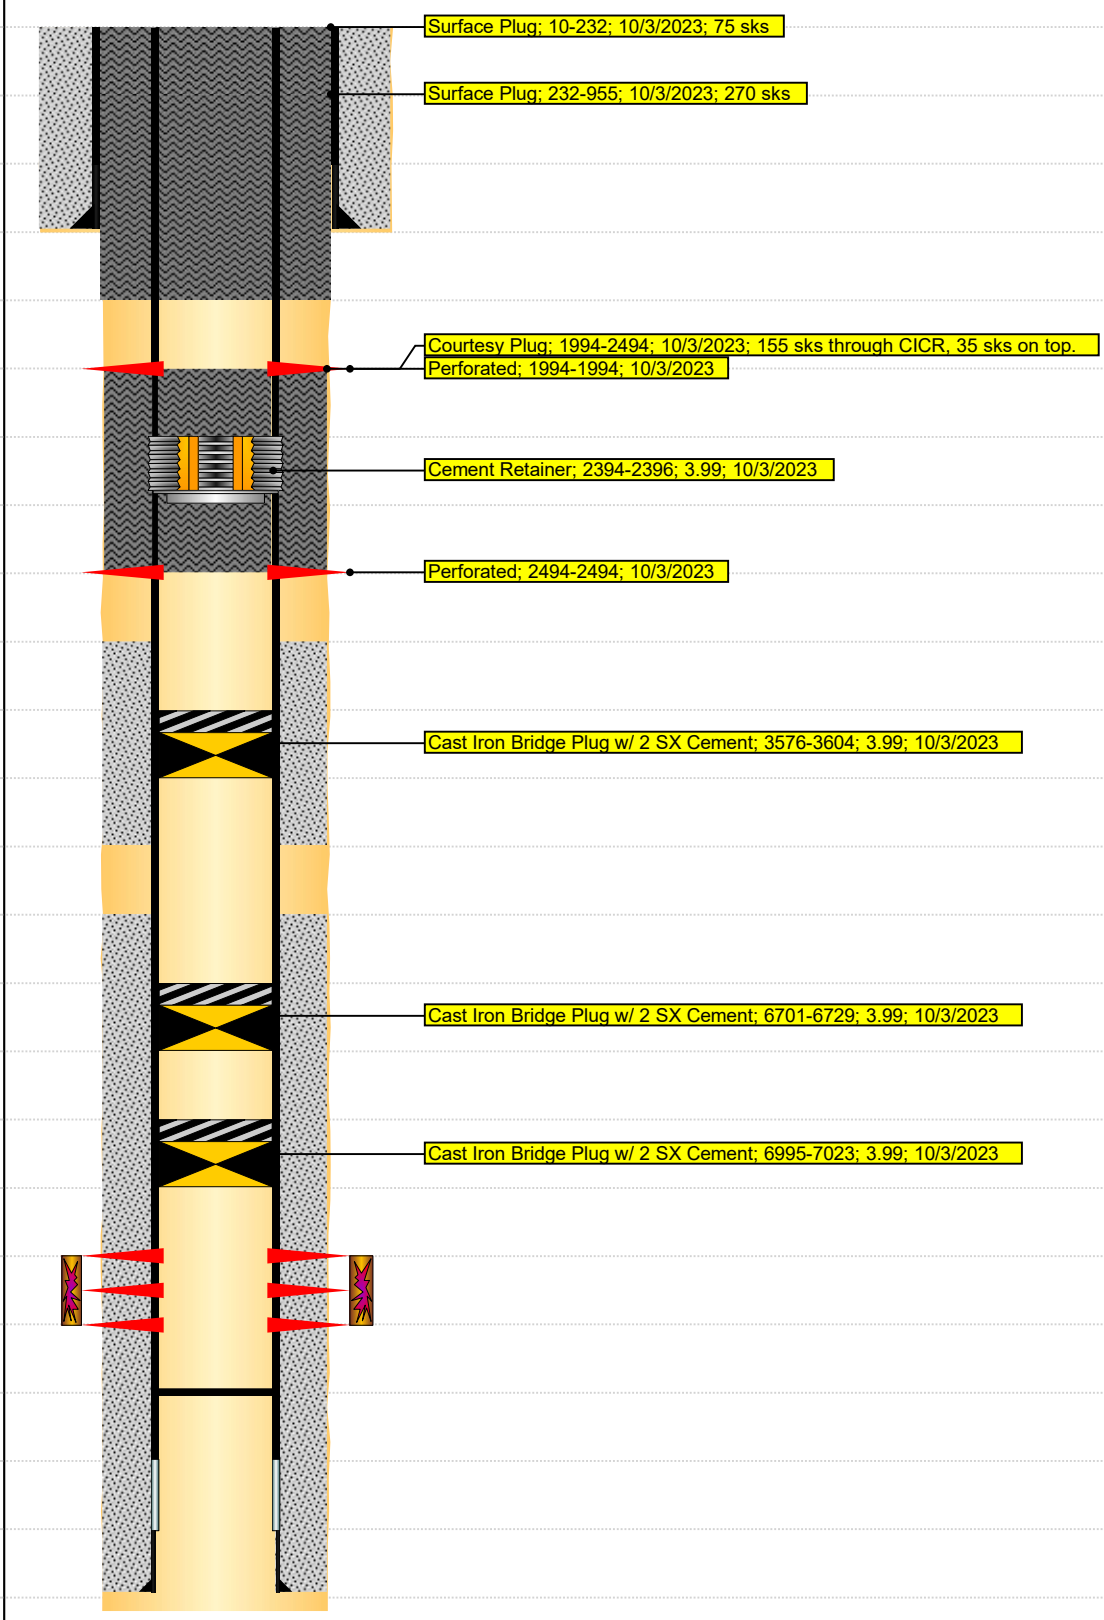
MD (ftKB)	Vertical schematic (proposed)