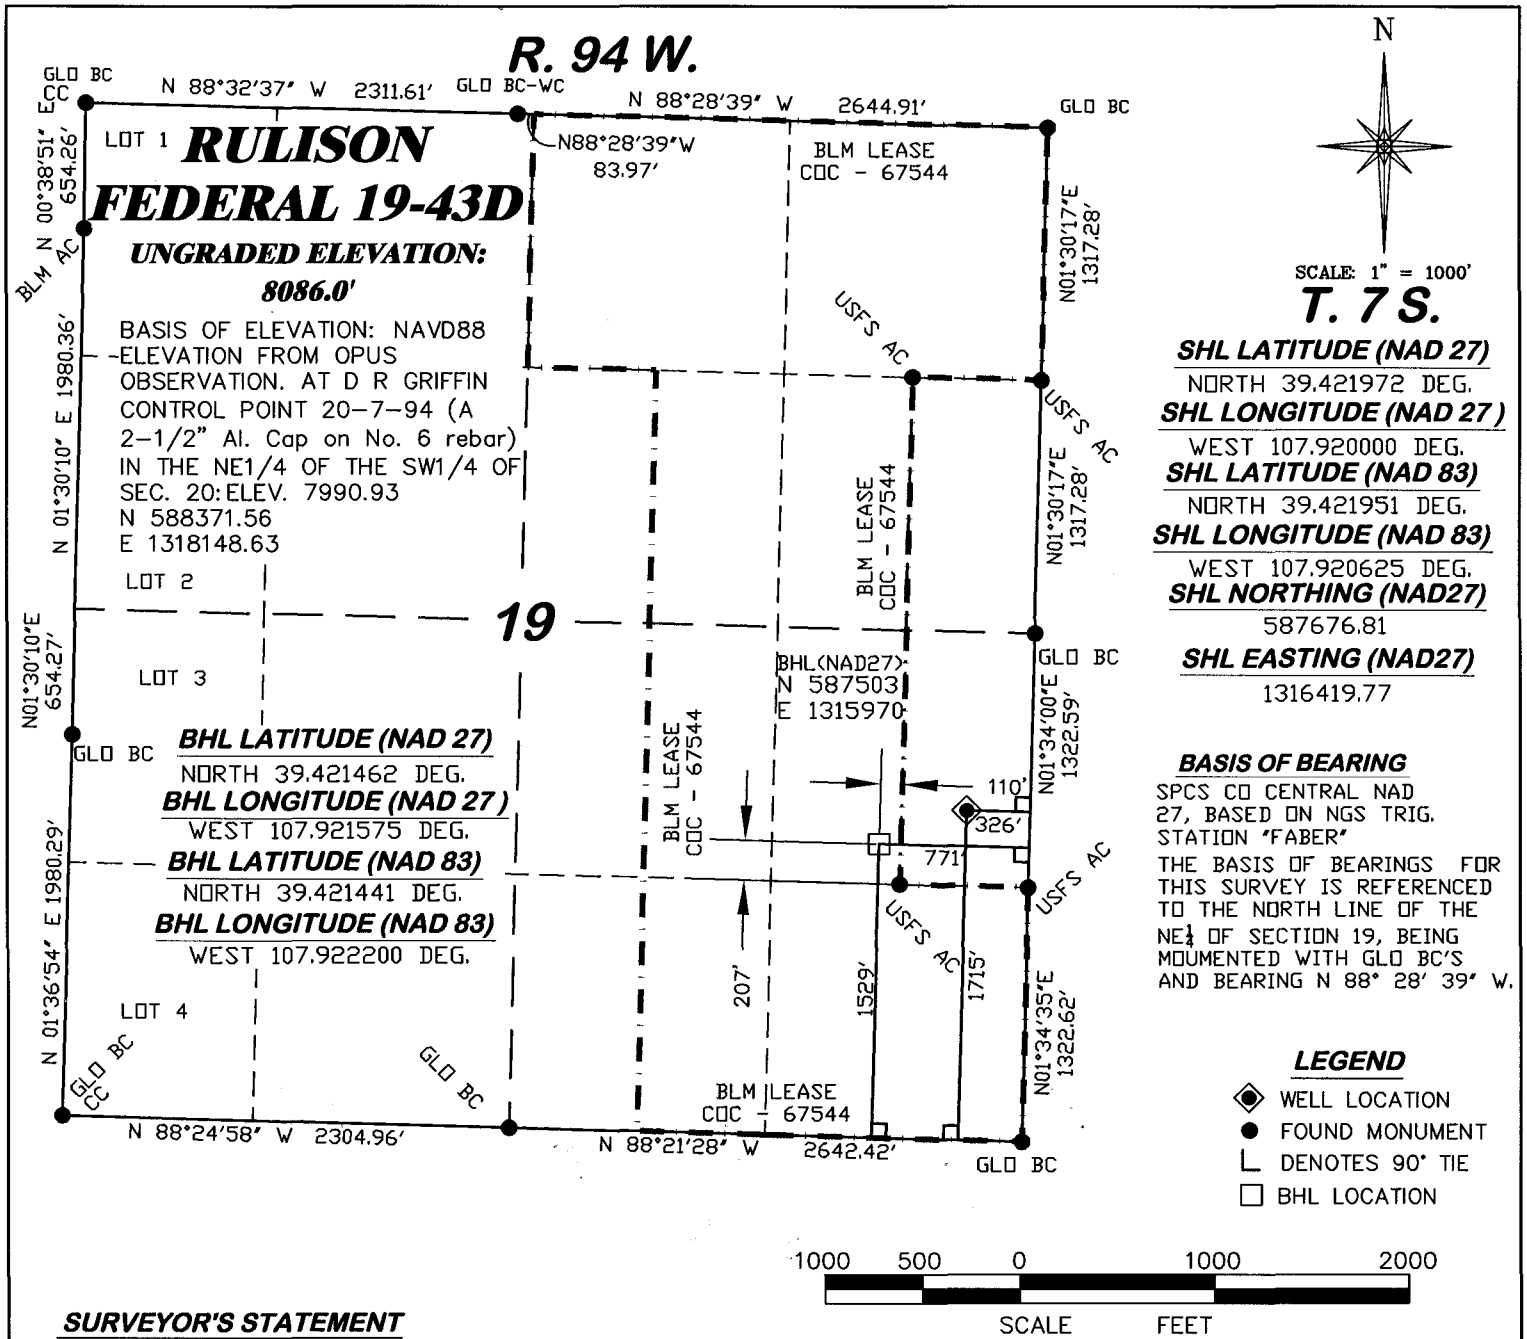

SURVEYOR'S STATEMENT

I, Ronald C. Rennke, an employee and agent on behalf of D.R. GRIFFIN & ASSOCIATES, INC. state the plat hereon is a correct representation of a survey made under my supervision on September 17, 2008 of the shown RULISON FEDERAL 19-43D staked on the ground as shown *hereon.*

NOTES

GPS OPERATOR RICHARD BULLEN
OBSERVED A PDOP OF 2.7.

ALL GPS OBSERVATIONS ARE IN COMPLIANCE WITH COGCC RULE NO. 215.

HIGH PLATEAU DESERT
NO IMPROVEMENTS WITHIN
400' RADIUS OF WELL SITE SEE EXHIBIT 2.
SURFACE USE IS NATIVE WOODS

COLORADO REGISTERED PROFESSIONAL LAND SURVEYOR RONALD C. RENNKE 37065

10/31/09

Ronald C. Rennke
COLORADO PLS No. 37065

19 "I" PAD

DRG RIFFIN & ASSOCIATES, INC. (307) 362-5028 1414 ELK ST., ROCK SPRINGS, WY 82901	LOCATION DRAWING 7 OF 18
	PLAT OF DRILLING LOCATION FOR NOBLE ENERGY, INC.
DATE DRAWN: 9/29/08-rcr / SCALE: 1" = 1000'	1715' F/SL & 326' F/EL, SECTION 19, T. 7 S., R. 94 W., 6th P.M. GARFIELD COUNTY, COLORADO
REVISED: 10/29/09-WWG / JOB No. 15569	
REVISED TITLE BLOCK / EXHIBIT 1	