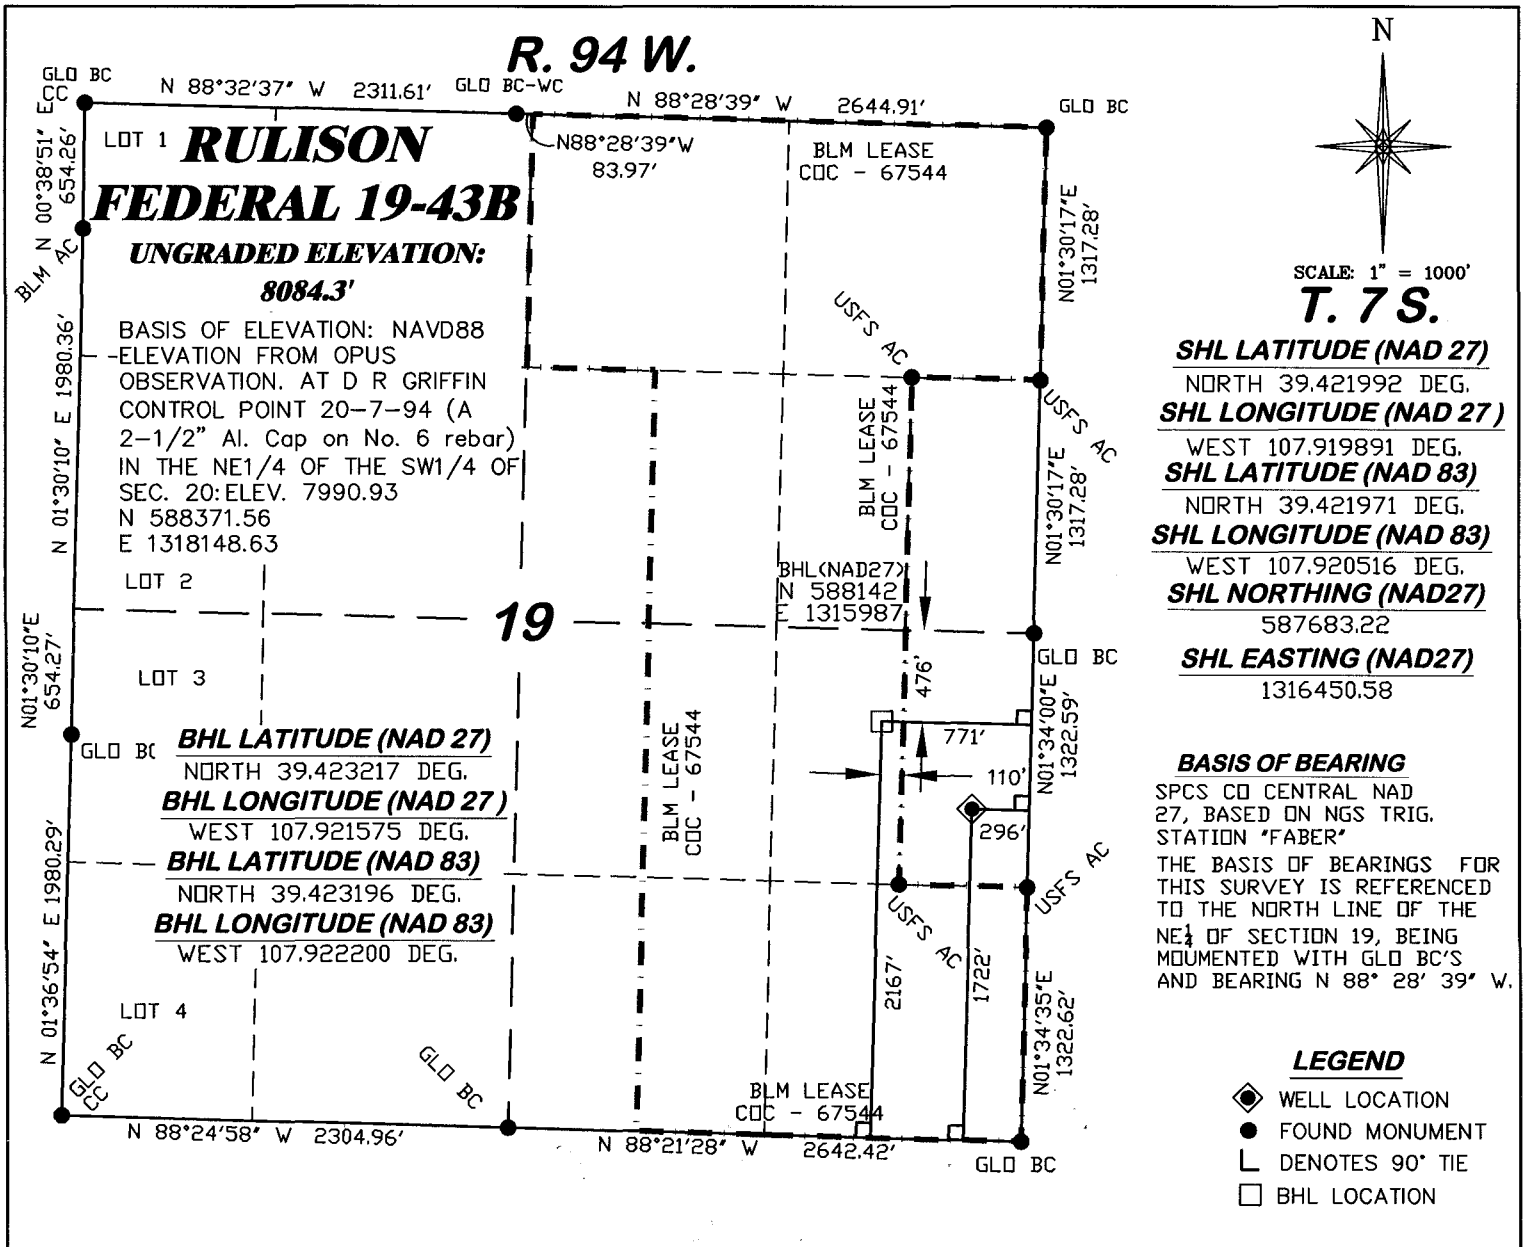

SHL LATITUDE (NAD 27)
NORTH 39.421992 DEG.
SHL LONGITUDE (NAD 27)
WEST 107.919891 DEG.
SHL LATITUDE (NAD 83)
NORTH 39.421971 DEG.
SHL LONGITUDE (NAD 83)
WEST 107.920516 DEG.
SHL NORTHING (NAD27)
587683.22
SHL EASTING (NAD27)
1316450.58

BASIS OF BEARING
SPCS CO CENTRAL NAD 27, BASED ON NGS TRIG. STATION 'FABER'
THE BASIS OF BEARINGS FOR THIS SURVEY IS REFERENCED TO THE NORTH LINE OF THE NE¼ OF SECTION 19, BEING MOUMENTED WITH GLO BC'S AND BEARING N 88° 28' 39" W.

LEGEND
- WELL LOCATION
- FOUND MONUMENT
- DENOTES 90° TIE
- BHL LOCATION

1000 500 0 1000 2000
SCALE FEET

SURVEYOR'S STATEMENT

I, Ronald C. Rennke, an employee and agent on behalf of D.R. GRIFFIN & ASSOCIATES, INC. state the plat hereon is a correct representation of a survey made under my supervision on September 17, 2008 of the shown RULISON FEDERAL 19-43B staked on the ground as shown *hereon.*

COLORADO REGISTERED PROFESSIONAL LAND SURVEYOR RONALD C. RENNKE 37065 10/31/09

Ronald C. Rennke
COLORADO PLS No. 37065

NOTES

GPS OPERATOR RICHARD BULLEN
OBSERVED A PDOP OF 2.7.

ALL GPS OBSERVATIONS ARE IN COMPLIANCE WITH COGCC RULE NO. 215.

HIGH PLATEAU DESERT
NO IMPROVEMENTS WITHIN 400' RADIUS OF WELL SITE SEE EXHIBIT 2.
SURFACE USE IS NATIVE WOODS

19 "I" PAD

DRG GRIFFIN & ASSOCIATES, INC. (307) 362-5028 1414 ELK ST., ROCK SPRINGS, WY 82901	LOCATION DRAWING 5 OF 18
	PLAT OF DRILLING LOCATION FOR NOBLE ENERGY, INC.
DATE DRAWN: 9/29/08-rcr / SCALE: 1" = 1000'	1722' F/SL & 296' F/EL, SECTION 19, T. 7 S., R. 94 W., 6th P.M. GARFIELD COUNTY, COLORADO
REVISED: 10/29/09-WWG / JOB No. 15569	
REVISED TITLE BLOCK / EXHIBIT 1	