Well Name:	**Werner 34A-23-692**
SHL:	793' FSL, 1536' FEL, Section 23, T6S-R92W
BHL:	143' FSL, 1996' FEL, Section 23, T6S-R92W

BILL BARRETT CORPORATION

PROPOSED WELLBORE DIAGRAM

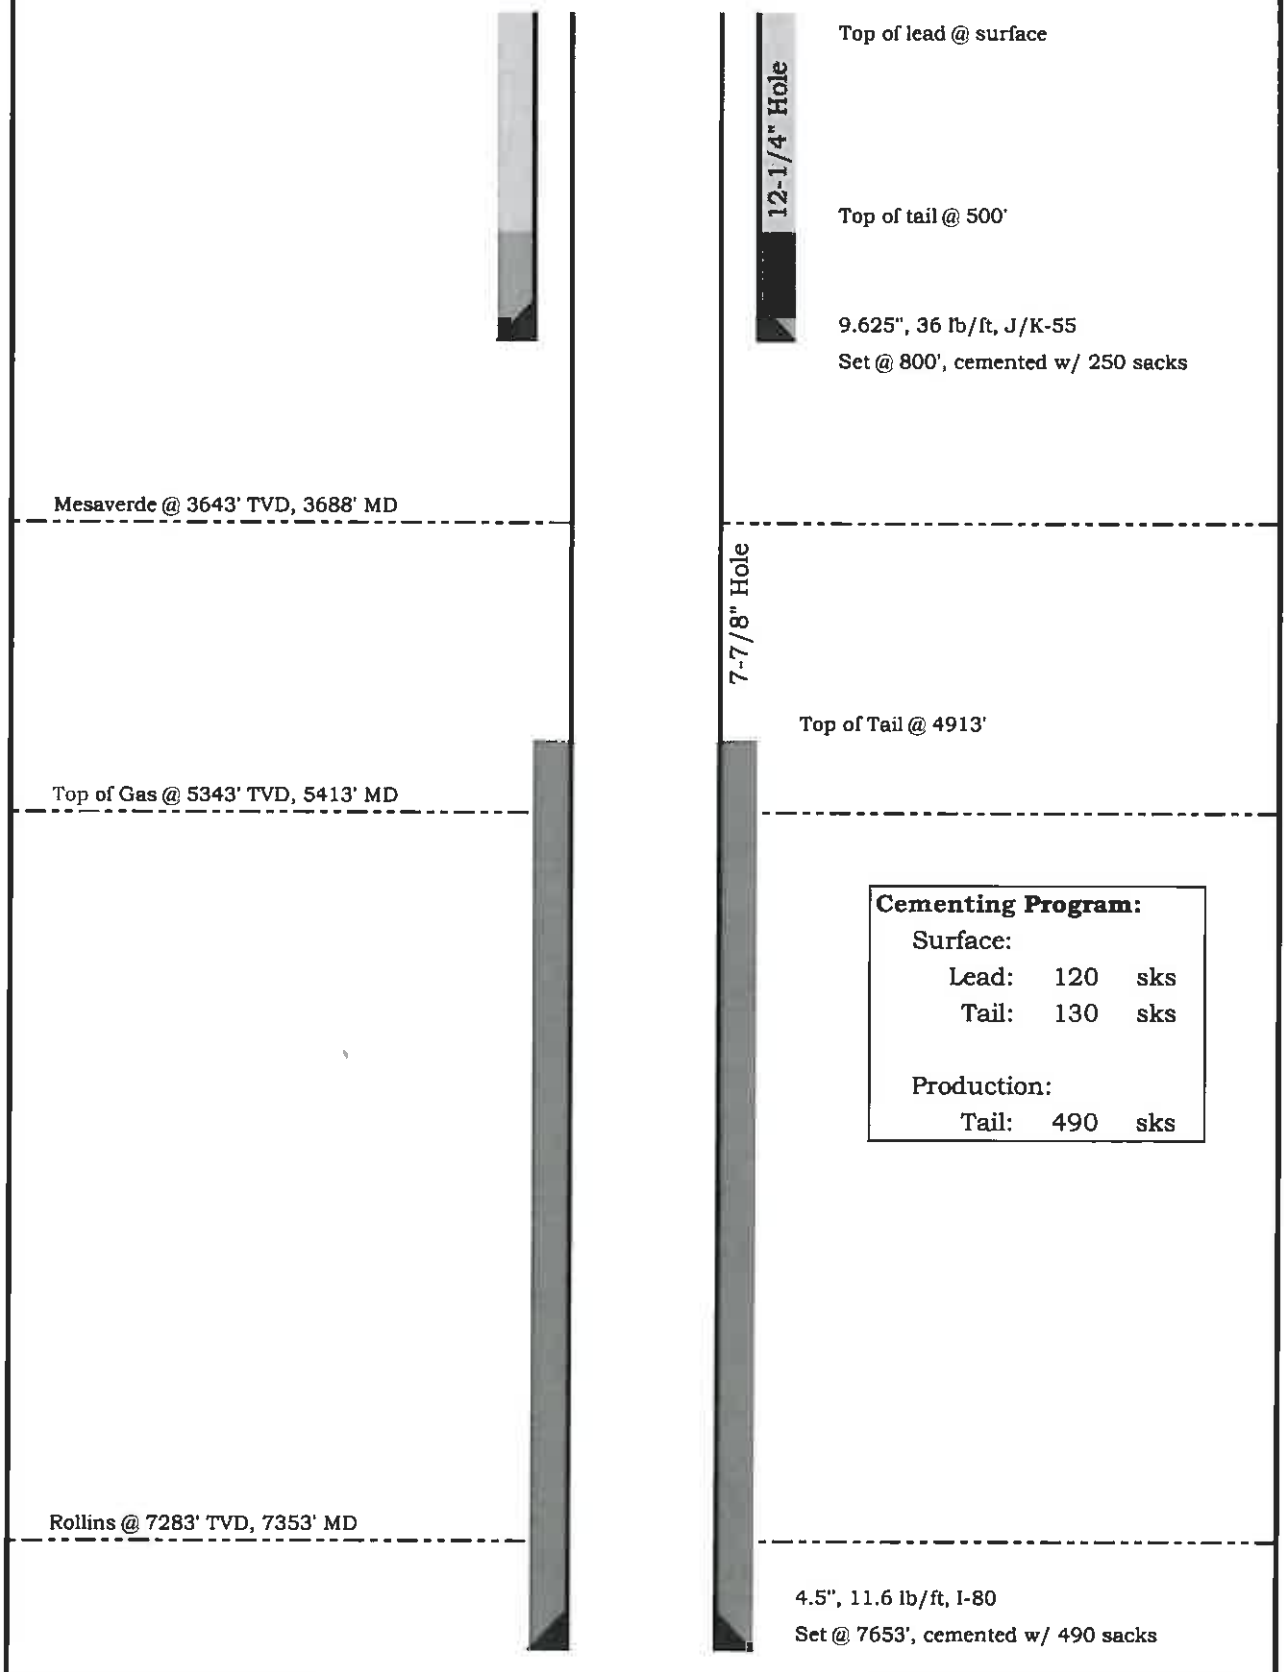

Cementing Program:

Surface:		
Lead:	120	sks
Tail:	130	sks
Production:		
Tail:	490	sks