Well Name:	**Werner 44B-23-692**
SHL:	809' FSL, 1526' FEL, Section 23, T6S-R92W
BHL:	463' FSL, 665' FEL, Section 23, T6S-R92W

BILL BARRETT CORPORATION

PROPOSED WELLBORE DIAGRAM

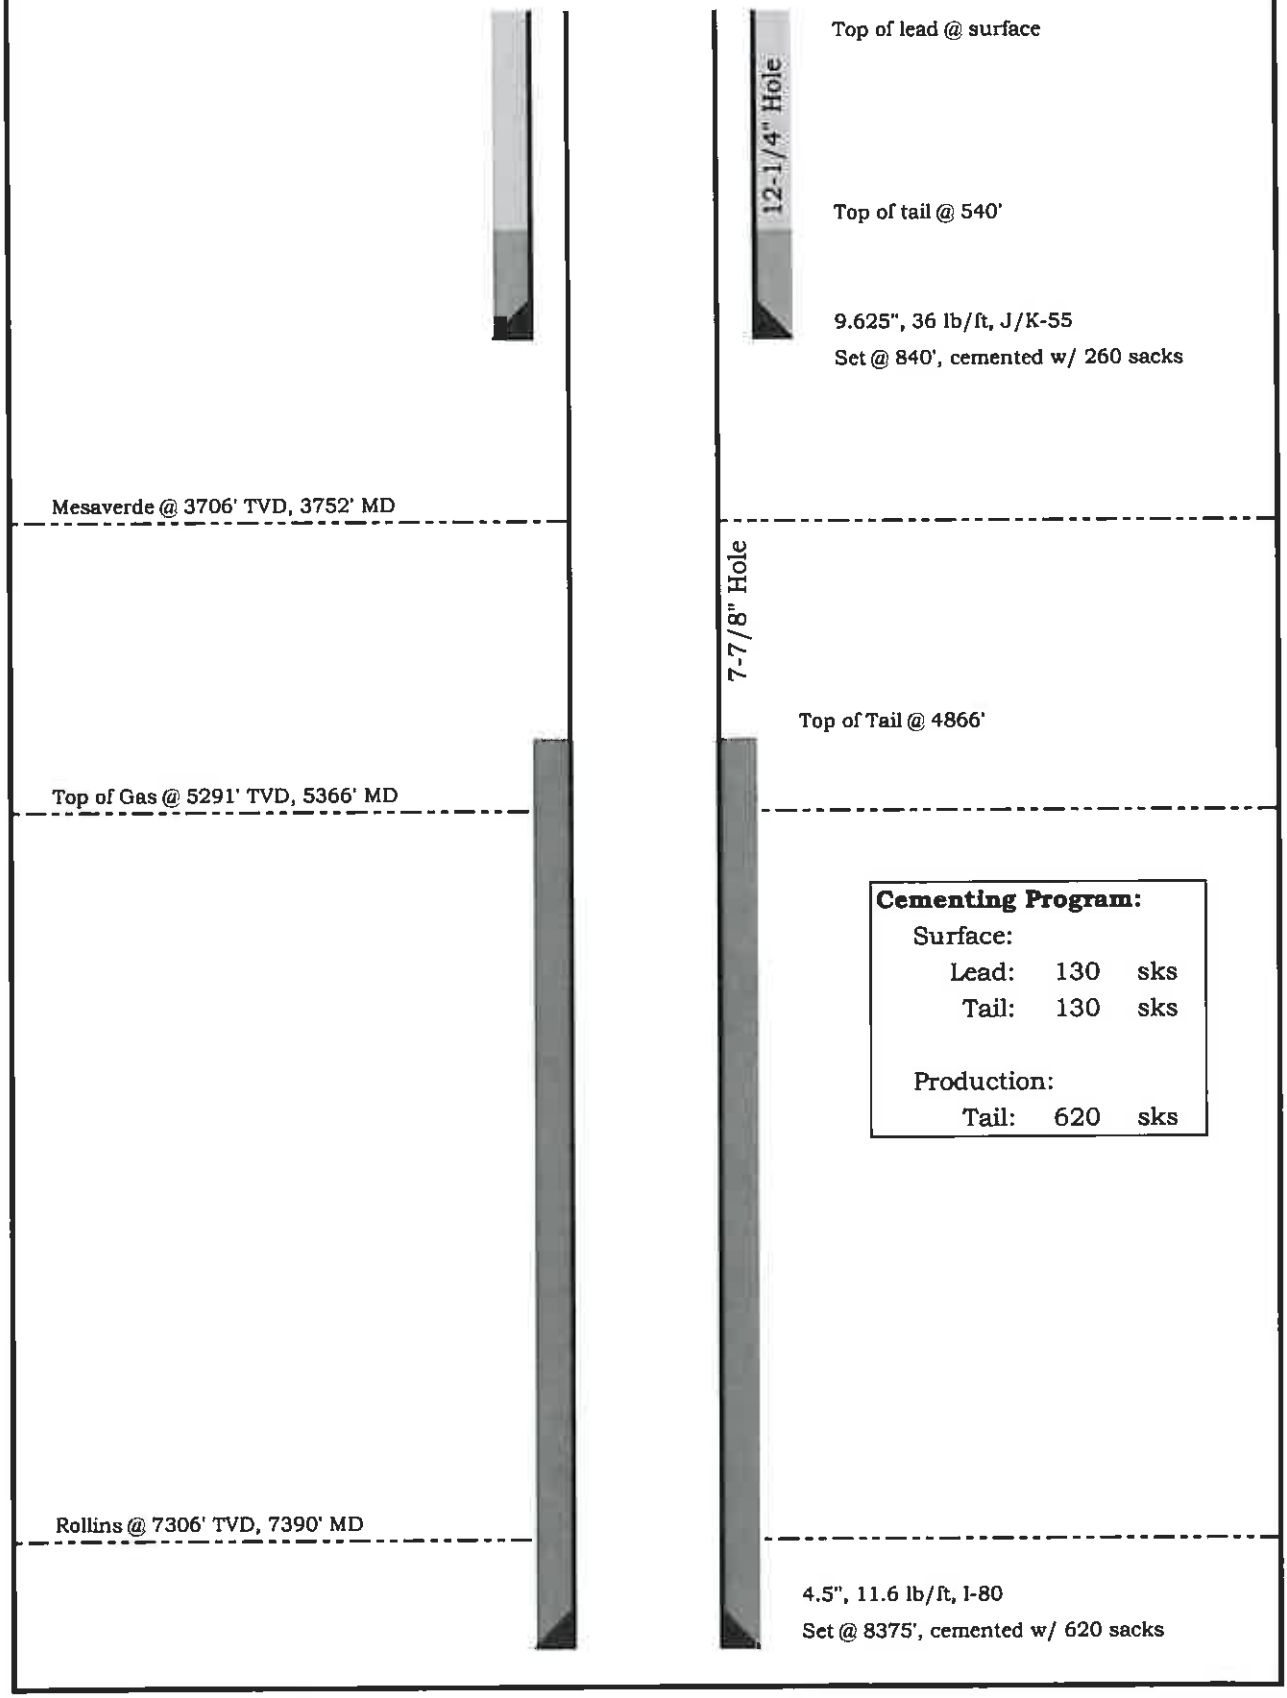

Cementing Program:

Surface:		
Lead:	130	sks
Tail:	130	sks
Production:		
Tail:	620	sks