Well Name:	**Werner 34D-23-692**
SHL:	841' FSL, 1536' FEL, Section 23, T6S-R92W
BHL:	1120' FSL, 1996' FEL, Section 23, T6S-R92W

BILL BARRETT CORPORATION

PROPOSED WELLBORE DIAGRAM

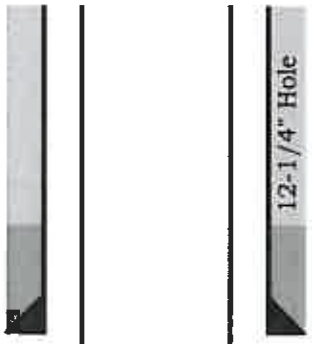

Top of lead @ surface

Top of tail @ 540'

9.625", 36 lb/ft, J/K-55
Set @ 840', cemented w/ 260 sacks

Mesaverde @ 3673' TVD, 3695' MD

Top of Tail @ 4952'

Top of Gas @ 5418' TVD, 5452' MD

Cementing Program:

Surface:		
Lead:	130	sks
Tail:	130	sks
Production:		
Tail:	600	sks

Rollins @ 7323' TVD, 7357' MD

4.5", 11.6 lb/ft, I-80
Set @ 8352', cemented w/ 600 sacks