NUEX WIRELINE

GAMMA RAY / CCL
CEMENT BOND
VDL

Company: Petroleum Development Corporation
Well: CDM Partnership 41-17
Field: Vernon
County: Yuma
State: Colorado

Location: API # 05-125-10352-00
NESE Sec 17 T2N R47W
467' FSL 1146' FEL
Elev.: K.B. 3944'
D.F. 3943'
G.L. 3934'

Permanent Datum: Ground Level
Log Measured From: K.B. 10' Above Perm. Datum
Drilling Measured From: K.B.

Run Number: ONE
Date: 5-May-07
Depth Driller: 2411
Depth Logger: 2411
Bottom Logged Interval: 2411
Top Logged Interval: 1100
Casing Driller: 4.5" @ 2411
Casing Logger: 4.5" @ 2411
Bit Size: 7.875"
Type Fluid in Hole: Water Based Mud
Density / Viscosity: 8.4 / 28
pH / Fluid Loss: 10 / 0
Source of Sample: Pit
Rm @ Meas. Temp: 1.2 @ 70°F
Rmf @ Meas. Temp: .9 @ 70°F
Rmc @ Meas. Temp: 1.6 @ 70°F
Source: Rmf / Rmc: Measured / Measured
Rm @ BHT: .6 @ 120°F
Time Circulation Stopped: 0130
Time Logger on Bottom: 0330
Maximum Recorded Temperature: 120°F
Equipment / Location: 1 / Sterling
Recorded By: Mike Brannan
Witnessed By: Mr. Hunter

Other Services: PERFORATE

Tool String (Bottom Up): Size, Type, Length, Weight, Top, Bottom

Size	Type	Length	Weight	Top	Bottom
4.5"	Gamma Ray	5'		Surface	5'
	CCL	1'		5'	6'
	Tension	5'		6'	11'
	Gamma Ray	5'		11'	16'
	CCL	1'		16'	17'
	Tension	5'		17'	22'
	Cement Bond Tool	15'		22'	37'
	Centralizer	5'		37'	42'
	Cement Bond Tool	15'		42'	57'
	Centralizer	5'		57'	62'
	Cement Bond Tool	15'		62'	77'
	Centralizer	5'		77'	82'
	Cement Bond Tool	15'		82'	97'
	Centralizer	5'		97'	102'
	Cement Bond Tool	15'		102'	117'
	Centralizer	5'		117'	122'
	Cement Bond Tool	15'		122'	137'
	Centralizer	5'		137'	142'
	Cement Bond Tool	15'		142'	157'
	Centralizer	5'		157'	162'
	Cement Bond Tool	15'		162'	177'
	Centralizer	5'		177'	182'
	Cement Bond Tool	15'		182'	197'
	Centralizer	5'		197'	202'
	Cement Bond Tool	15'		202'	217'
	Centralizer	5'		217'	222'
	Cement Bond Tool	15'		222'	237'
	Centralizer	5'		237'	242'
	Cement Bond Tool	15'		242'	257'
	Centralizer	5'		257'	262'
	Cement Bond Tool	15'		262'	277'
	Centralizer	5'		277'	282'
	Cement Bond Tool	15'		282'	297'
	Centralizer	5'		297'	302'
	Cement Bond Tool	15'		302'	317'
	Centralizer	5'		317'	322'
	Cement Bond Tool	15'		322'	337'
	Centralizer	5'		337'	342'
	Cement Bond Tool	15'		342'	357'
	Centralizer	5'		357'	362'
	Cement Bond Tool	15'		362'	377'
	Centralizer	5'		377'	382'
	Cement Bond Tool	15'		382'	397'
	Centralizer	5'		397'	402'
	Cement Bond Tool	15'		402'	417'
	Centralizer	5'		957'	962'
	Cement Bond Tool	15'		962'	977'
	Centralizer	5'		977'	982'
	Cement Bond Tool	15'		982'	997'
	Centralizer	5'		997'	1002'
	Cement Bond Tool	15'		1002'	1017'
	Centralizer	5'		1017'	1022'
	Cement Bond Tool	15'		1022'	1037'
	Centralizer	5'		1037'	1042'
	Cement Bond Tool	15'		1042'	1057'
	Centralizer	5'		1057'	1062'
	Cement Bond Tool	15'		1062'	1077'
	Centralizer	5'		1077'	1082'
	Cement Bond Tool	15'		1082'	1097'
	Centralizer	5'		1097'	1102'
	Cement Bond Tool	15'		1102'	1117'
	Centralizer	5'		1117'	1122'
	Cement Bond Tool	15'		1122'	1137'
	Centralizer	5'		1137'	1142'
	Cement Bond Tool	15'		1142'	1157'
	Centralizer	5'		1157'	1162'
	Cement Bond Tool	15'		1162'	1177'
	Centralizer	5'		1177'	1182'
	Cement Bond Tool	15'		1182'	1197'
	Centralizer	5'		1197'	1202'
	Cement Bond Tool	15'		1202'	1217'
	Centralizer	5'		1217'	1222'
	Cement Bond Tool	15'		1222'	1237'
	Centralizer	5'		1237'	1242'
	Cement Bond Tool	15'		1242'	1257'
	Centralizer	5'		1257'	1262'
	Cement Bond Tool	15'		1262'	1277'
	Centralizer	5'		1277'	1282'
	Cement Bond Tool	15'		1282'	1297'
	Centralizer	5'		1297'	1302'
	Cement Bond Tool	15'		1302'	1317'
	Centralizer	5'		1317'	1322'
	Cement Bond Tool	15'		1322'	1337'
	Centralizer	5'		1337'	1342'
	Cement Bond Tool	15'		1342'	1357'
	Centralizer	5'		1357'	1362'
	Cement Bond Tool	15'		1362'	1377'
	Centralizer	5'		1377'	1382'
	Cement Bond Tool	15'		1382'	1397'
	Centralizer	5'		1397'	1402'
	Cement Bond Tool	15'		1402'	1417'
	Centralizer	5'		1417'	1422'
	Cement Bond Tool	15'		1422'	1437'
	Centralizer	5'		1437'	1442'
	Cement Bond Tool	15'		1442'	1457'
	Centralizer	5'		1457'	1462'
	Cement Bond Tool	15'		1462'	1477'
	Centralizer	5'		1477'	1482'
	Cement Bond Tool	15'		1482'	1497'
	Centralizer	5'		1497'	1502'
	Cement Bond Tool	15'		1502'	1517'
	Centralizer	5'		1517'	1522'
	Cement Bond Tool	15'		1522'	1537'
	Centralizer	5'		1537'	1542'
	Cement Bond Tool	15'		1542'	1557'
	Centralizer	5'		1557'	1562'
	Cement Bond Tool	15'		1562'	1577'
	Centralizer	5'		1577'	1582'
	Cement Bond Tool	15'		1582'	1597'
	Centralizer	5'		1597'	1602'
	Cement Bond Tool	15'		1602'	1617'
	Centralizer	5'		1617'	1622'
	Cement Bond Tool	15'		1622'	1637'
	Centralizer	5'		1637'	1642'
	Cement Bond Tool	15'		1642'	1657'
	Centralizer	5'		1657'	1662'
	Cement Bond Tool	15'		1662'	1677'
	Centralizer	5'		1677'	1682'
	Cement Bond Tool	15'		1682'	1697'
	Centralizer	5'		1697'	1702'
	Cement Bond Tool	15'		1702'	1717'
	Centralizer	5'		1717'	1722'
	Cement Bond Tool	15'		1722'	1737'
	Centralizer	5'		1737'	1742'
	Cement Bond Tool	15'		1742'	1757'
	Centralizer	5'		1757'	1762'
	Cement Bond Tool	15'		1762'	1777'
	Centralizer	5'		1777'	1782'
	Cement Bond Tool	15'		1782'	1797'
	Centralizer	5'		1797'	1802'
	Cement Bond Tool	15'		1802'	1817'
	Centralizer	5'		1817'	1822'
	Cement Bond Tool	15'		1822'	1837'
	Centralizer	5'		1837'	1842'
	Cement Bond Tool	15'		1842'	1857'
	Centralizer	5'		1857'	1862'
	Cement Bond Tool	15'		1862'	1877'
	Centralizer	5'		1877'	1882'
	Cement Bond Tool	15'		1882'	1897'
	Centralizer	5'		1897'	1902'
	Cement Bond Tool	15'		1902'	1917'
	Centralizer	5'		1917'	1922'
	Cement Bond Tool	15'		1922'	1937'
	Centralizer	5'		1937'	1942'
	Cement Bond Tool	15'		1942'	1957'
	Centralizer	5'		1957'	1962'
	Cement Bond Tool	15'		1962'	1977'
	Centralizer	5'		1977'	1982'
	Cement Bond Tool	15'		1982'	1997'
	Centralizer	5'		1997'	2002'
	Cement Bond Tool	15'		2002'	2017'
	Centralizer	5'		2017'	2022'
	Cement Bond Tool	15'		2022'	2037'
	Centralizer	5'		2037'	2042'
	Cement Bond Tool	15'		2042'	2057'
	Centralizer	5'		2057'	2062'
	Cement Bond Tool	15'		2062'	2077'
	Centralizer	5'		2077'	2082'
	Cement Bond Tool	15'		2082'	2097'
	Centralizer	5'		2097'	2102'
	Cement Bond Tool	15'		2102'	2117'
	Centralizer	5'		2117'	2122'
	Cement Bond Tool	15'		2122'	2137'
	Centralizer	5'		2137'	2142'
	Cement Bond Tool	15'		2142'	2157'
	Centralizer	5'		2157'	2162'
	Cement Bond Tool	15'		2162'	2177'
	Centralizer	5'		2177'	2182'
	Cement Bond Tool	15'		2182'	2197'
	Centralizer	5'		2197'	2202'
	Cement Bond Tool	15'		2202'	2217'
	Centralizer	5'		2217'	2222'
	Cement Bond Tool	15'		2222'	2237'
	Centralizer	5'		2237'	2242'
	Cement Bond Tool	15'		2242'	2257'
	Centralizer	5'		2257'	2262'
	Cement Bond Tool	15'		2262'	2277'
	Centralizer	5'		2277'	2282'
	Cement Bond Tool	15'		2282'	2297'
	Centralizer	5'		2297'	2302'
	Cement Bond Tool	15'		2302'	2317'
	Centralizer	5'		2317'	2322'
	Cement Bond Tool	15'		2322'	2337'
	Centralizer	5'		2337'	2342'
	Cement Bond Tool	15'		2342'	2357'
	Centralizer	5'		2357'	2362'
	Cement Bond Tool	15'		2362'	2377'
	Centralizer	5'		2377'	2382'
	Cement Bond Tool	15'		2382'	2397'
	Centralizer	5'		2397'	2402'
	Cement Bond Tool	15'		2402'	2411'

*** Field Here ***

All interpretations are opinions based on inferences from electrical or other measurements and we cannot and do not guarantee the accuracy or correctness of any interpretation, and we shall not, except in the case of gross or willful negligence on our part, be liable or responsible for any loss, costs, damages, or expenses incurred or sustained by anyone resulting from any interpretation made by any of our officers, agents or employees. These interpretations are also subject to our general terms and conditions set out in our current Price Schedule.

Comments

THANK-YOU FOR USING "NUEX" WIRELINE SERVICES INC. !!!
STERLING: 970.526.1064 FAX: 970.526.1065
FORT LUPTON: 970.785.0158 FAX: 970.785.0159
API #: 05-125-10352-00
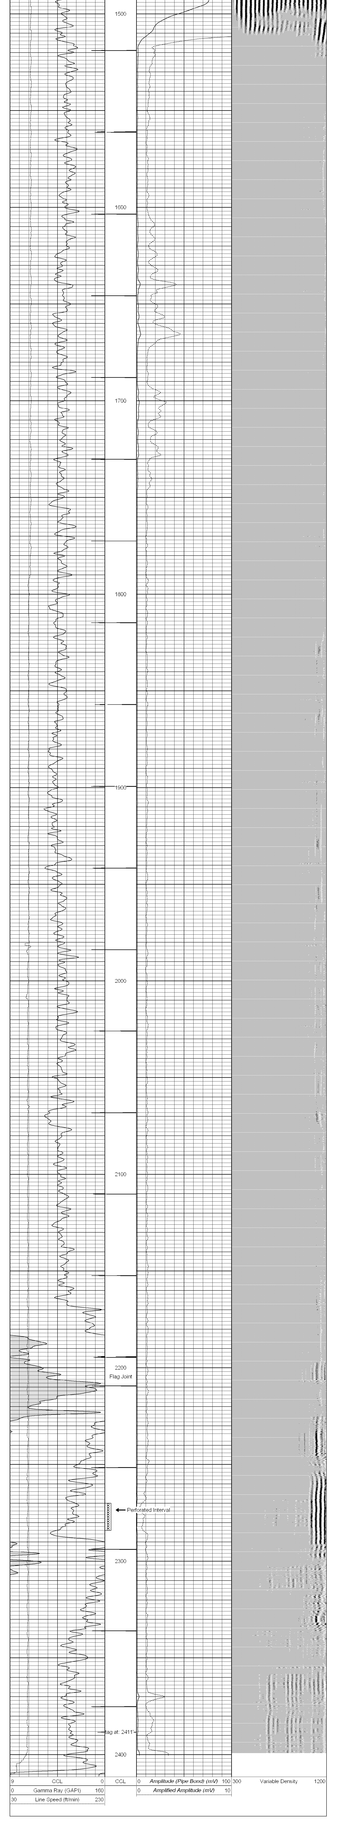
Database File: pdcp4117.db
Dataset Pathname: pass3
Presentation Format: pass3
Dataset Creation: Thu May 24 05:54:58 2007 by Log 6.2_B4
Charted by: Depth in Feet scaled 1:240