BRAN-DEX

WIRELINE SERVICES

CEMENT BOND
GAMMA RAY
COLLAR CORRELATION LOG

Company BLUE CHIP OIL, INC.
Well MORALES 31 - 12
Field WATTENBERG
County WATTENBERG
State COLORADO

Company BLUE CHIP OIL, INC.

Well MORALES 31 - 12

Field WATTENBERG

County WATTENBERG State COLORADO

Location: API # :

NW / NE

SEC 12 TWP 3 N RGE 68 W

Other Services

PERF

Permanent Datum	GROUND LEVEL	Elevation	4929
Log Measured From	KELLY BUSHING		
Drilling Measured From	KELLY BUSHING		

Elevation

K.B. 4939
D.F. 4938
G.L. 4929

Date	14 - MARCH - 2007		
Run Number	ONE		
Depth Driller	7400		
Depth Logger	7373		
Bottom Logged Interval	7366		
Top Log Interval	3550		
Open Hole Size	7 7/8		
Type Fluid	WATER		
Density / Viscosity	---		
Max. Recorded Temp.	NOT RECORDED		
Estimated Cement Top	3677		
Time Well Ready	---		
Time Logger on Bottom	---		
Equipment Number	455/WHITE/MAST		
Location	BRIGHTON		
Recorded By	HAYES		
Witnessed By	MR.DEAN ROGERS		

Borehole Record				Tubing Record			
Run Number	Bit	From	To	Size	Weight	From	To

Casing Record	Size	Wgt/Ft	Top	Bottom
Surface String				
Prot. String				
Production String	4.5	11.6	SURFACE	TOTAL DEPTH
Liner				

<<< Fold Here >>>

All interpretations are opinions based on inferences from electrical or other measurements and we cannot and do not guarantee the accuracy or correctness of any interpretation, and we shall not, except in the case of gross or willful negligence on our part, be liable or responsible for any loss, costs, damages, or expenses incurred or sustained by anyone resulting from any interpretation made by any of our officers, agents or employees. These interpretations are also subject to our general terms and conditions set out in our current Price Schedule.

Comments

LOG CORRELATED TO CD/ DI/ CN LOG
DATED 05 - MARCH - 2007
LOG SPLIT AT 5500 FOR CORRELATION PURPOSES

Database File: morales3112.db
Dataset Pathname: pass2
Presentation Format: cblx
Dataset Creation: Wed Mar 14 10:24:40 2007 by Log Warrior 7.0 STD Cas
Charted by: Depth in Feet scaled 1:240

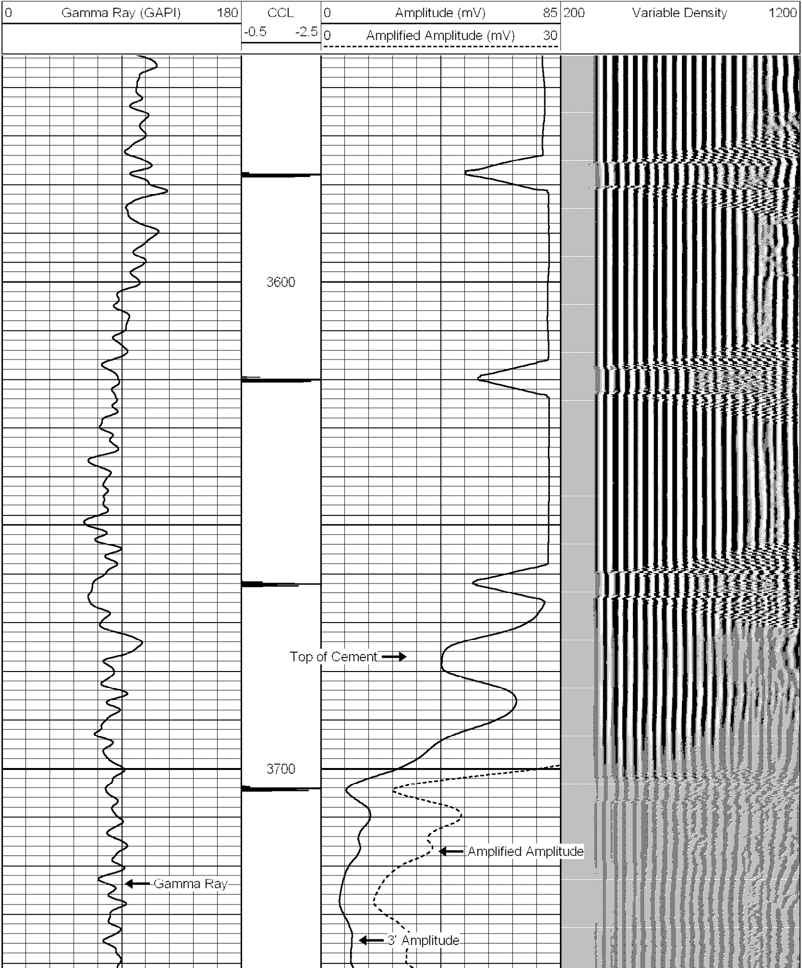

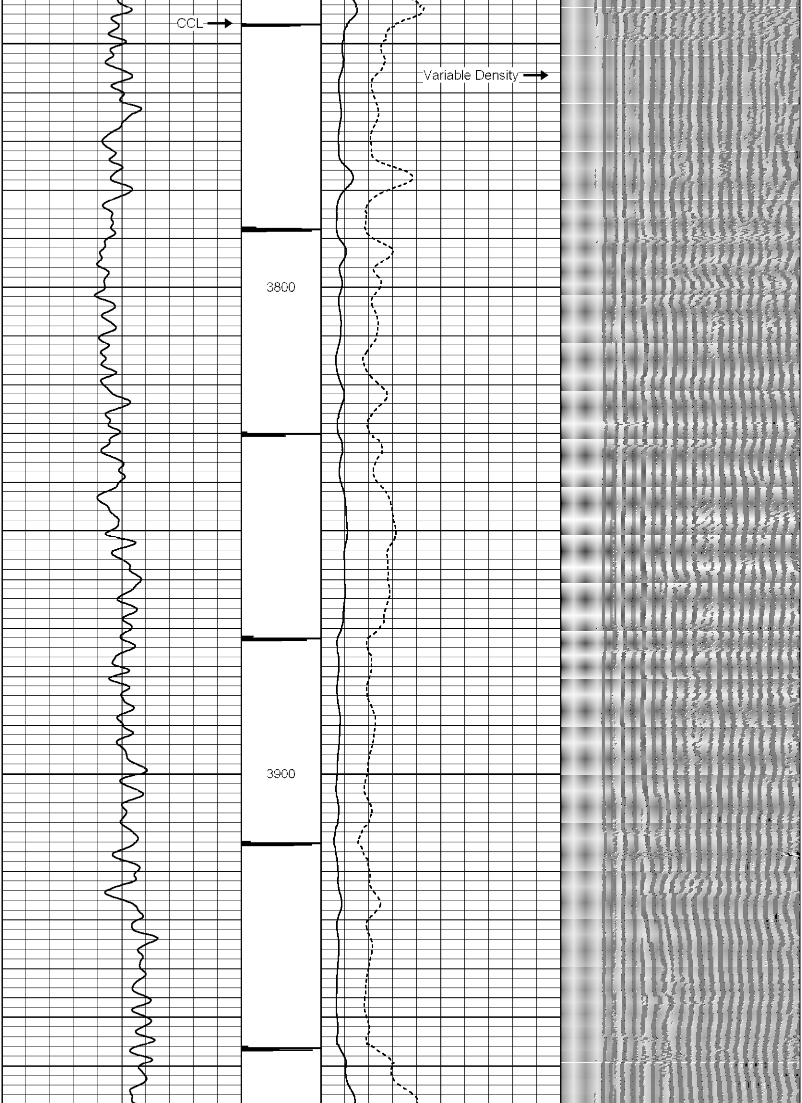

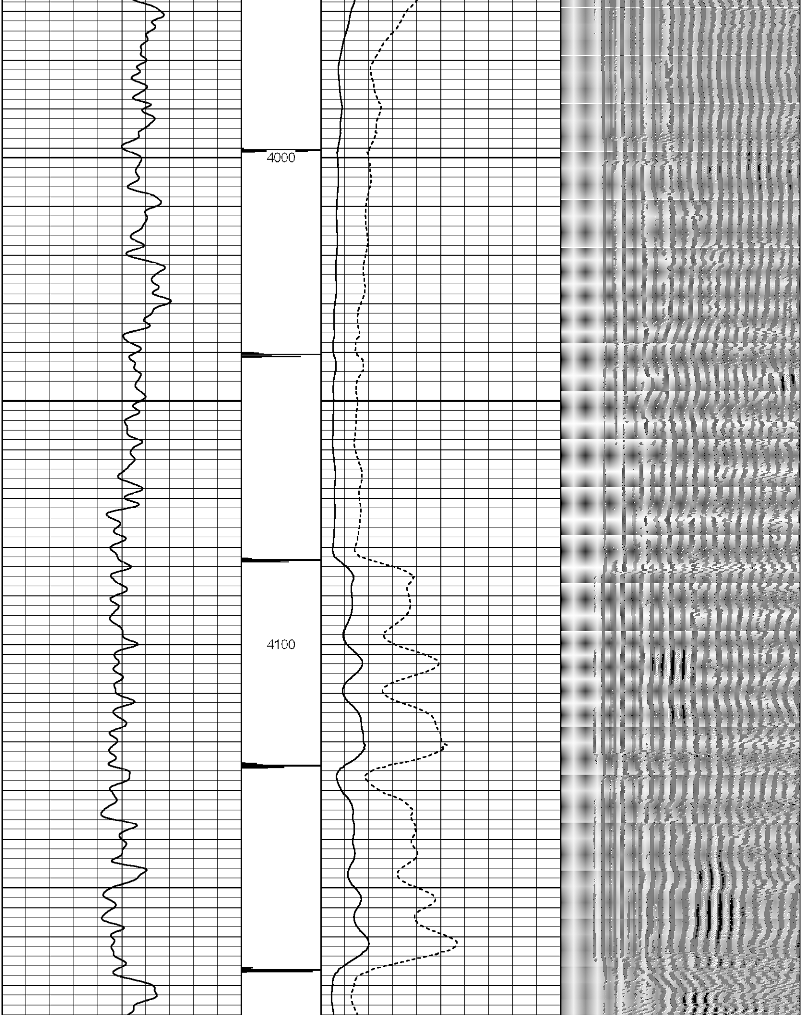

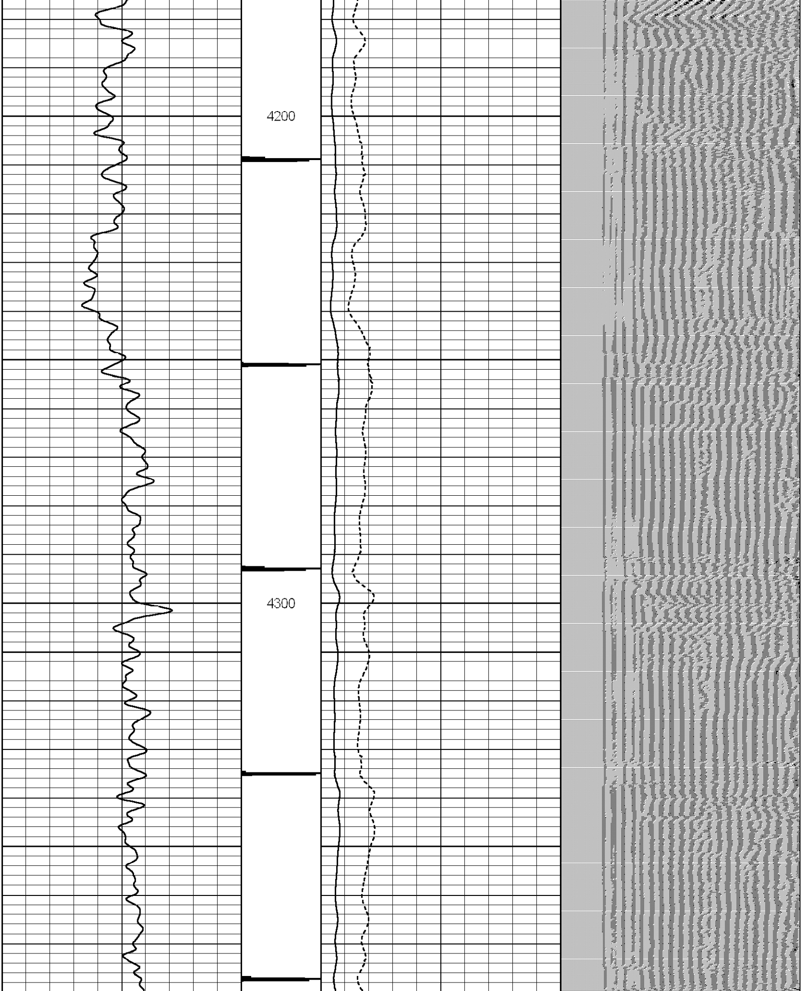

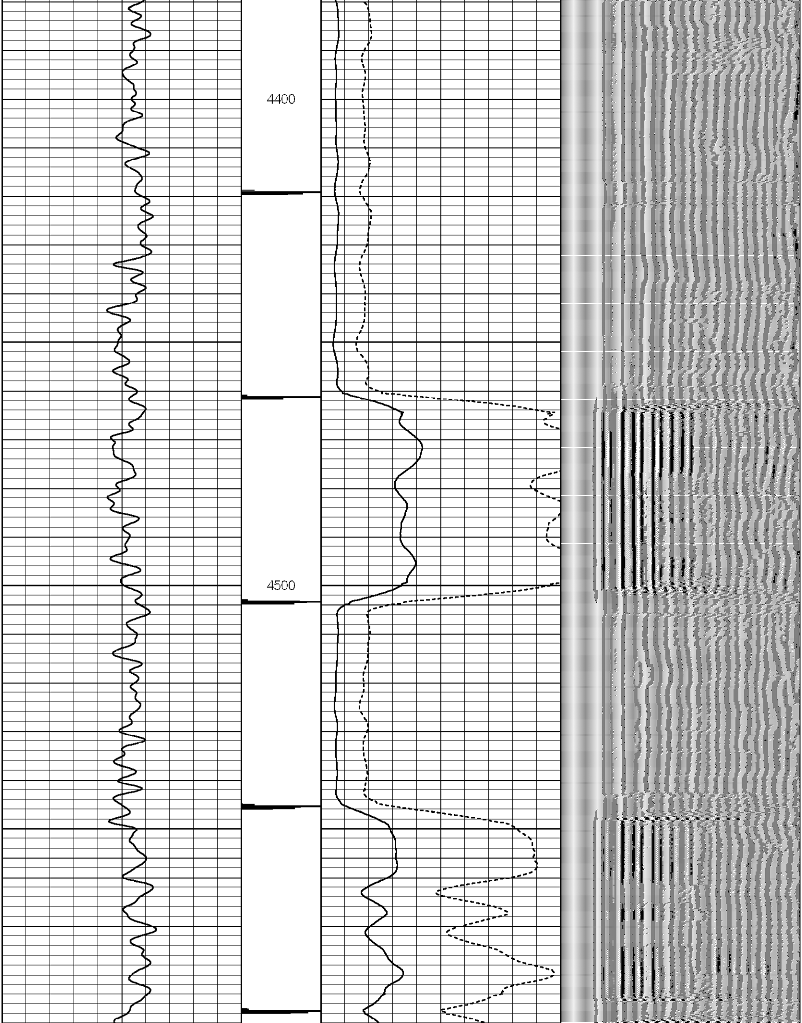

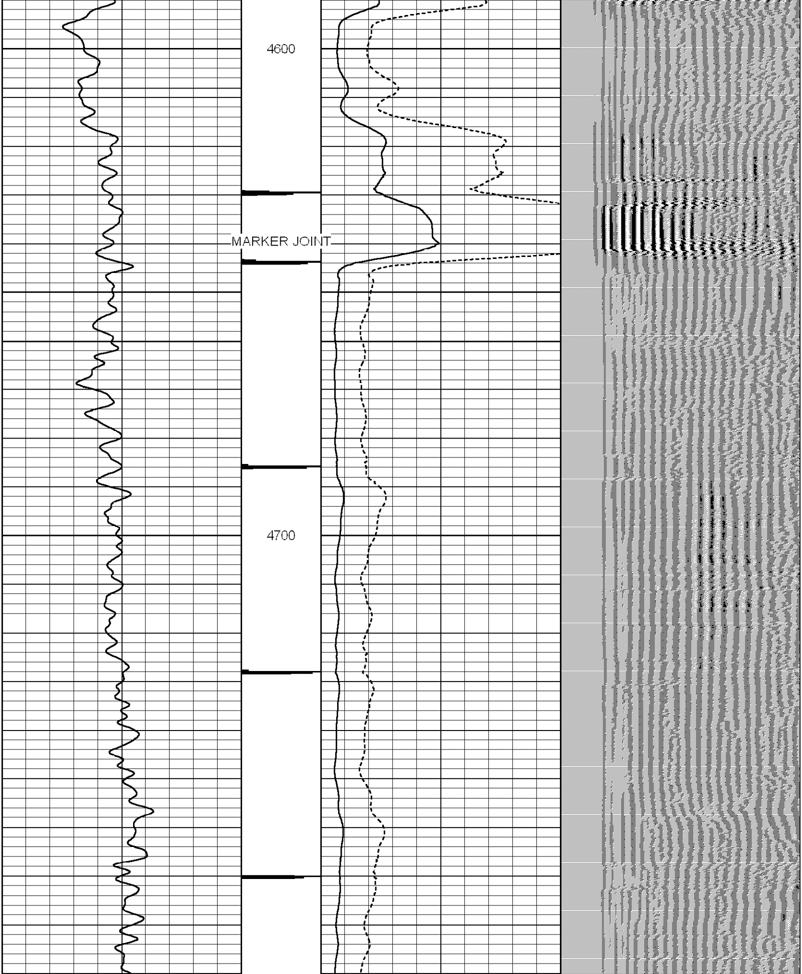

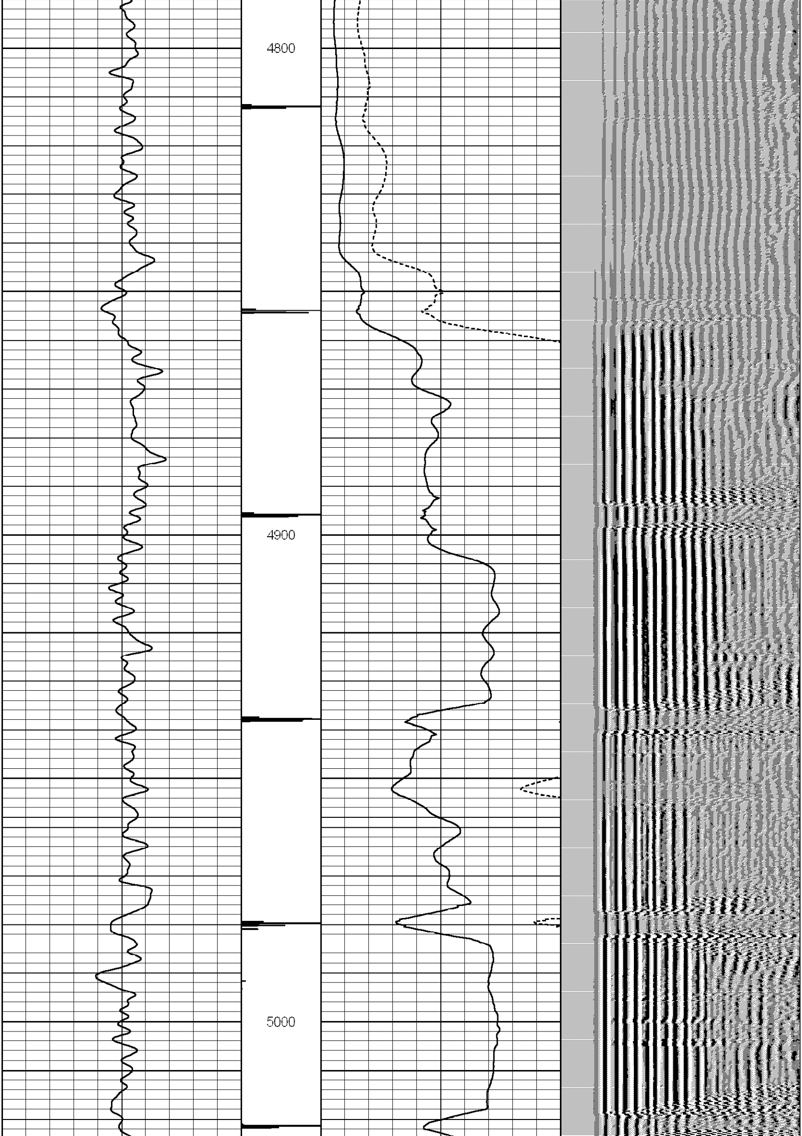

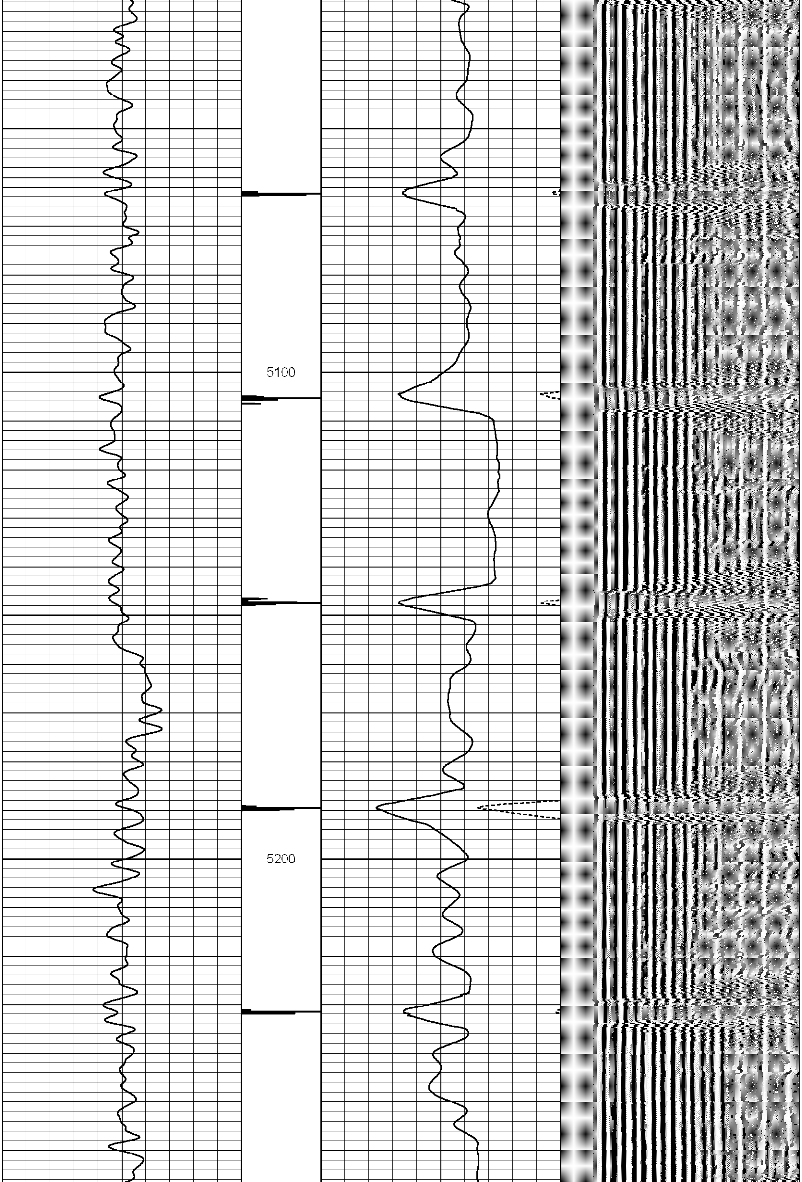

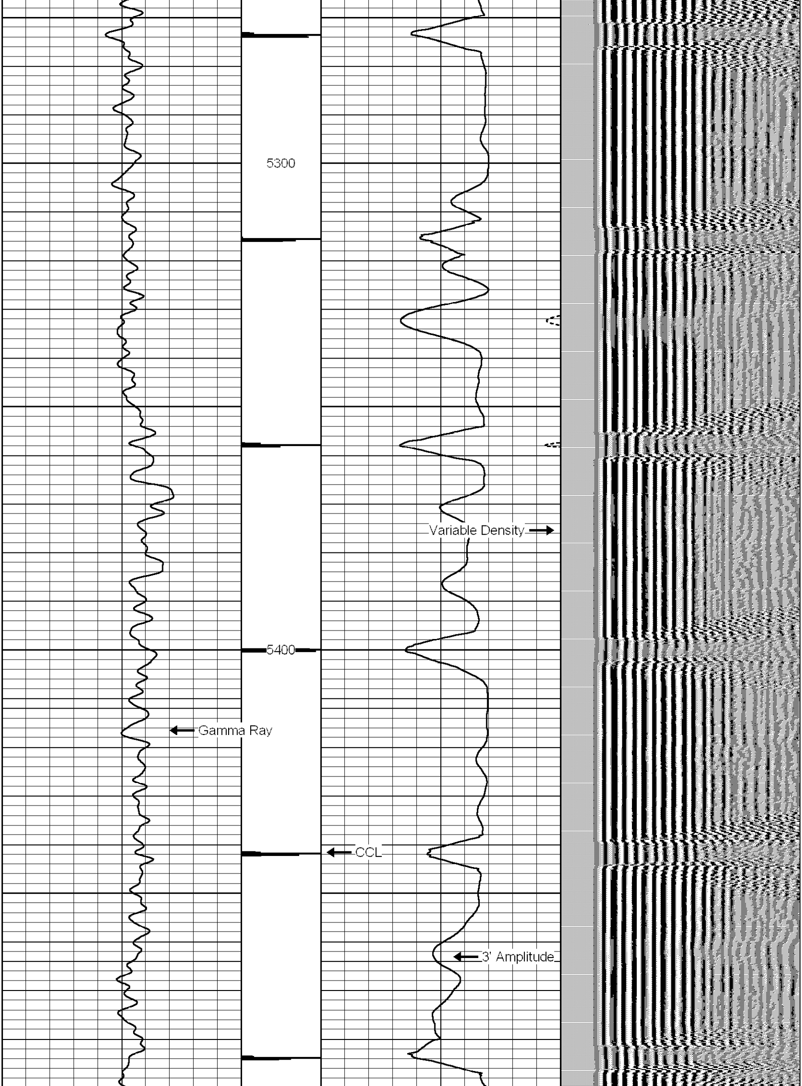

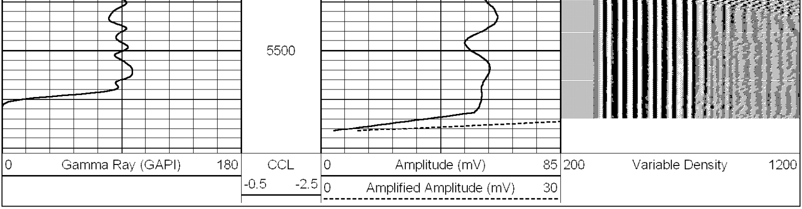

Database File: morales3112.db
Dataset Pathname: pass1
Presentation Format: cblx
Dataset Creation: Wed Mar 14 09:48:42 2007 by Log Warrior 7.0 STD Cas
Charted by: Depth in Feet scaled 1:240

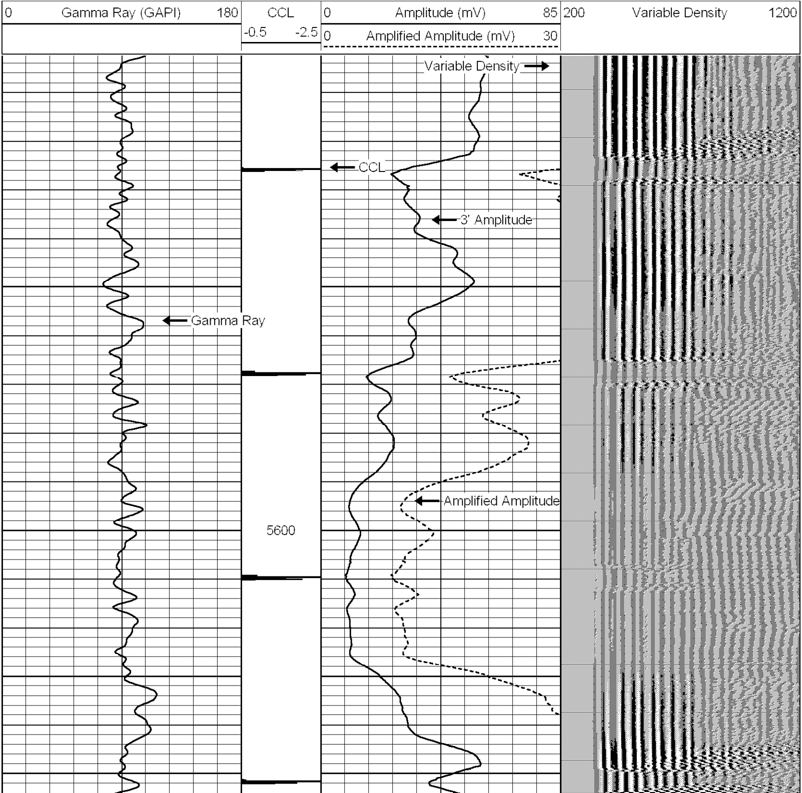

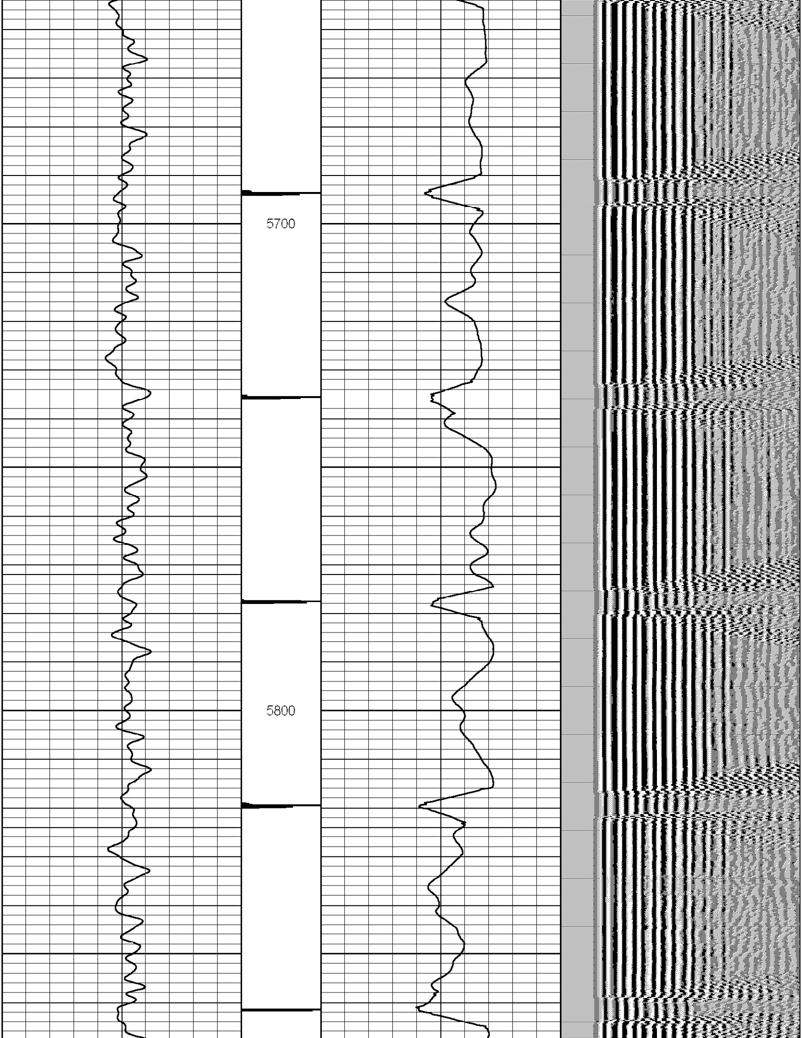

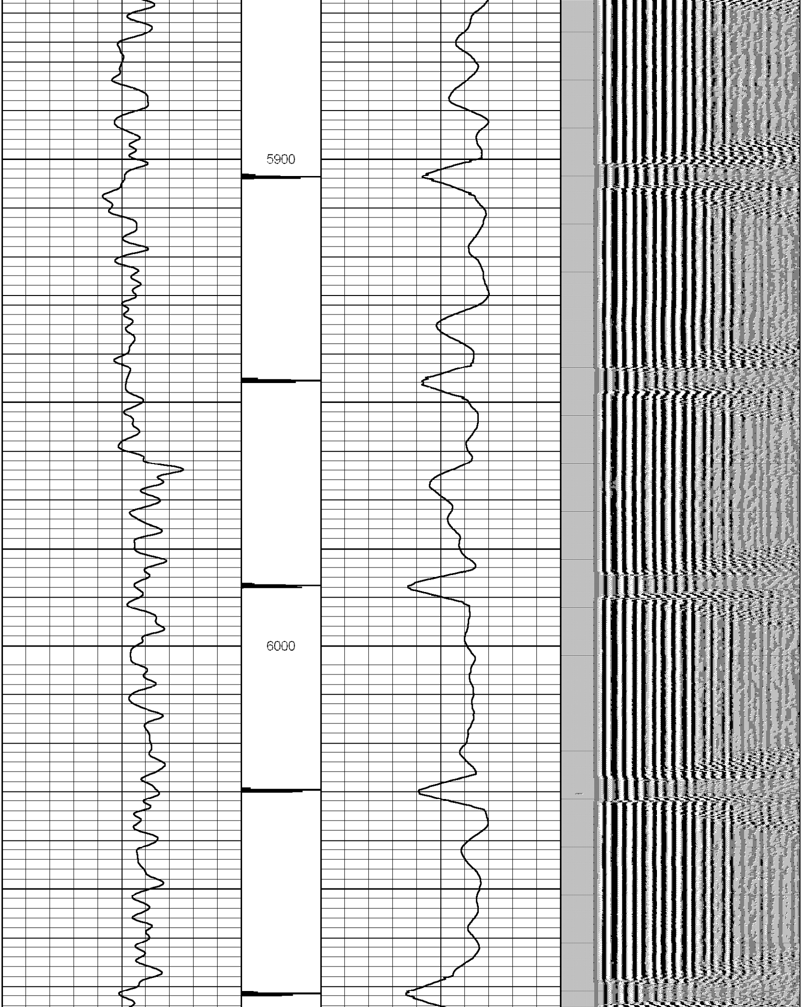

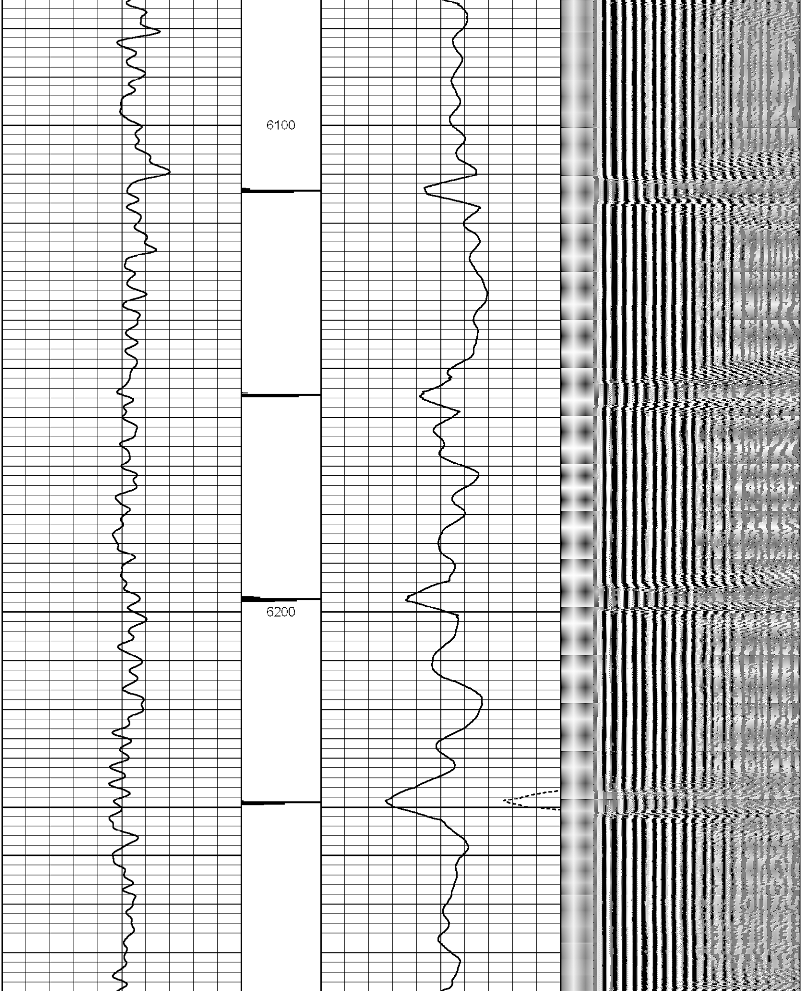

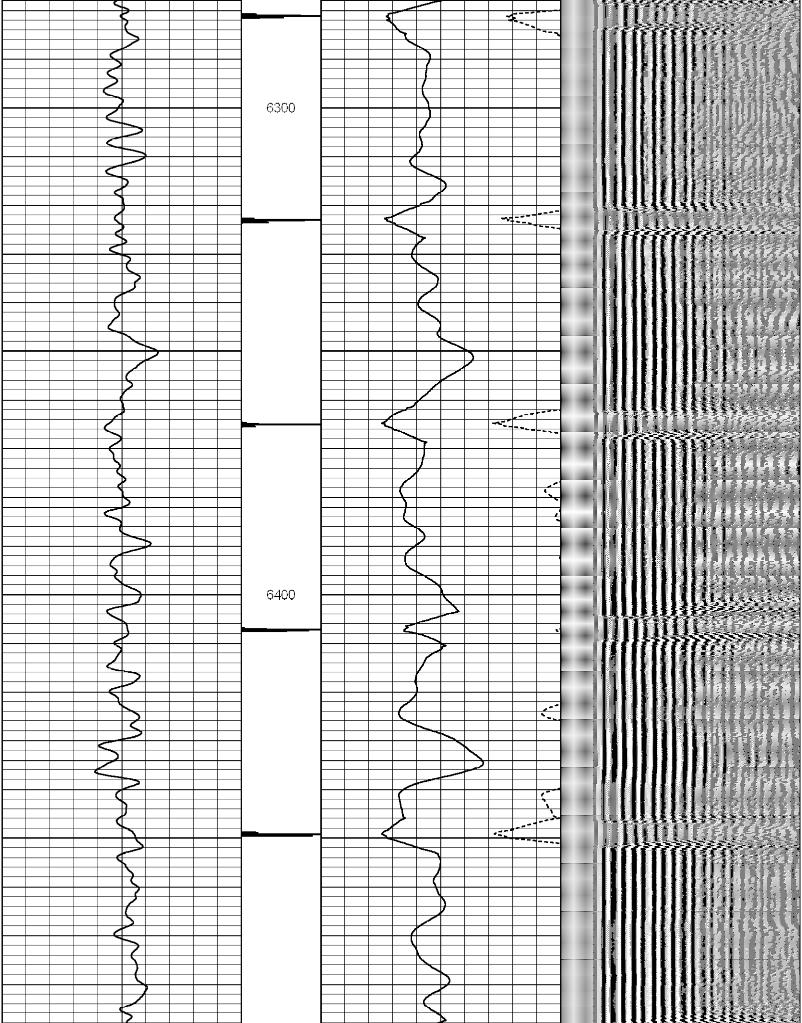

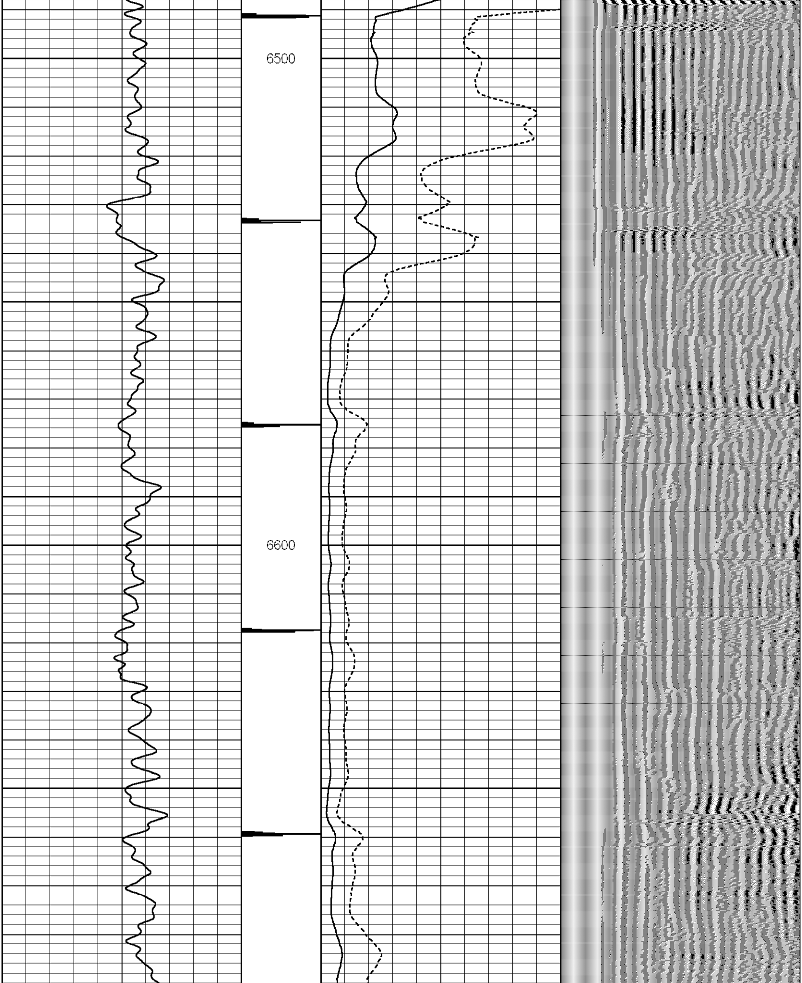

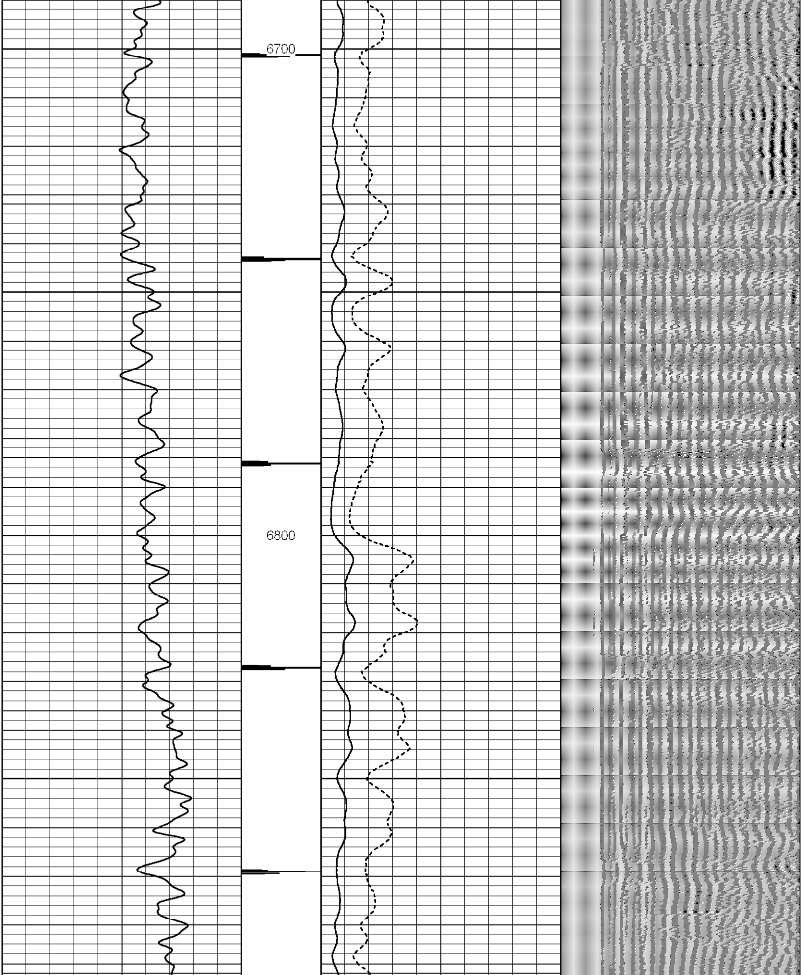

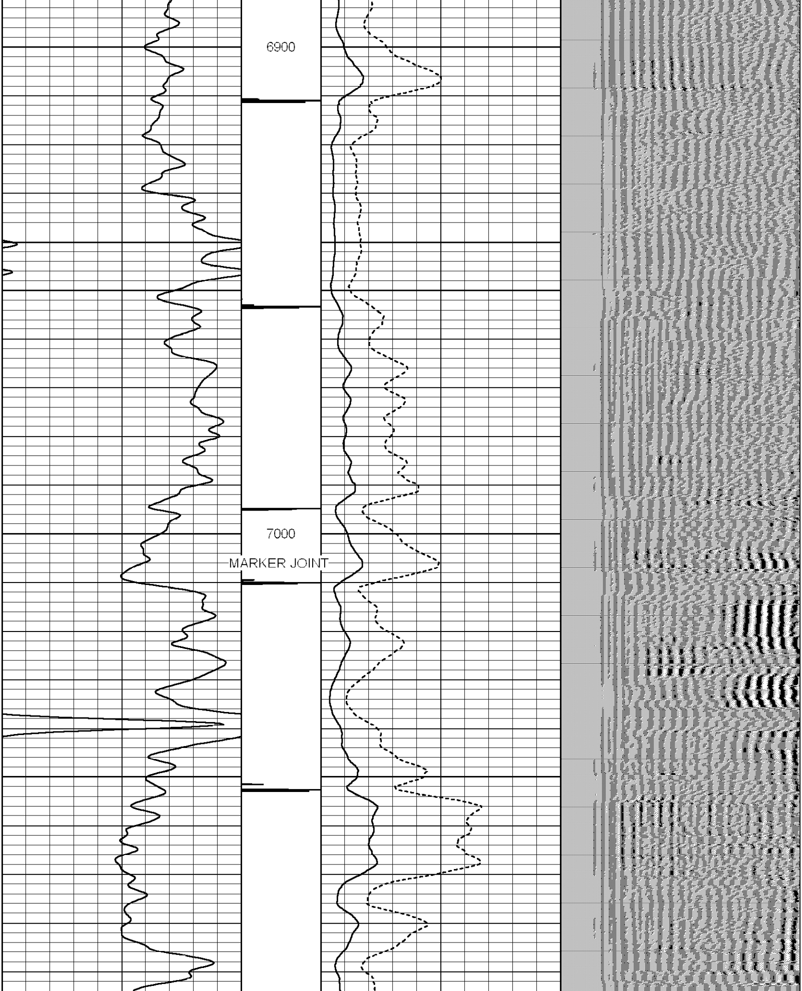

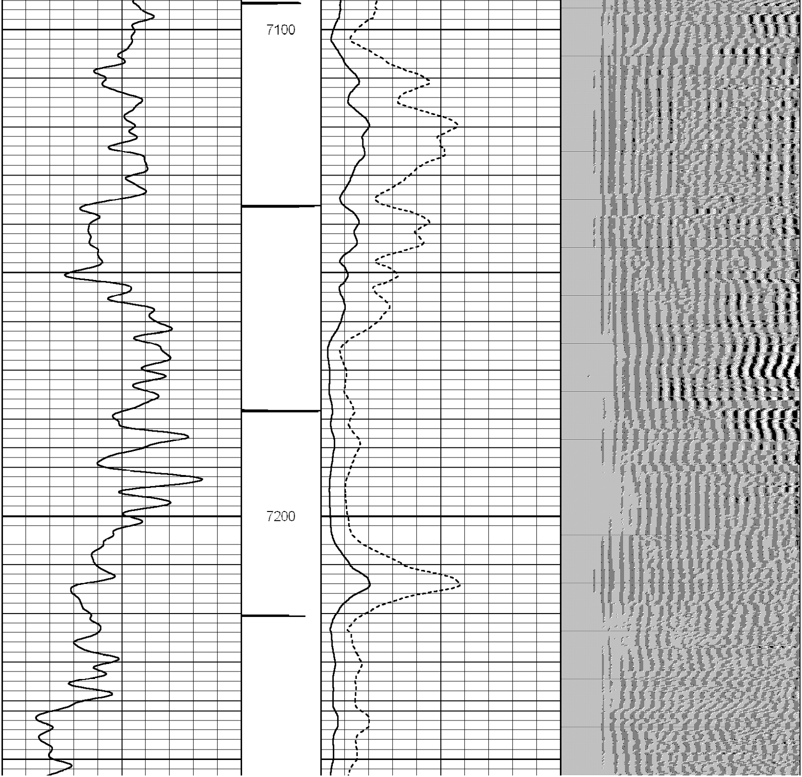

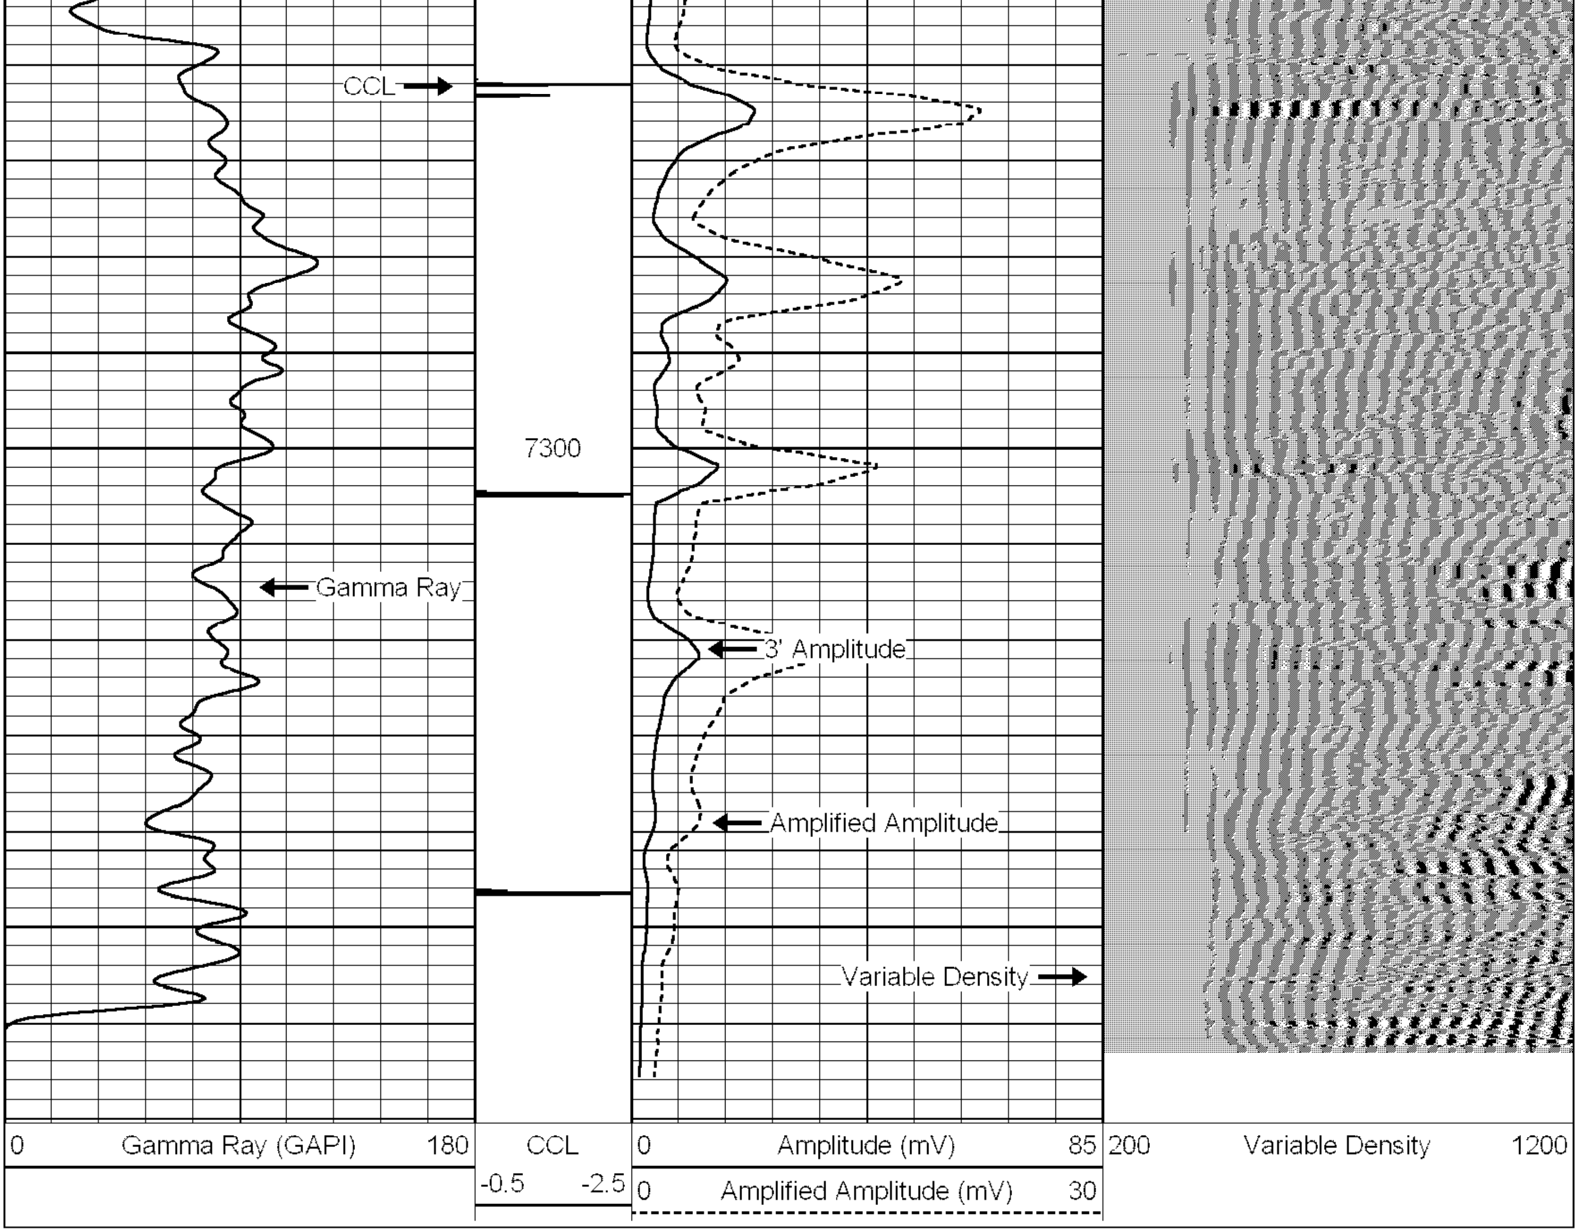
CCL
7300
Gamma Ray
3' Amplitude
Amplified Amplitude
Variable Density
0
Gamma Ray (GAPI)
180
CCL
-0.5
-2.5
0
Amplitude (mV)
85
0
Amplified Amplitude (mV)
30
200
Variable Density
1200