BRAN-DEX

WIRELINE SERVICES

GAMMA RAY CCL
CEMENT BOND VDL
SECTOR MAP LOG

Company ENCANA OIL & GAS USA INC.
Well BEARDEN 24-6
Field WATTENBERG
County WELD
State CO

Company ENCANA OIL & GAS USA INC.
Well BEARDEN 24-6
Field WATTENBERG
County WELD State CO

Location: API # : 05-123-23559-00

SHL: 1359 FSL & 1533 FWL NE SW
BHL: 654 FSL & 1811 FWL SE SW

SEC 6 TWP 1N RGE 68W

Other Services

Permanent Datum	GL	Elevation	4976
Log Measured From	KB		
Drilling Measured From	KB		

Elevation
K.B. 4992
D.F. 4991
G.L. 4976

Date	MAY-23-2007		
Run Number	ONE		
Depth Driller	8355		
Depth Logger	8303		
Bottom Logged Interval	8303		
Top Log Interval	3450		
Open Hole Size	------------		
Type Fluid	WATER		
Density / Viscosity	------------		
Max. Recorded Temp.	230 F		
Estimated Cement Top	3650		
Time Well Ready	------------		
Time Logger on Bottom	------------		
Equipment Number	581		
Location	STERLING CO		
Recorded By	MEISNER		
Witnessed By	C. CLARK		

Borehole Record				Tubing Record			
Run Number	Bit	From	To	Size	Weight	From	To

Casing Record	Size	Wgt/Ft	Top	Bottom
Surface String				
Prot. String				
Production String	4.5			
Liner				

<<< Fold Here >>>

All interpretations are opinions based on inferences from electrical or other measurements and we cannot and do not guarantee the accuracy or correctness of any interpretation, and we shall not, except in the case of gross or willful negligence on our part, be liable or responsible for any loss, costs, damages, or expenses incurred or sustained by anyone resulting from any interpretation made by any of our officers, agents or employees. These interpretations are also subject to our general terms and conditions set out in our current Price Schedule.

Comments

CORRECTED DOWNHOLE 15' TO PSI LOG DATED 4-29-2007

Sensor	Offset (ft)
CCL	17.99
TEMP	12.57
WVFCAL	11.15
WVFS1	11.15
WVFS2	11.15
WVFS3	11.15
WVFS4	11.15
WVFS5	11.15
WVFS6	11.15
WVFS7	11.15
WVFS8	11.15
WVF3FT	10.40
WVF5FT	9.40
WVFTEMP	6.15
WVFSYNC	6.15
GR	0.67

Schematic

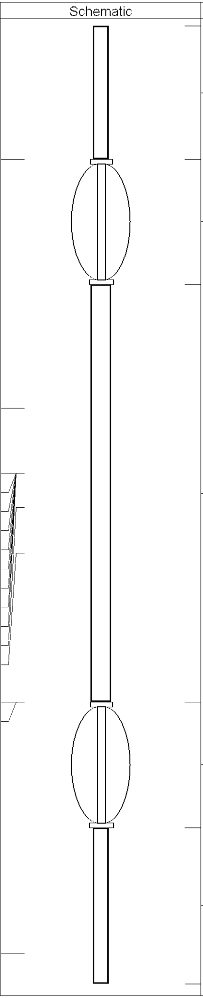

Description	Len (ft)	OD (in)	Wt (lb)
CCL-S_101 (101)	2.92	1.69	11.00
CENT-TEKCO (101)	2.73	2.25	
SCBLTEKSECT-225Temp (T225t_001) TekCo 2 1/4" Sector Tool with Temperature	9.11	2.25	75.00
CENT-TEKCO (102)	2.73	2.25	
GR-FLEX (100) Flexstack Gamma Ray	3.42	1.69	22.05

Dataset: bearden 24-6.db: field/well/run1/pass6
Total Length: 20.91 ft
Total Weight: 108.05 lb
O.D. 2.25 in

Database File:	bearden 24-6.db
Dataset Pathname:	pass6
Presentation Format:	scbl_dr
Dataset Creation:	Wed May 23 14:44:30 2007 by Log Std Casedhole 06120
Charted by:	Depth in Feet scaled 1:240

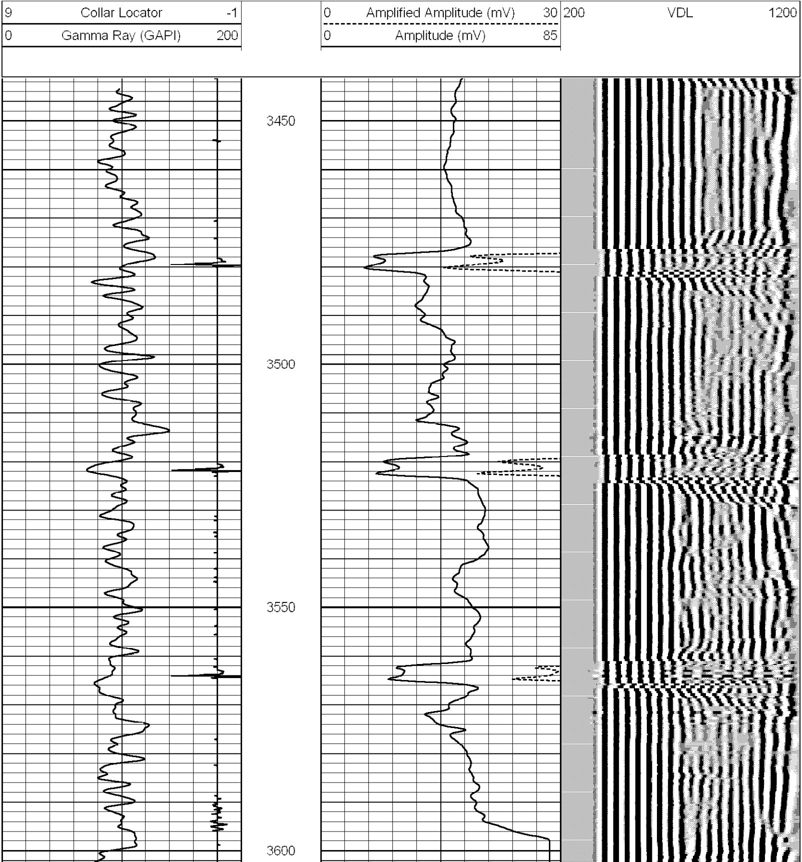

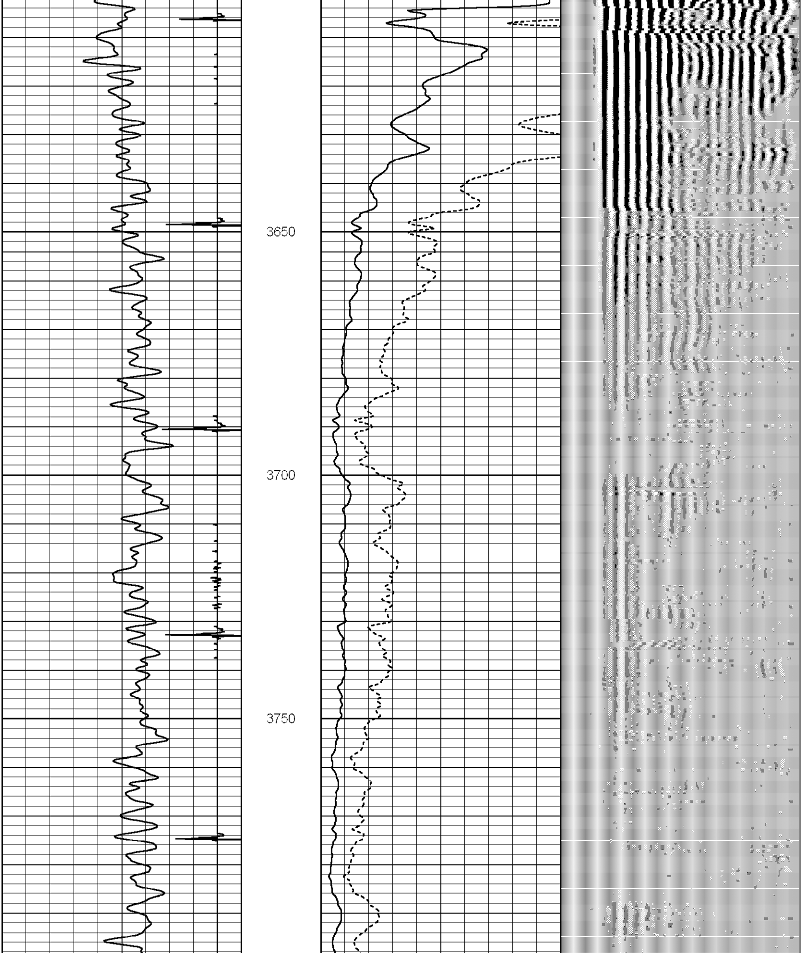

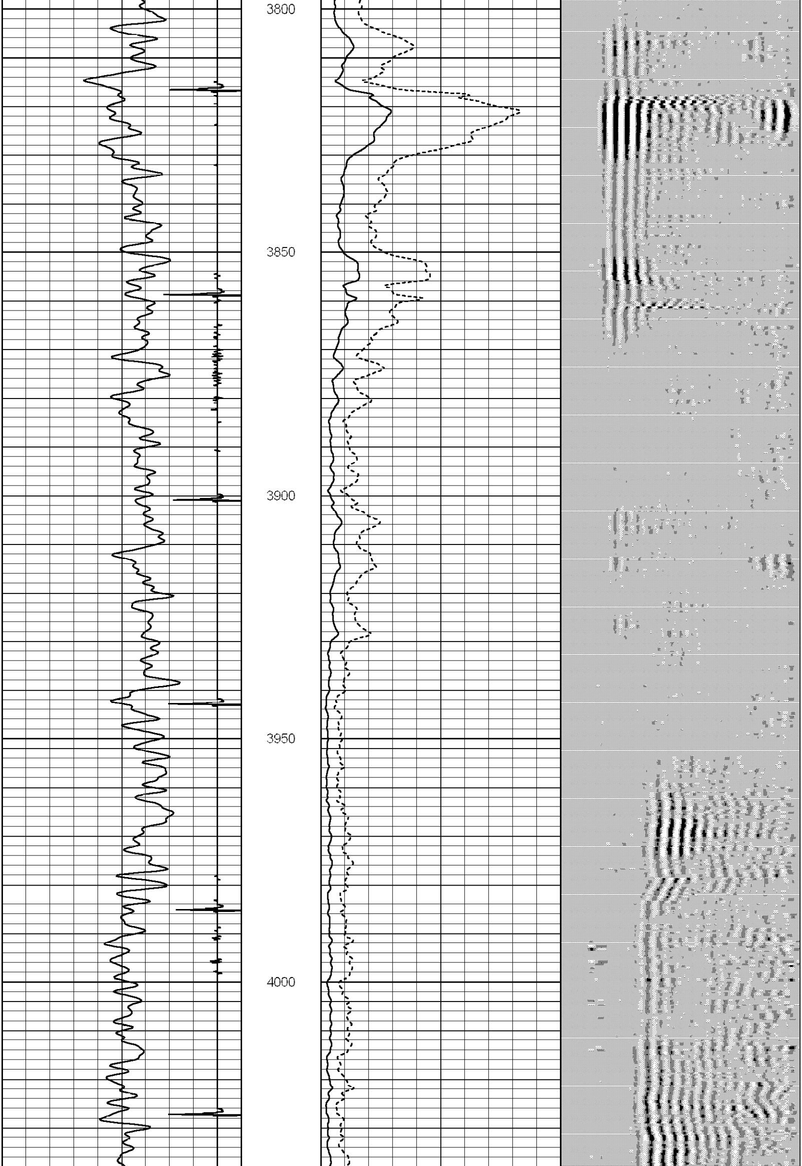

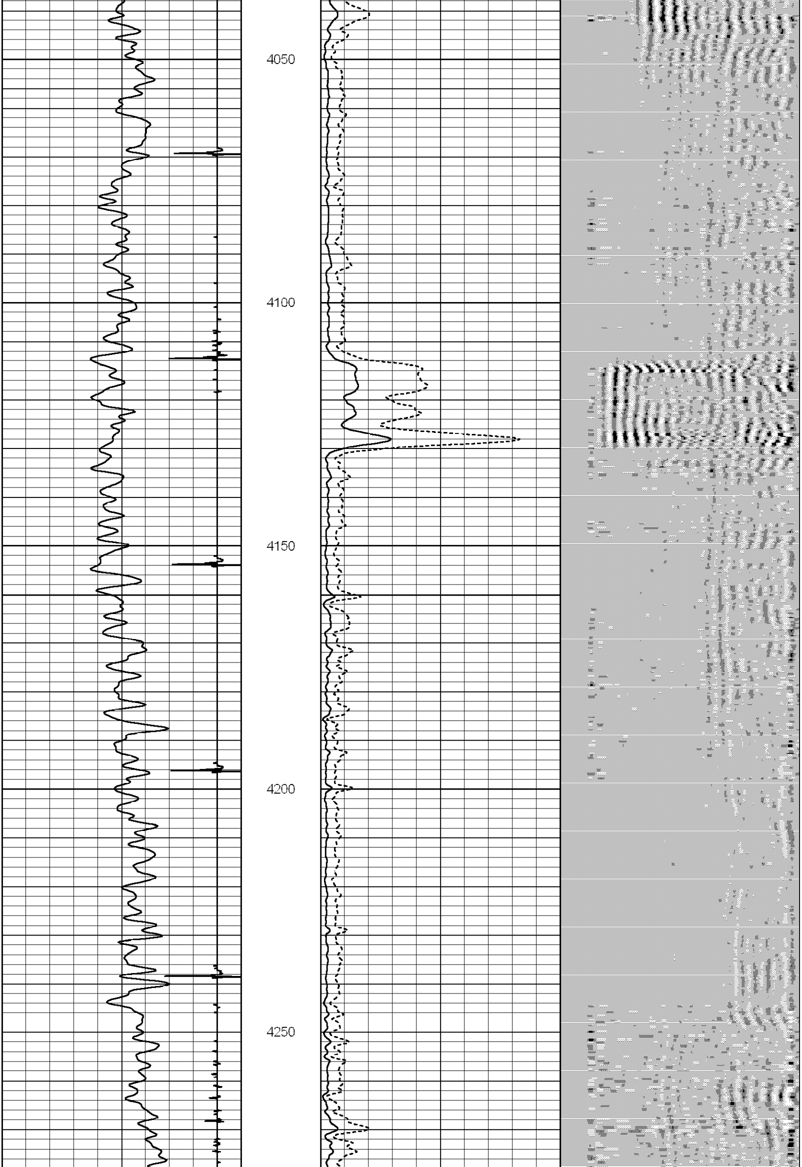

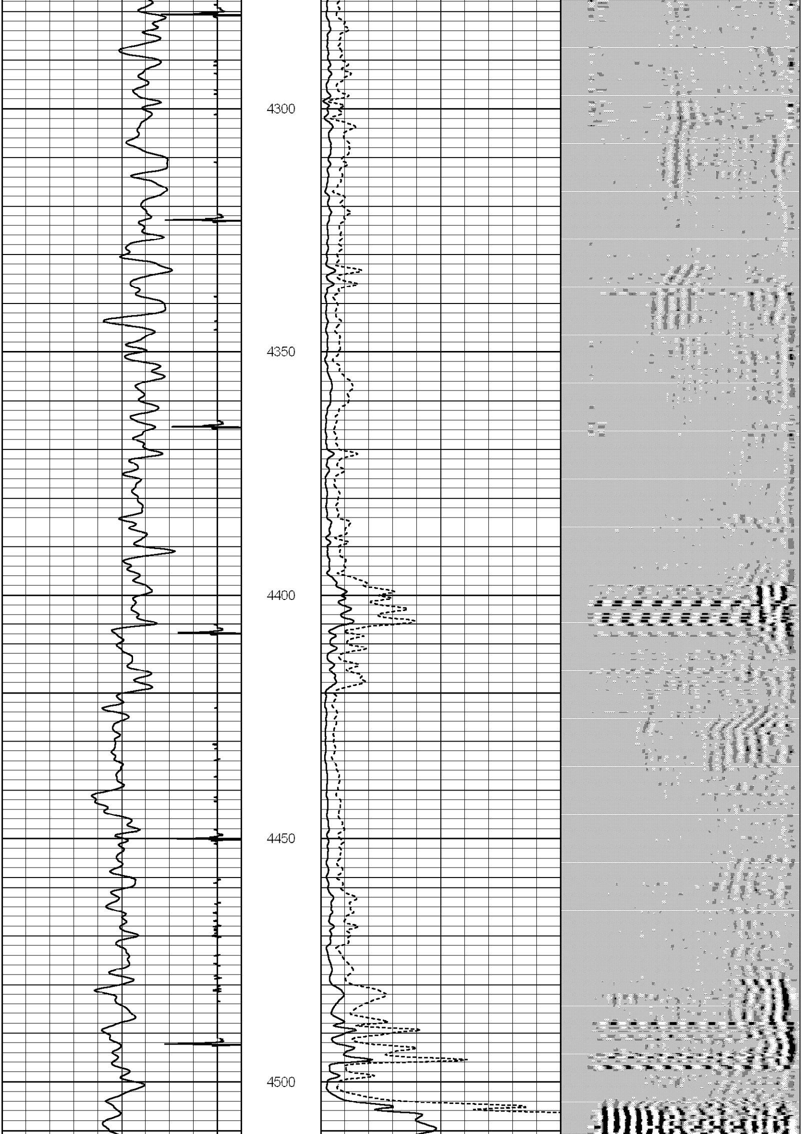

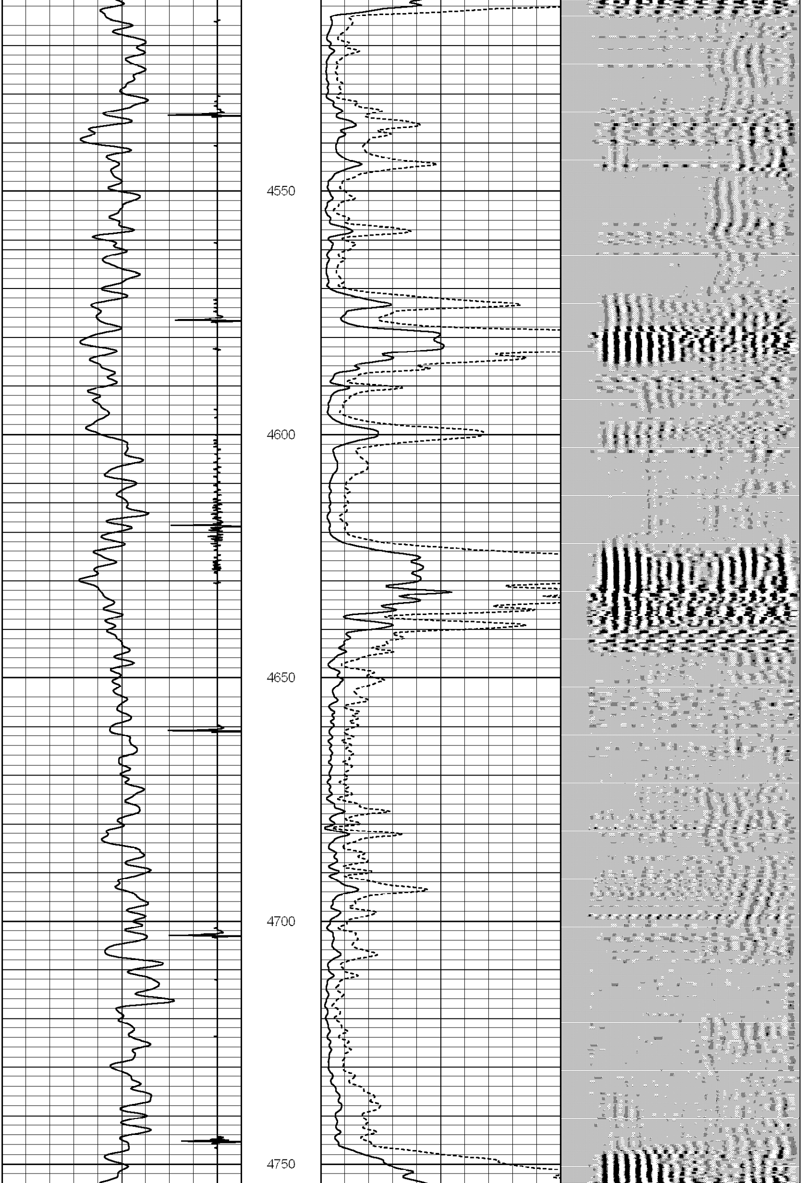

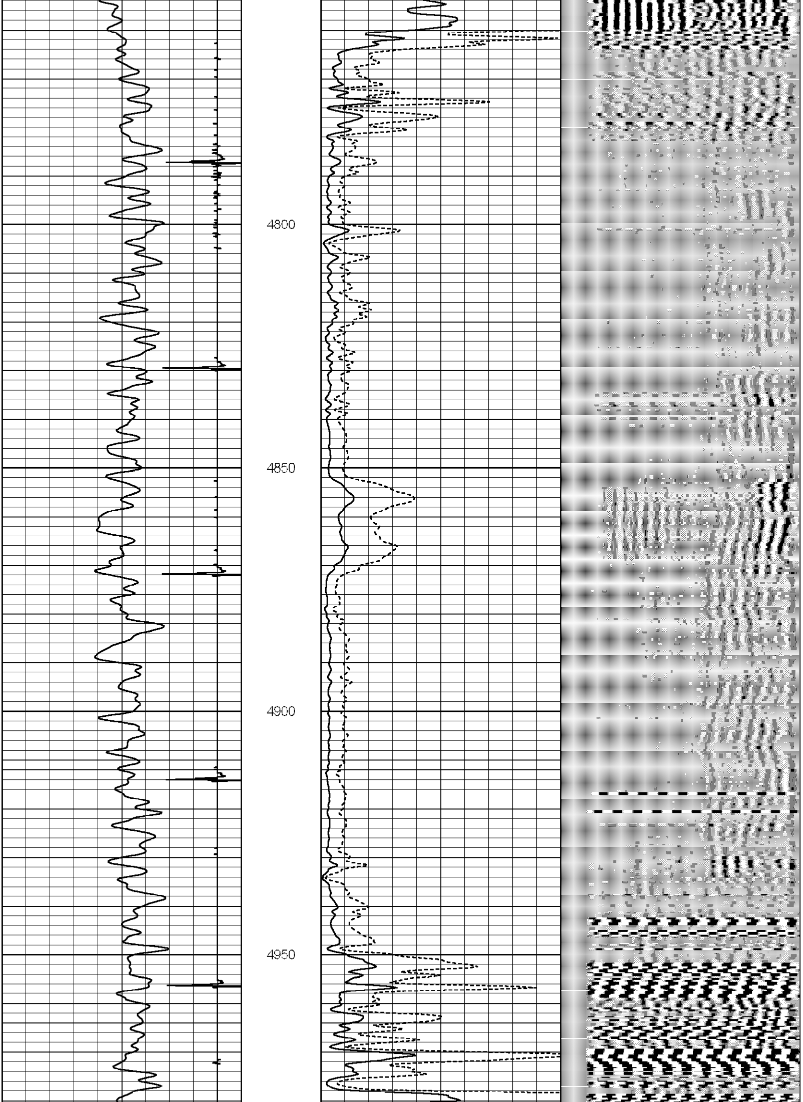

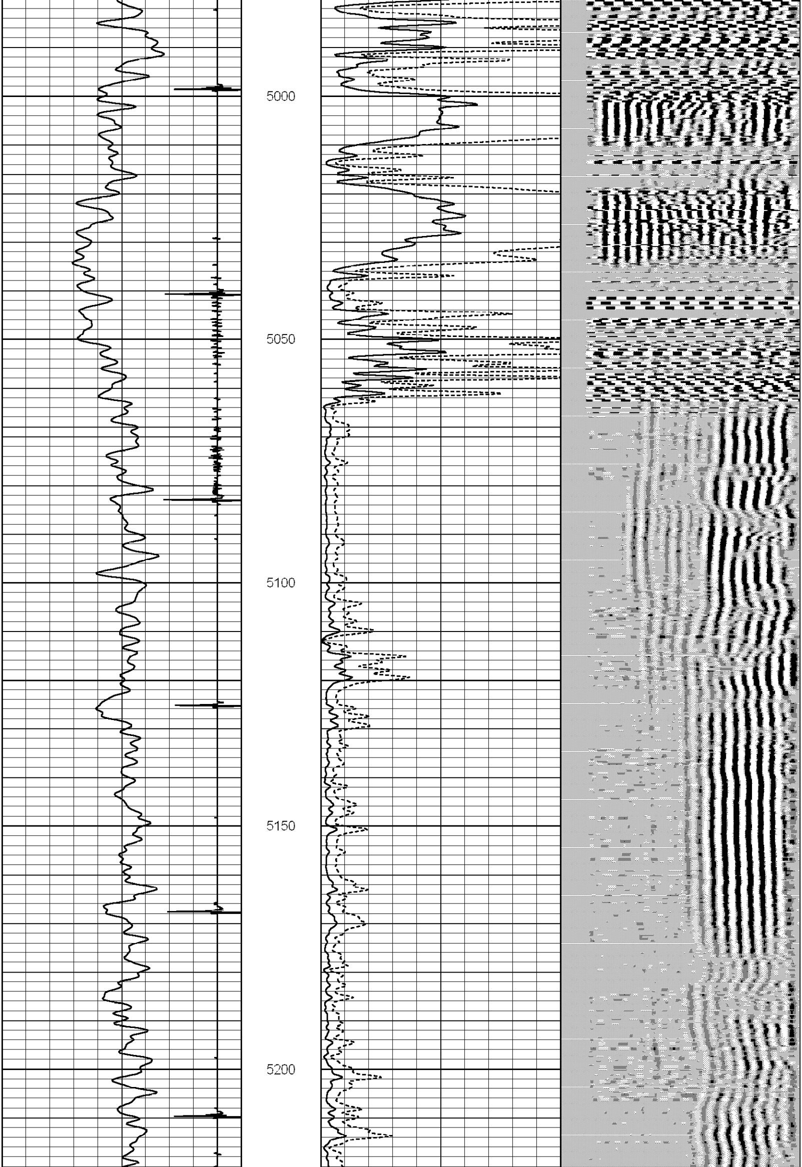

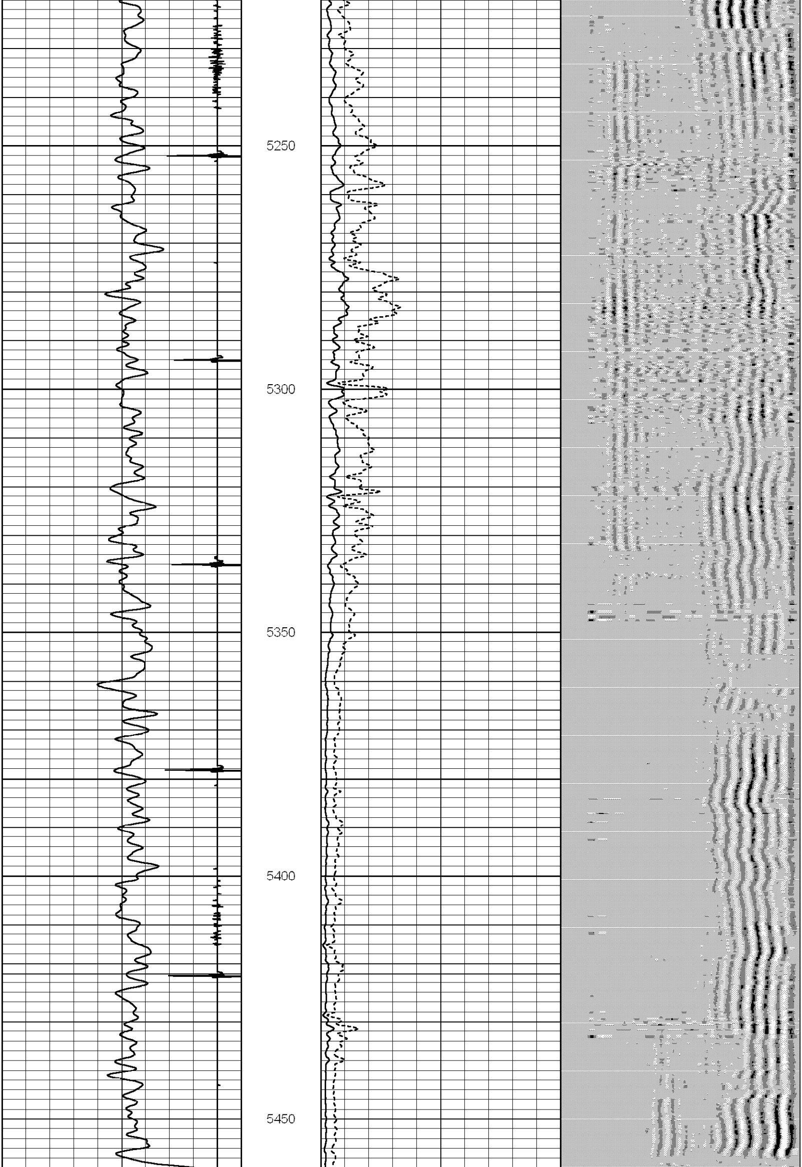

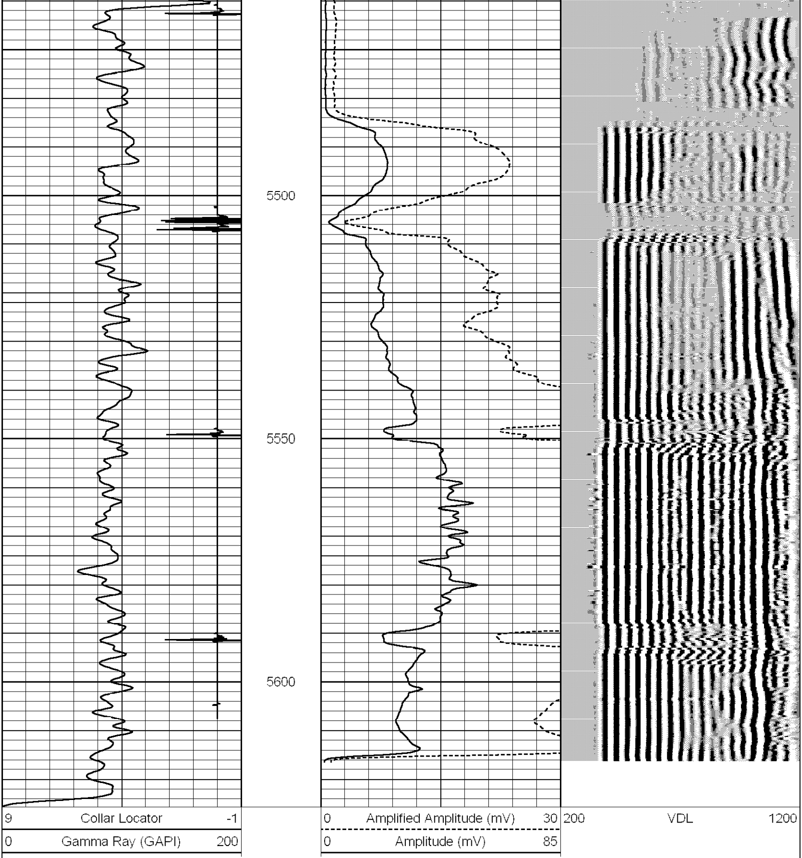

Database File: bearden 24-6.db
Dataset Pathname: pass4
Presentation Format: scbl_dr
Dataset Creation: Wed May 23 14:18:20 2007 by Log Std Casedhole 06120
Charted by: Depth in Feet scaled 1:240

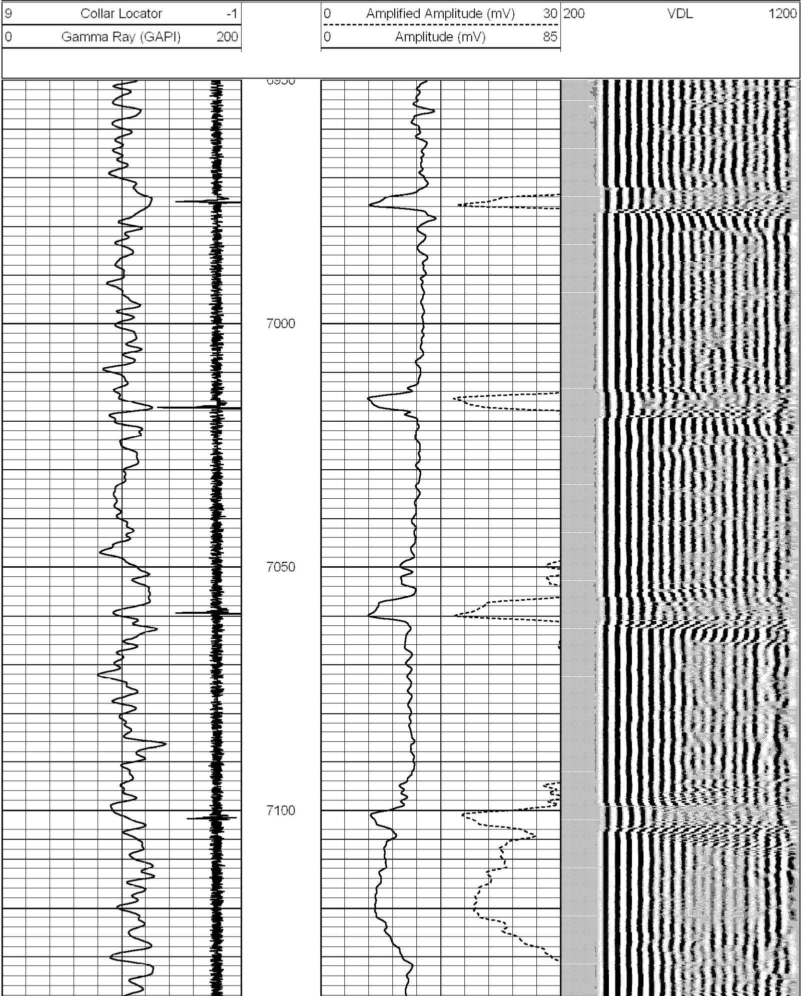

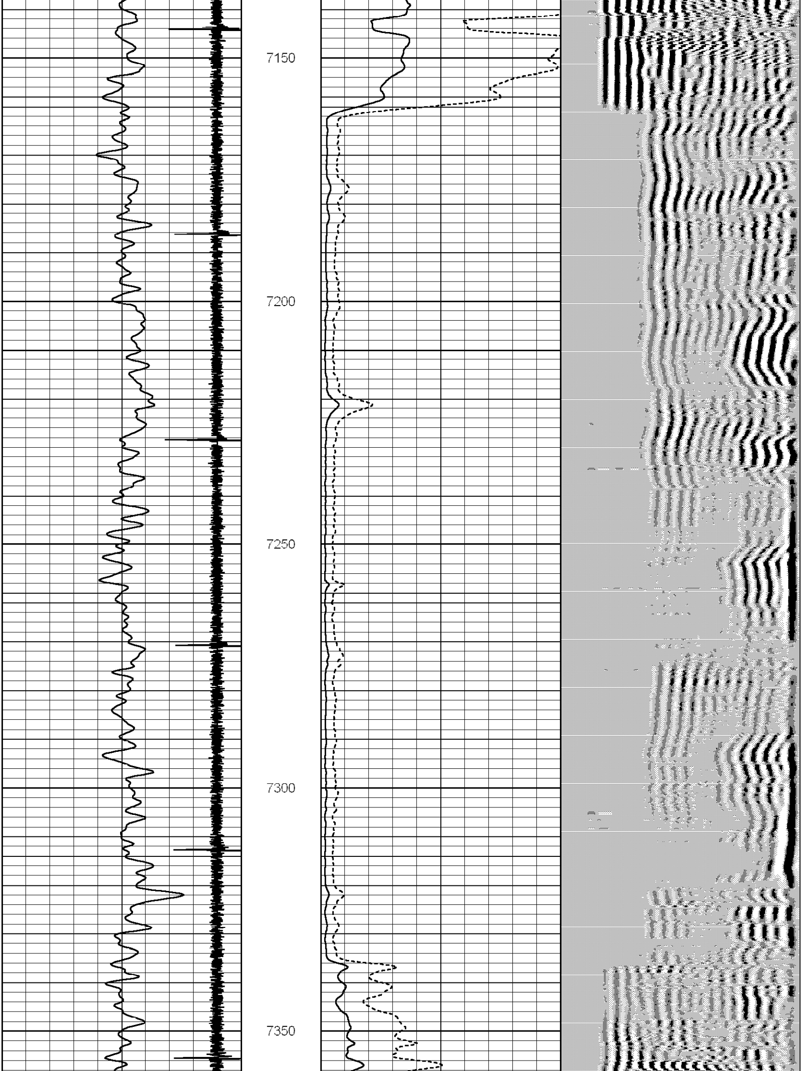

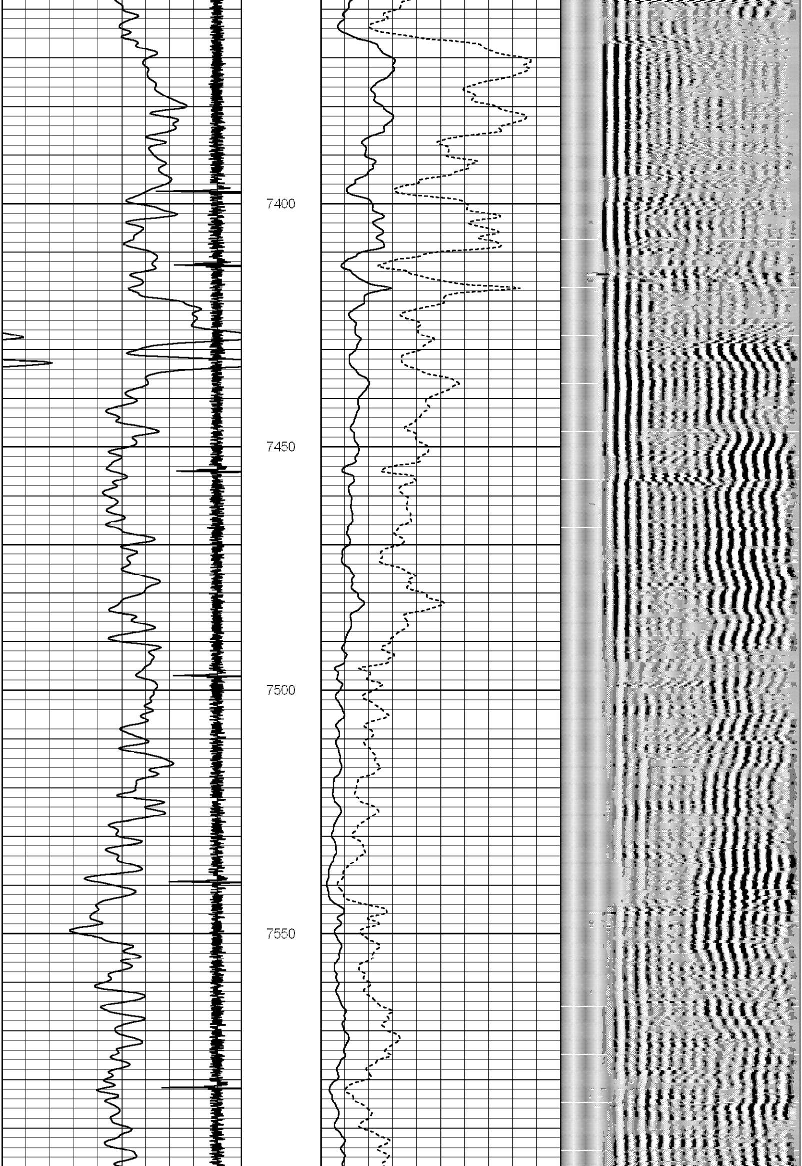

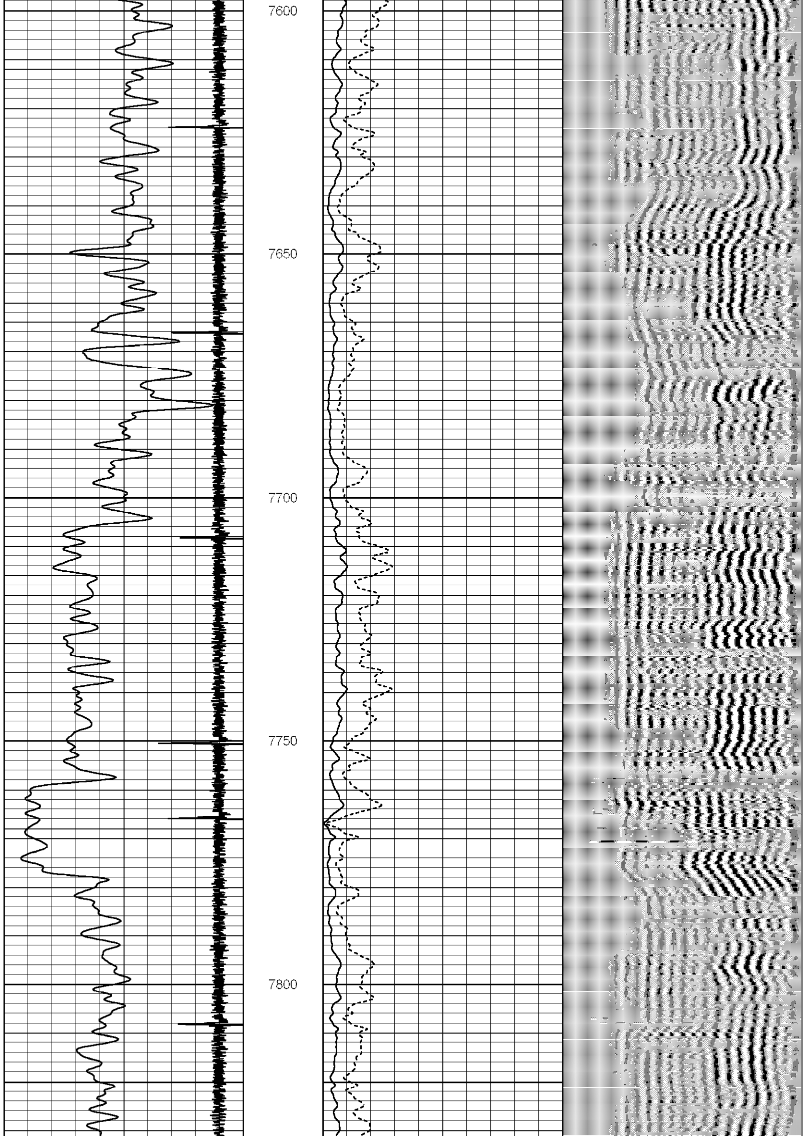

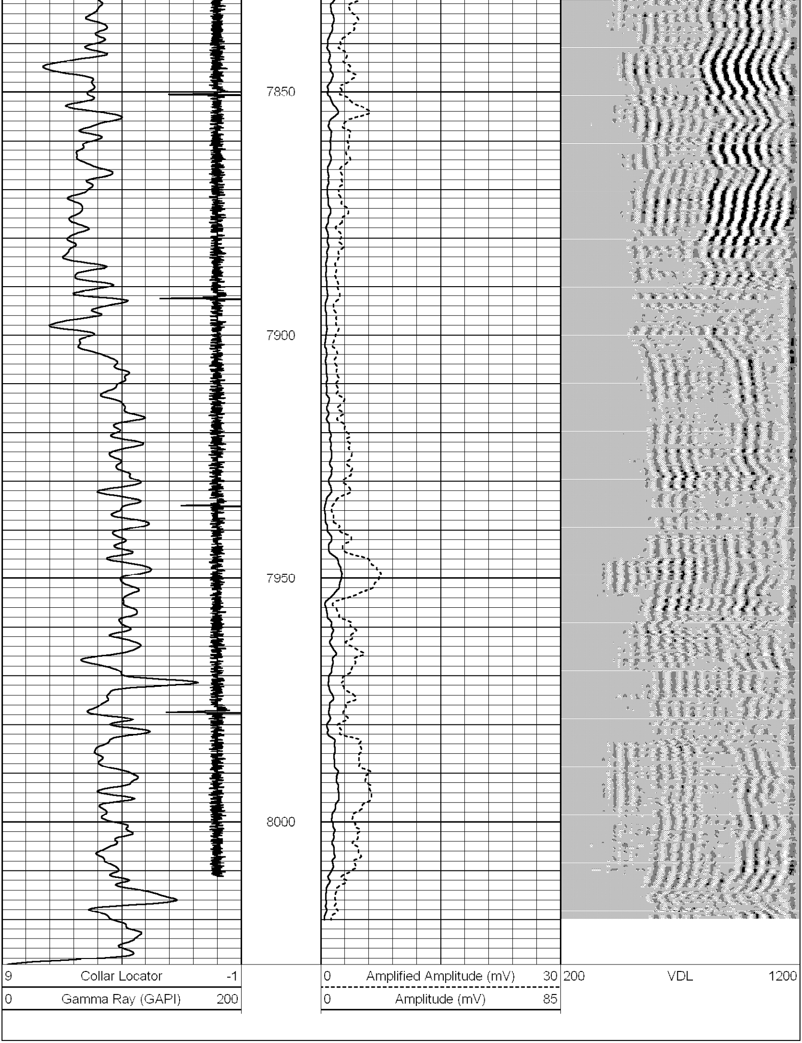

Database File: bearden 24-6.db
Dataset Pathname: pass3
Presentation Format: scbl_dr
Dataset Creation: Wed May 23 14:04:59 2007 by Log Std Casedhole 06120
Charted by: Depth in Feet scaled 1:240

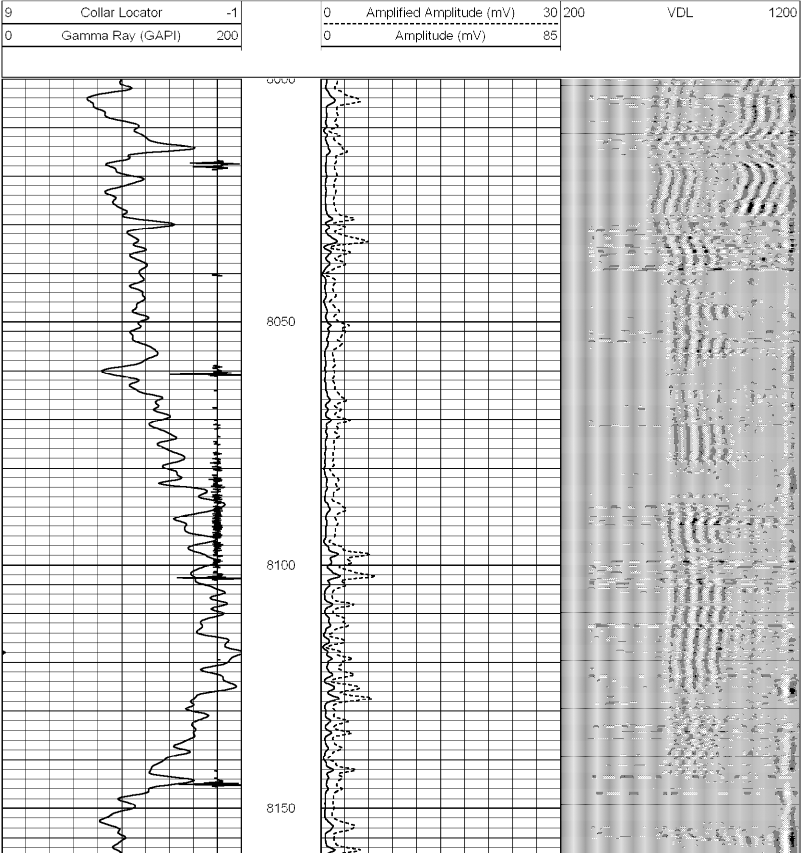

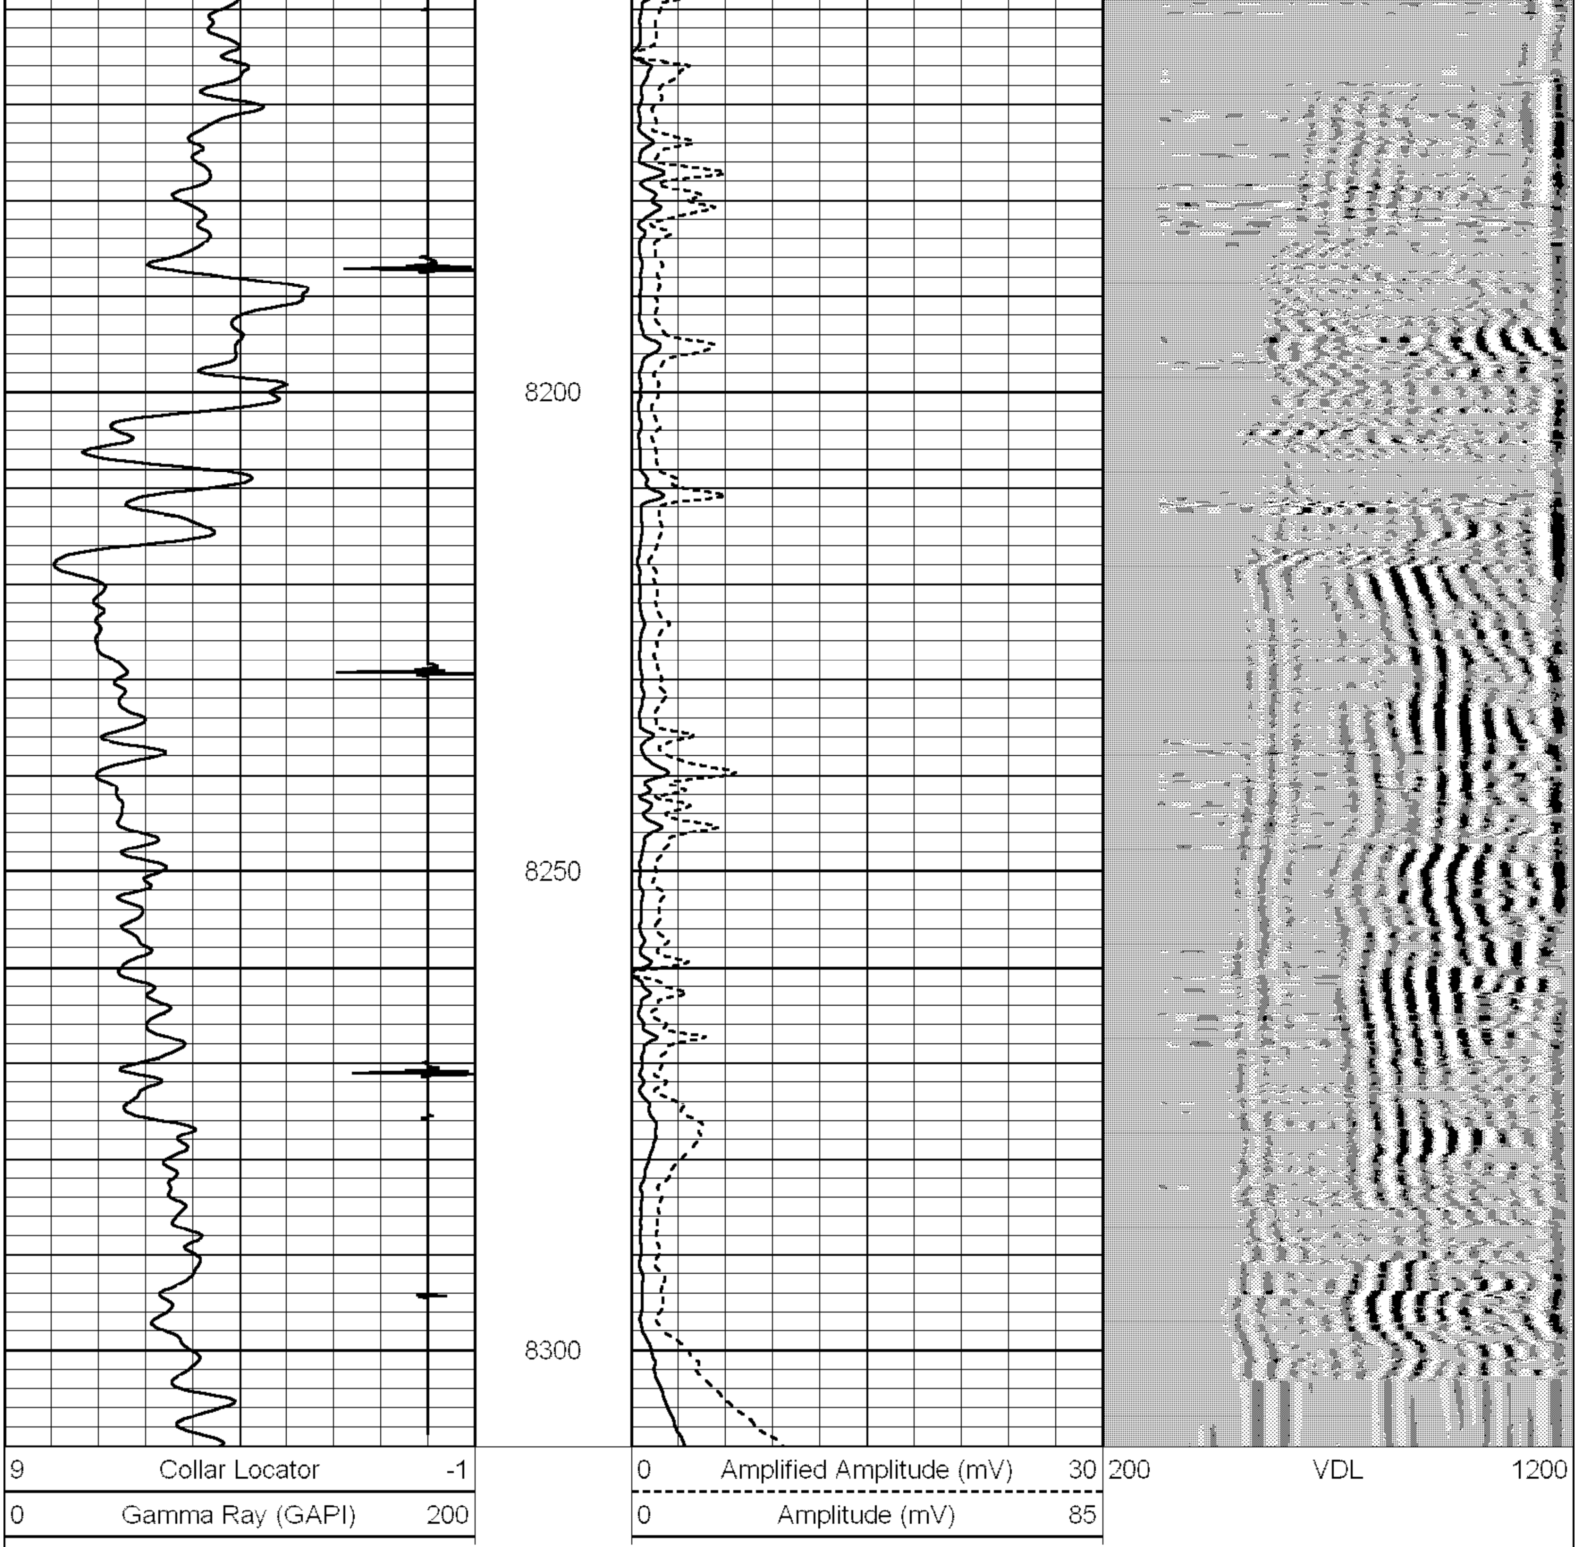
8200
8250
8300
9 Collar Locator -1
0 Gamma Ray (GAPI) 200
0 Amplified Amplitude (mV) 30
0 Amplitude (mV) 85
200 VDL 1200