VEGA UNIT
3-141
SURFACE LOCATION
2134' FSL
416' FEL

LATITUDE
39.217722° N
LONGITUDE
107.765982° W

NORTHING
11801.6
EASTING
16108.8

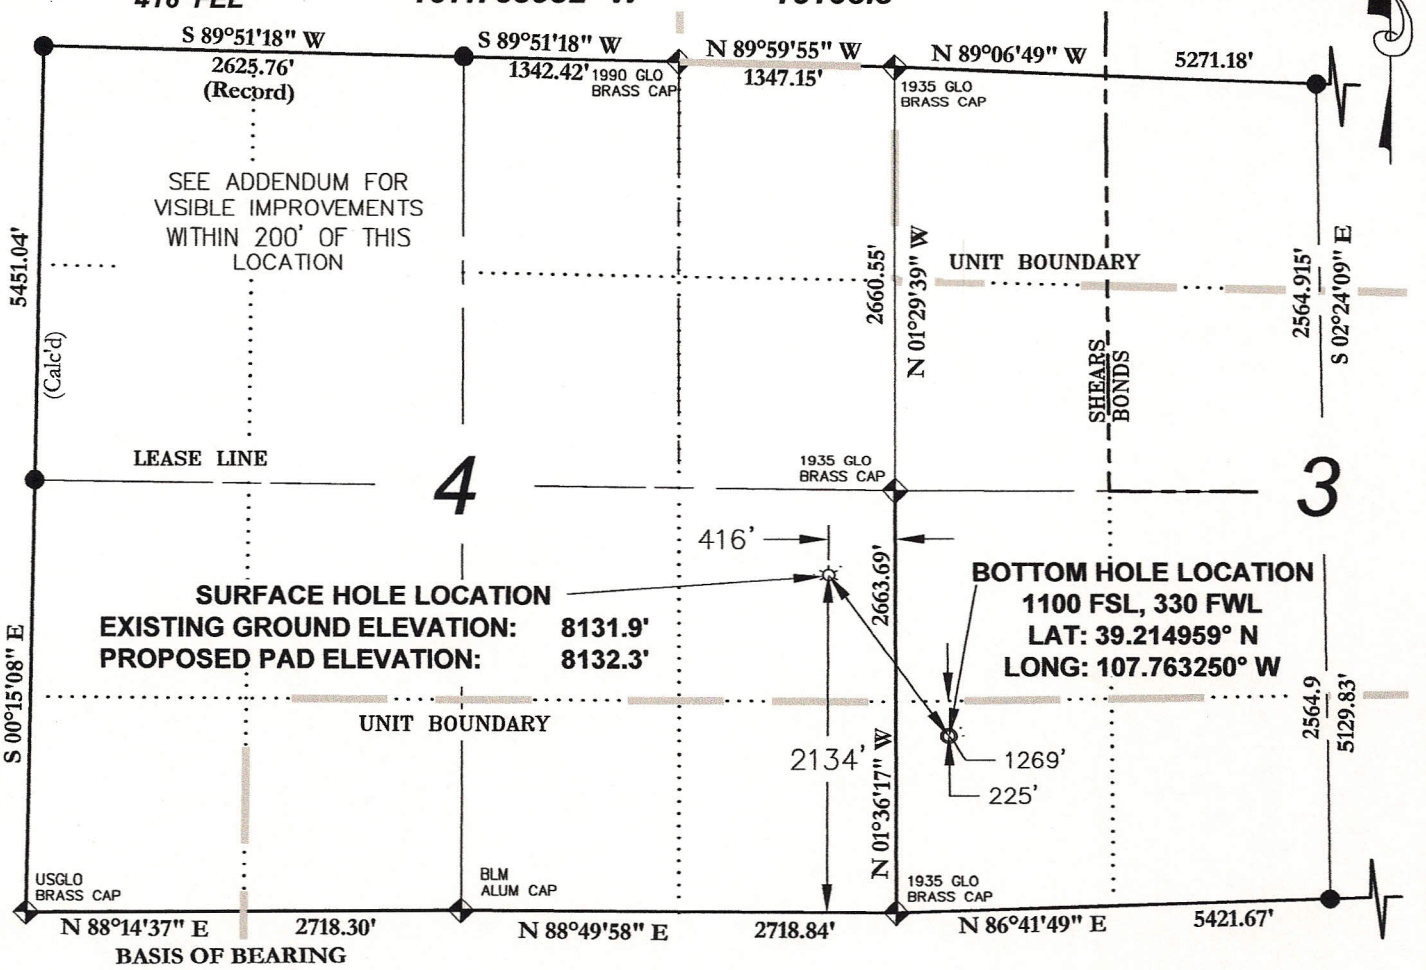

SURVEYORS STATEMENT:

I, JAMES A. KALMON, A REGISTERED LAND SURVEYOR IN THE STATE OF COLORADO DO HEREBY CERTIFY THAT THE SURVEY SHOWN HEREON WAS PREPARED UNDER MY DIRECT SUPERVISION AND CHECKING THAT THIS MAP IS A TRUE REPRESENTATION THEREOF.

COLORADO LICENSED
JAMES A. KALMON
38050
9-29-09
PROFESSIONAL LAND SURVEYOR

JAMES A. KALMON, COLORADO REGISTRATION NO. 38050
FOR AND ON BEHALF OF ECLIPSE SURVEYING, INC.

LEGEND:

FIELD LOCATED SECTION MONUMENTS AS DESCRIBED
SURFACE HOLE LOCATION
BOTTOM HOLE LOCATION
CALCULATED SECTION CORNER LOCATION

NOTES:

1) ELEVATIONS BASED ON N.A.V.D. 1988
2) LATITUDES AND LONGITUDES ARE BASE ON NAD 83, COLORADO CENTRAL ZONE.
3) WELL MEASURED 90° FROM SECTION LINES.
4) THE BASIS OF BEARING IS FROM GPS OBSERVATION RESULTING IN THE BEARING BETWEEN THE FOUND MONUMENTS AS SHOWN.
5) ELEVATION MASK SET TO 15°
6) PDOP SET TO 6

ECLIPSE surveying, inc.
111 E. THIRD ST., SUITE 208, RIFLE, CO 81650
(970) 625-3048

REV. DATE:	09/29/09
RELEASE DATE:	08/05/08
SCALE:	1" = 1200'
SHEET:	1 of 2
PROJECT :	PAD 18

DELTA PETROLEUM CORPORATION
Delta Petroleum Corp.

NE1/4 SE1/4, SECTION 4
T. 10 S., R. 93 W. of the 6th. P.M.
MESA COUNTY, COLORADO