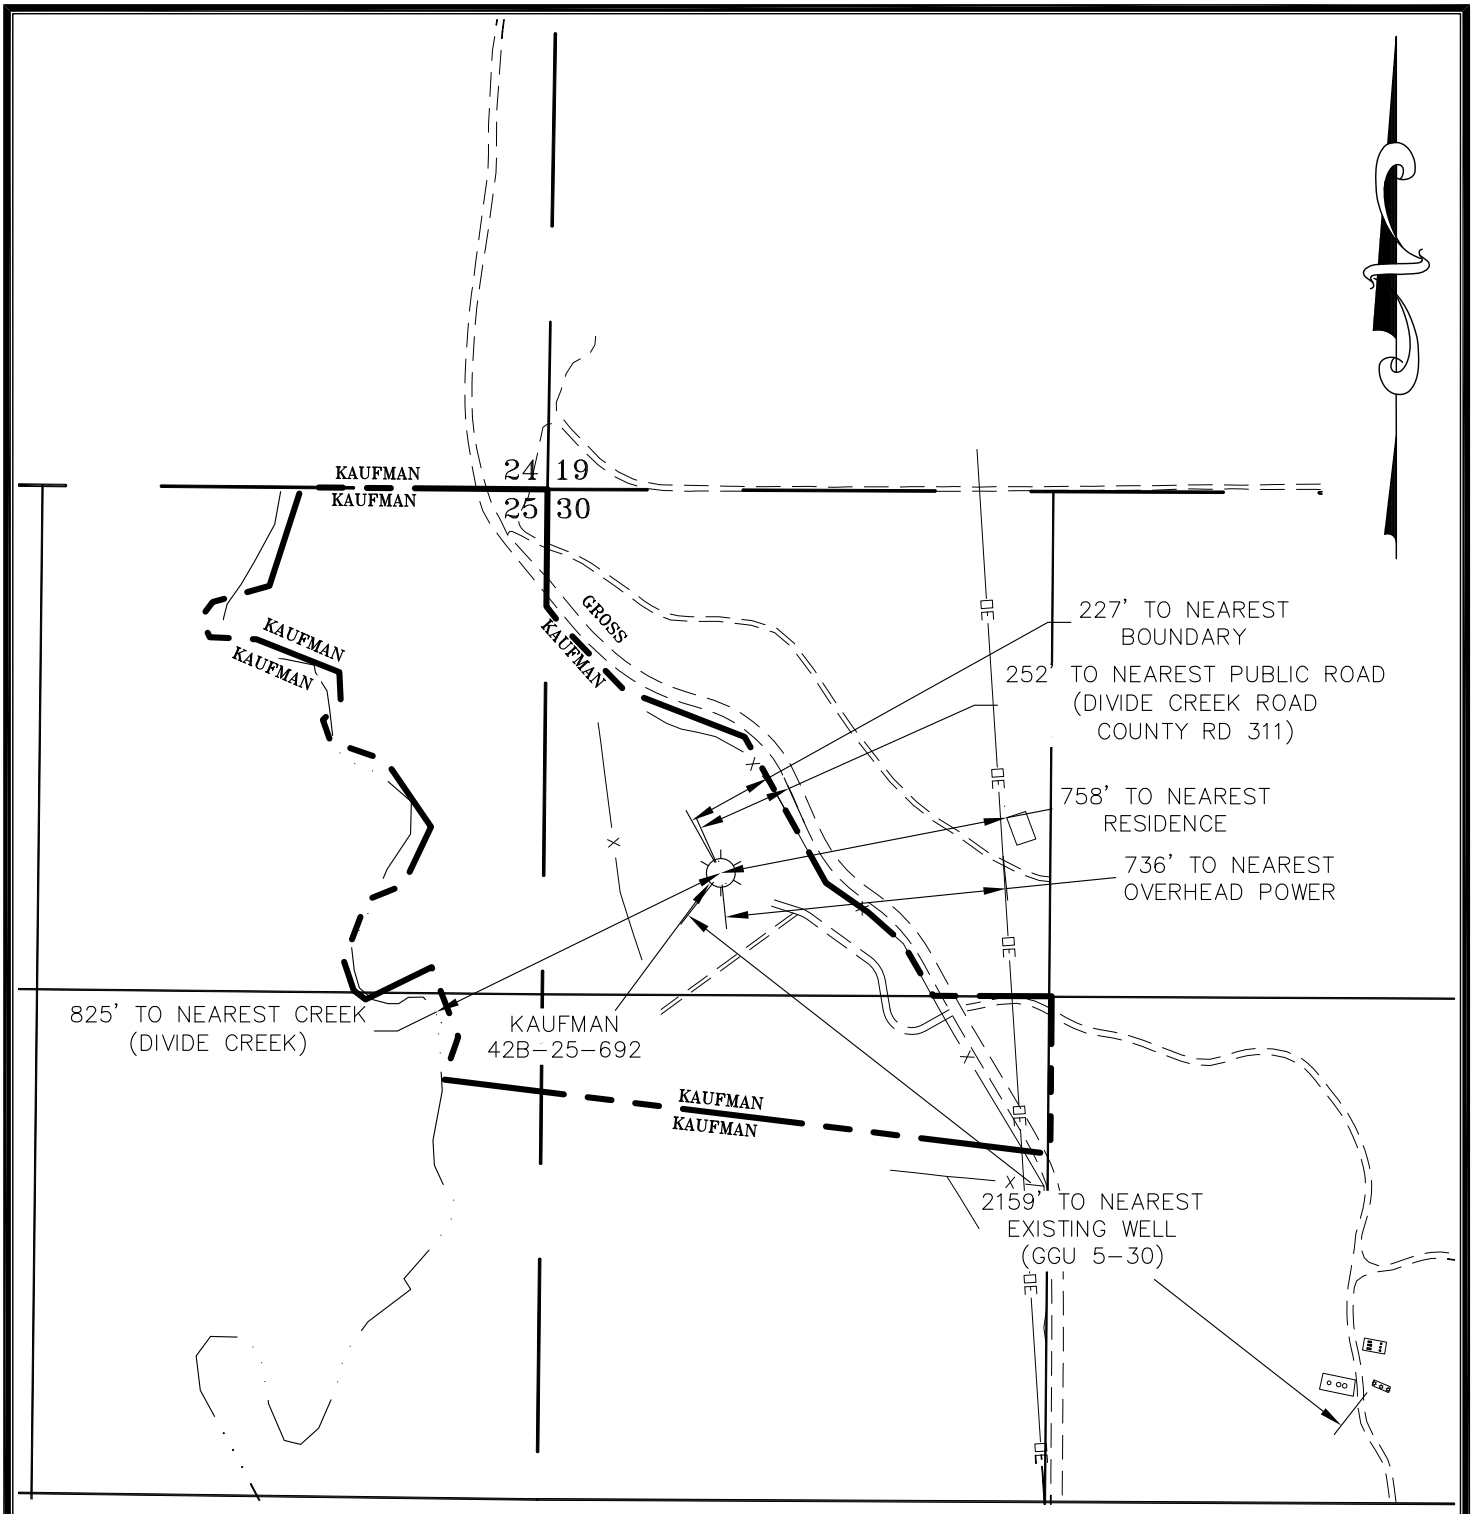

CURRENT LAND USE		
☐ CROP LAND	☐ NON-CROP LAND	☐ SUBDIVIDED
☐ IRRIGATED	☒ RANGELAND	☐ INDUSTRIAL
☐ DRY LAND	☐ TIMBER	☐ COMMERCIAL
☐ IMPROVED PASTURE	☐ RECREATIONAL	☐ RESIDENTIAL
☐ HAY MEADOW	☐ OTHER (describe):	
☐ CRP	_____	

PLANT COMMUNITY (non-crop land)	
☐ Disturbed Grassland	☐ Evergreen Forest land
☐ Grassland	☐ Aquatic
☒ Shrub & Brush Land	☐ Tundra
☐ Plains Deciduous Riparian	☐ Other
☐ Mountain Conifer Riparian	Describe:_____

ECLIPSE surveying
111 E. THIRD ST., SUITE 208, RIFLE, CO 81650
(970) 625-3048

SURVEY DATE:	12/21/09
RELEASE DATE:	01/06/10
SCALE:	1" = 500'
SHEET:	2 of 7
PROJECT #:	08001

Bill Barrett Corporation

KAUFMAN 42B-25-692
ADDENDUM TO LOCATION PLAT