Well Name:	**GGU Federal 43C-29-691**
SHL:	1829' FSL, 2074' FEL, Section 29, T6S-R91W
BHL:	2064' FSL, 664' FEL, Section 29, T6S-R91W

BILL BARRETT CORPORATION

PROPOSED WELLBORE DIAGRAM

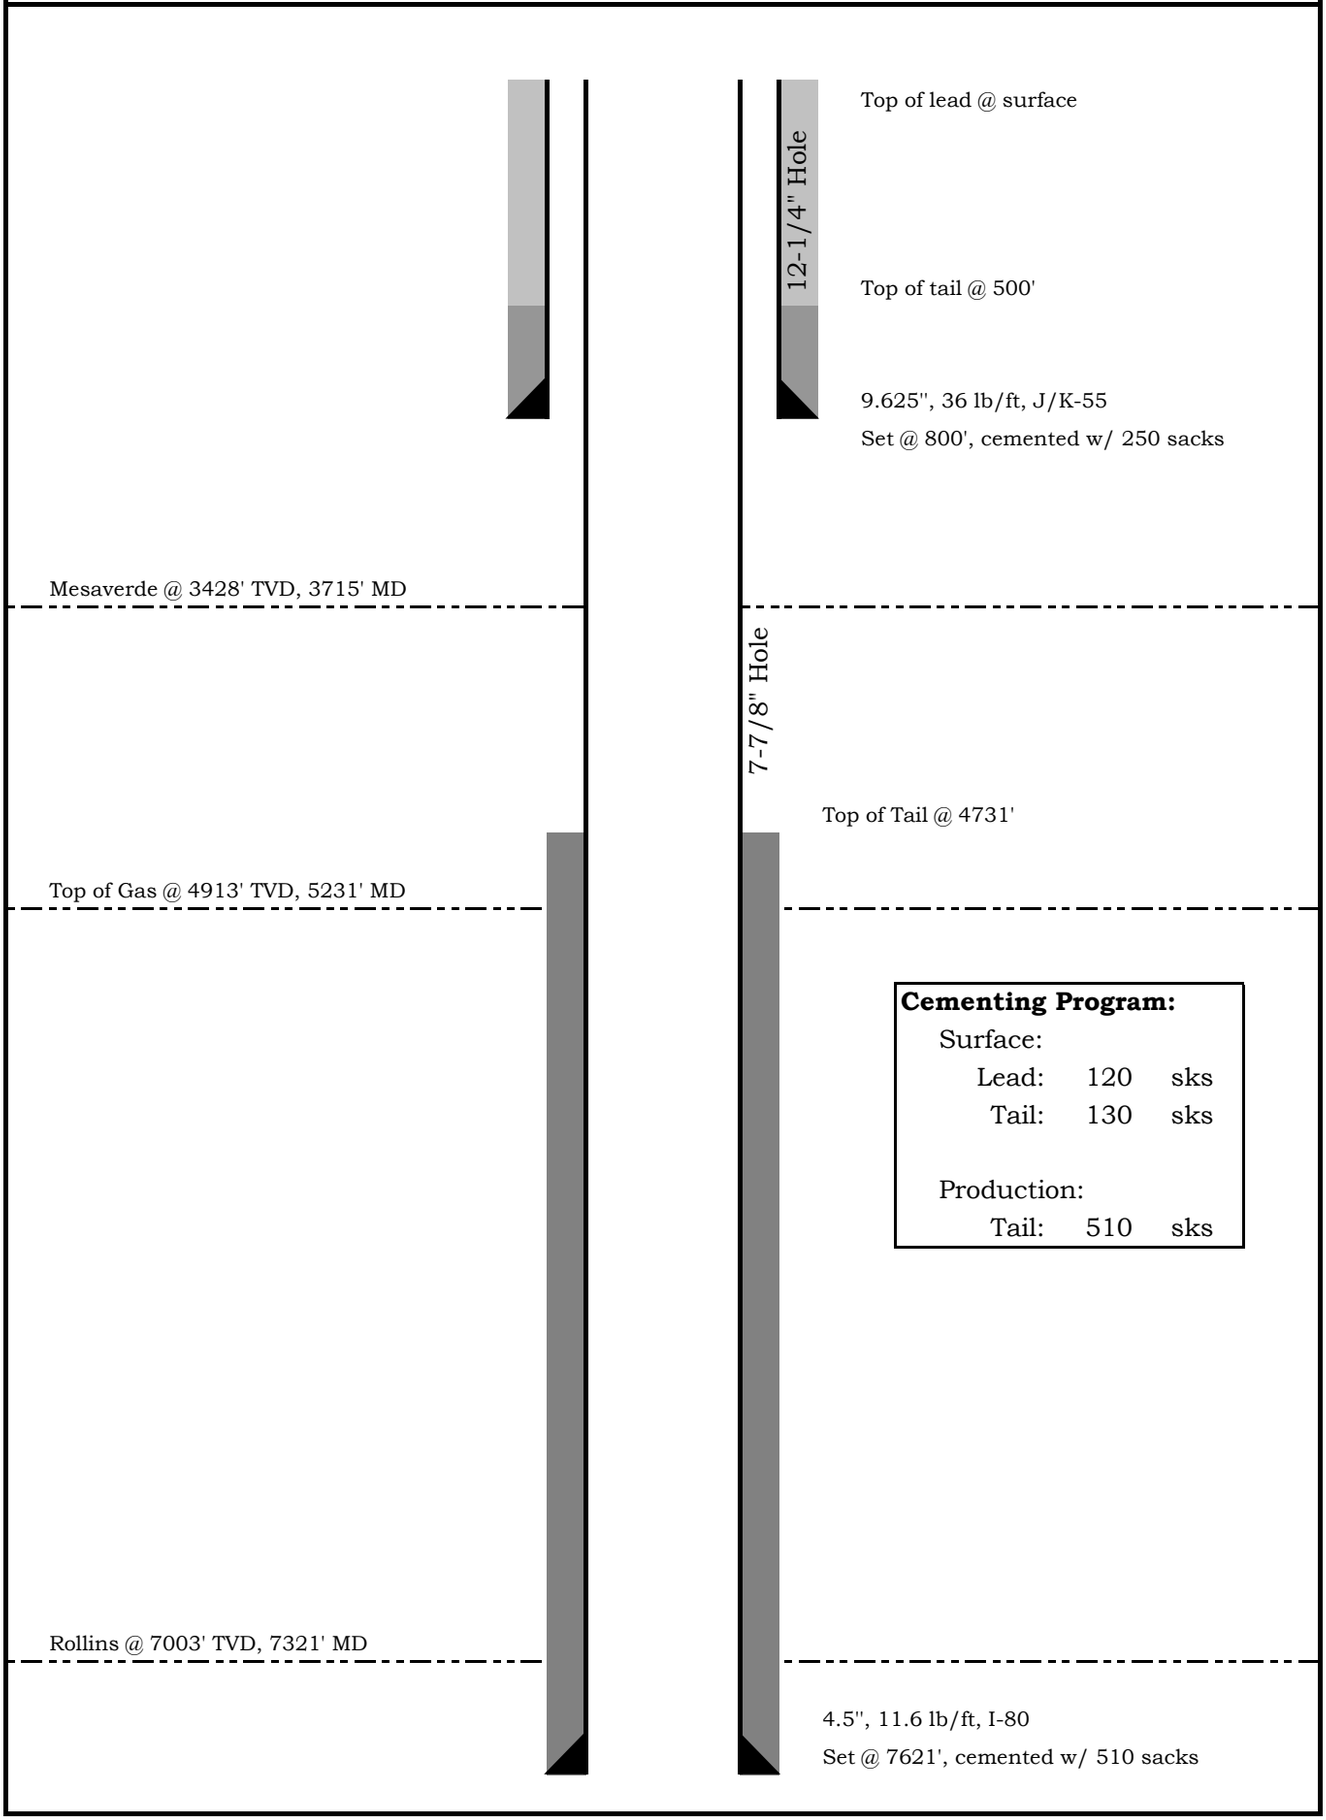

Cementing Program:

Surface:		
Lead:	120	sks
Tail:	130	sks
Production:		
Tail:	510	sks