Well Name:	**Jolley 42B-20-691**	**BILL BARRETT CORPORATION**
SHL:	2622' FSL, 1746' FEL, Section 20, T6S-R91W	
BHL:	2108' FNL, 664' FEL, Section 20, T6S-R91W	

PROPOSED WELLBORE DIAGRAM

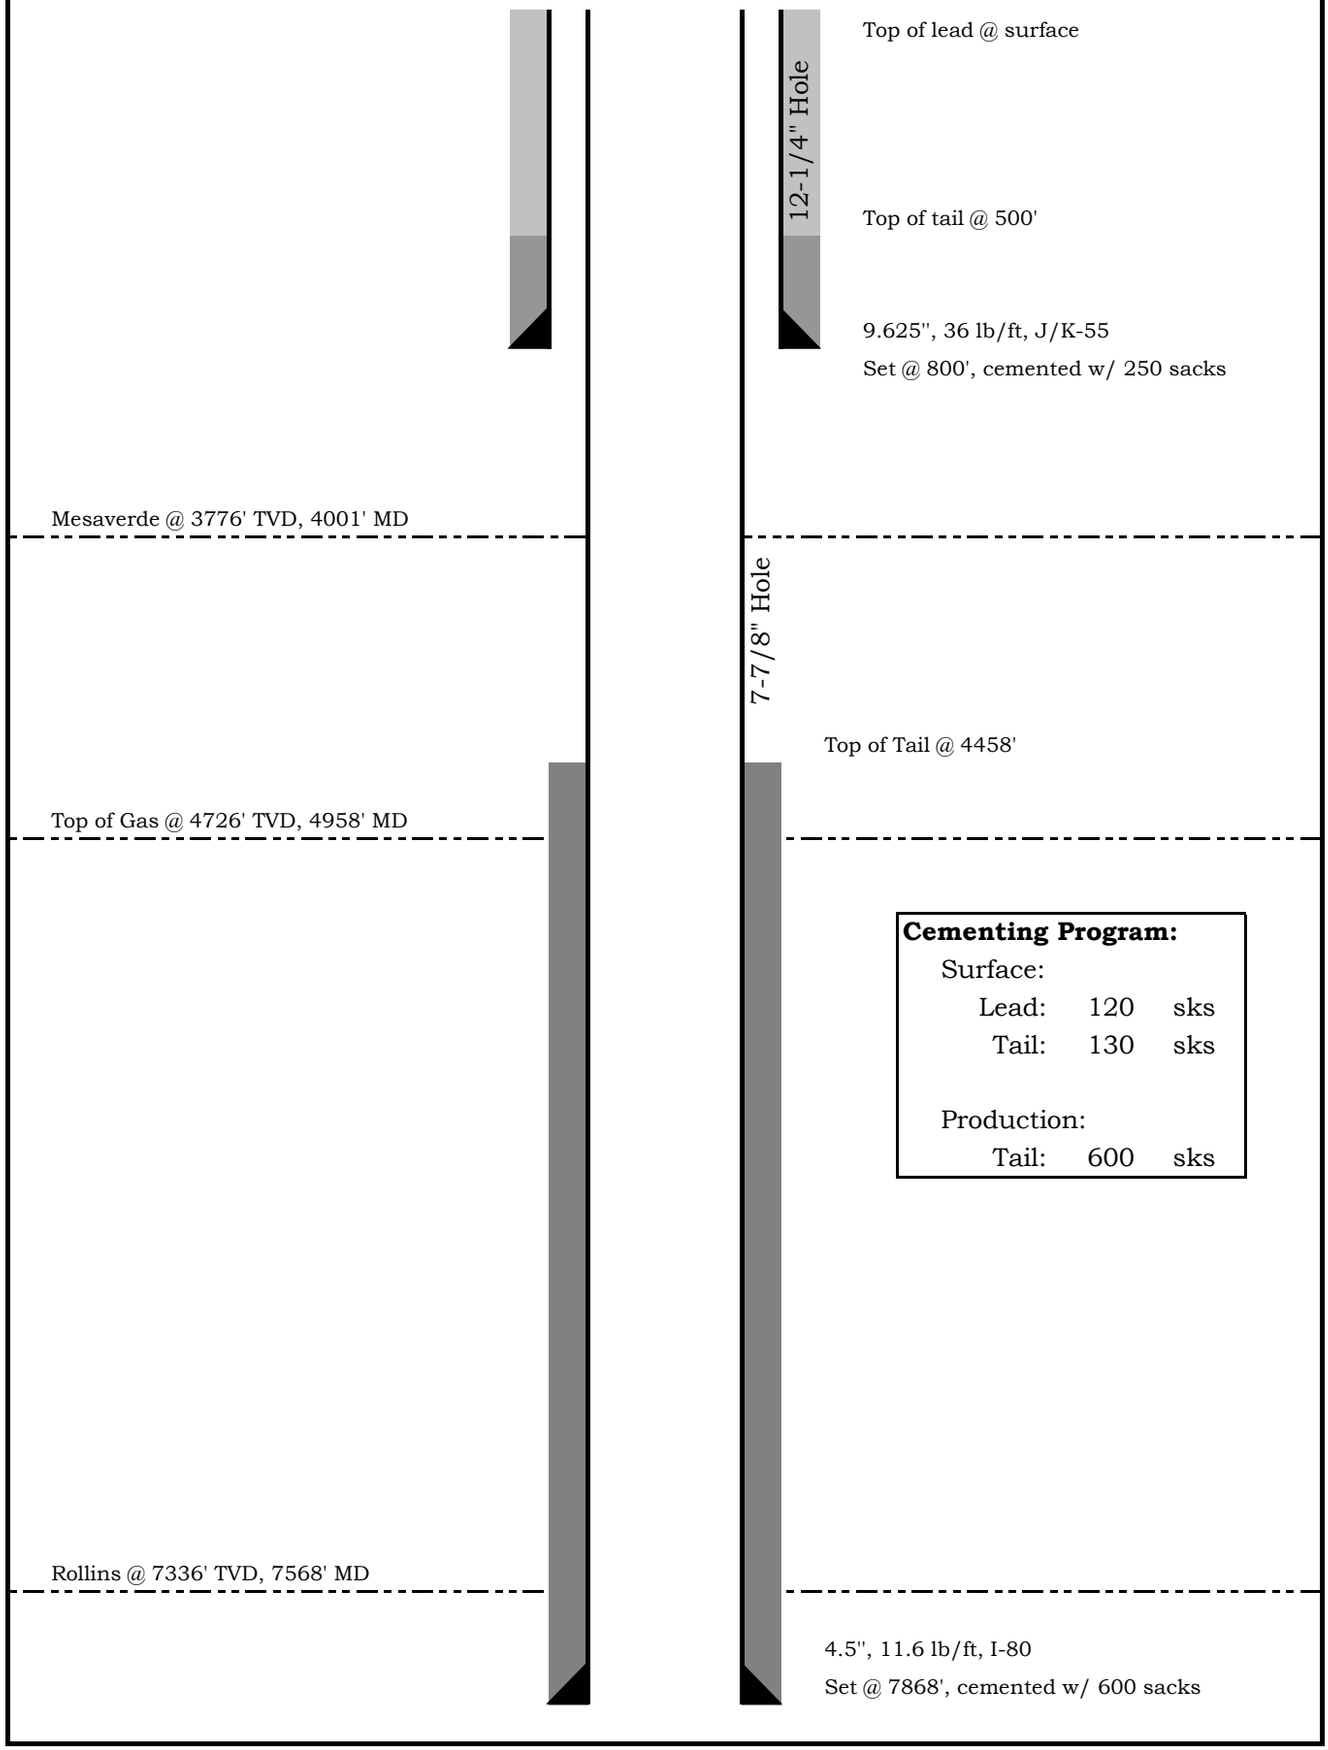

Cementing Program:

Surface:		
Lead:	120	sks
Tail:	130	sks
Production:		
Tail:	600	sks