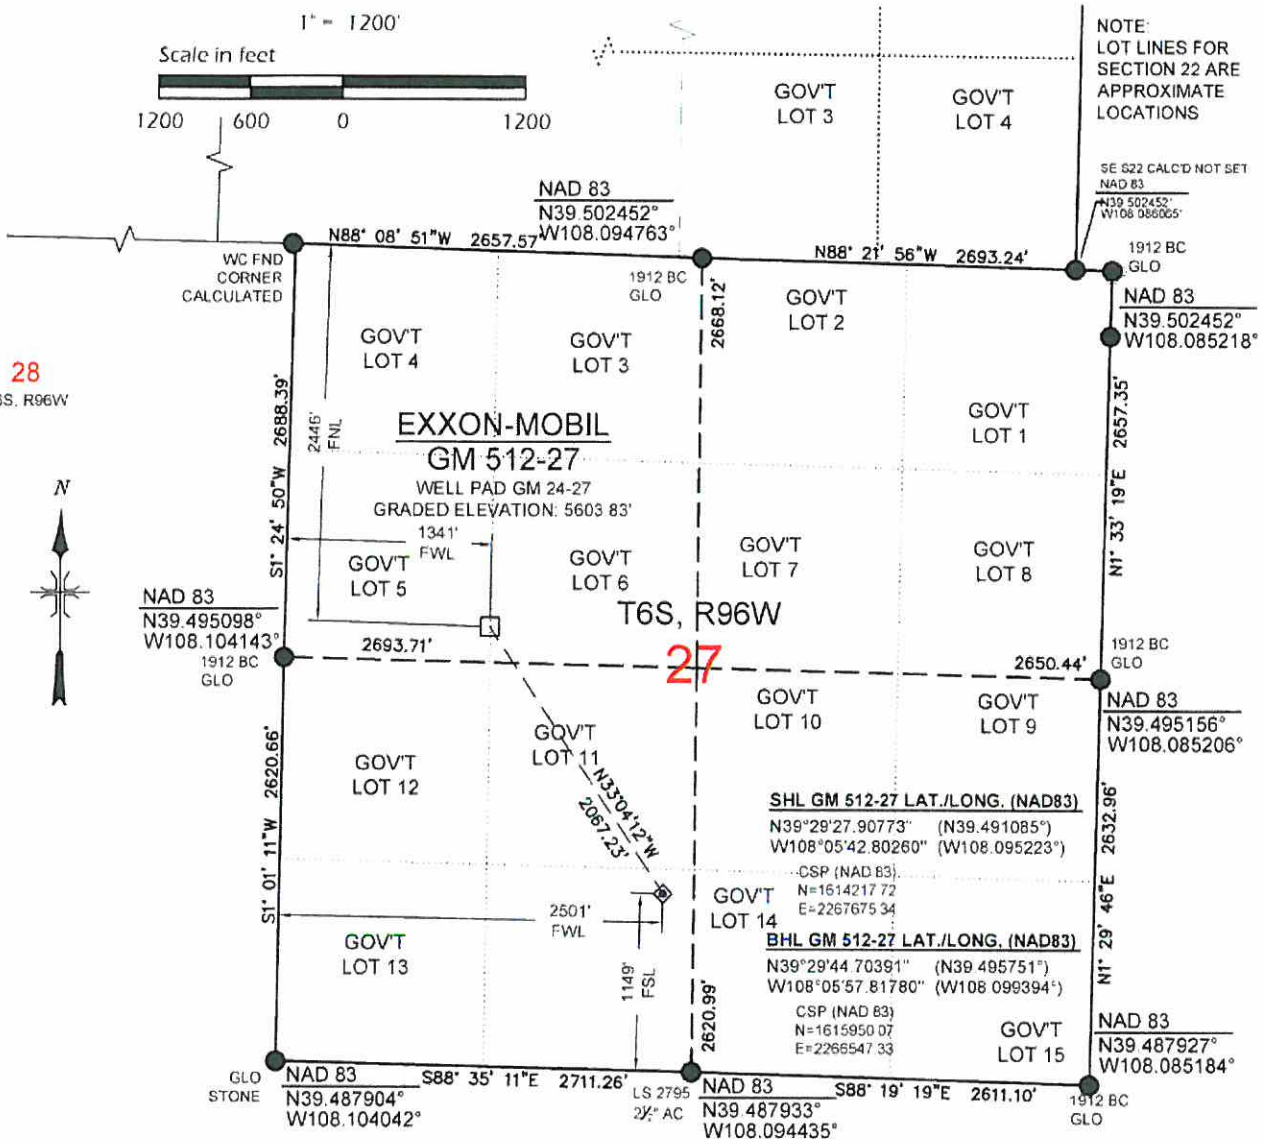

LEGEND

- FOUND MONUMENT
- CALCULATED MONUMENT
- WELL LOCATION
- BOTTOM HOLE

SHL - SURFACE HOLE LOCATION
BHL - BOTTOM HOLE LOCATION
BC - BRASS CAP
GLO - GENERAL LAND OFFICE SURVEY

BASIS OF BEARING/DATUM

A GPS OBSERVATION FROM NGS PID AJ3465 (FABER)

BASIS OF ELEVATION

A GPS OBSERVATION FROM NGS PID AJ3465 (FABER). SAID ELEVATION IS 5186.22'

DIMENSIONAL TIES

ALL DIMENSIONAL TIES TO SECTION LINES ARE MEASURED AT A 90° ANGLE TO THE SECTION LINE

NOTES:

1) GPS OPERATOR GEOFFREY PAPPAS OBSERVED A PDOP OF 1.580
2) ALL GPS OBSERVATIONS ARE IN COMPLIANCE WITH COGCC RULE 215
3) ALL DISTANCES ARE NAD83 COLORADO STATE PLANE CENTRAL ZONE (SEA LEVEL)
4) THIS PLAT COMPLIES WITH COGCC RULE 303c
5) NO VISIBLE IMPROVEMENTS WITHIN 400' OF WELL HEAD
6) VEGETATION: SCRUB OAK, SAGE, NATIVE SHRUBS & GRASSES
7) BOTTOM HOLE LOCATION COORDINATES PROVIDED BY WILLIAMS PRODUCTION RMT

SURVEYORS CERTIFICATE:

This is to certify that this exhibit was prepared and location as shown was staked on the ground from actual surveys made by me or under my direct supervision.

COLORADO REGISTERED KURT R. SHEPHERD 28662 PROFESSIONAL LAND SURVEYOR

Kurt R. Shepherd 1-21-09

Kurt R. Shepherd L.S. 28662
On behalf of Del-Mont Consultants Inc.

DATE REVISED: ----

DEL-MONT CONSULTANTS IS PROVIDING GRADING DESIGN FOR THIS PROJECT THAT PROVIDES DIMENSIONS AND VOLUME INFORMATION FOR CONSTRUCTION.

DMC DEL-MONT CONSULTANTS, INC
ENGINEERING • SURVEYING • PLANNING

Williams

SE SW, S27, T6S, R96W, 6TH P.M.
WELL LOCATION PLAT
GM 512-27
WELL PAD GM 24-27
GARFIELD COUNTY, CO
WILLIAMS PRODUCTION, RMT

DESIGNED BY: MGW	SCALE: 1"=100'
CHECKED BY: SNS	FILE NAME: 08112C GM24-27_PAD_S-TL
DMC JOB NO: 08112	
DATE ISSUED: 2009-11-23	
DATE SURVEYED: 2008-11-15	
SHEET: 1 of 9	