DALEY LAND SURVEYING, INC. PARKER, CO. 80134 303 953 9841

MULTI-WELL PLAN - NOBLE ENERGY

MARLEY C01-17 & MARLEY C01-22D

SECTION 1, TOWNSHIP 4 NORTH, RANGE 64 WEST OF THE 6TH PRINCIPAL MERIDIAN

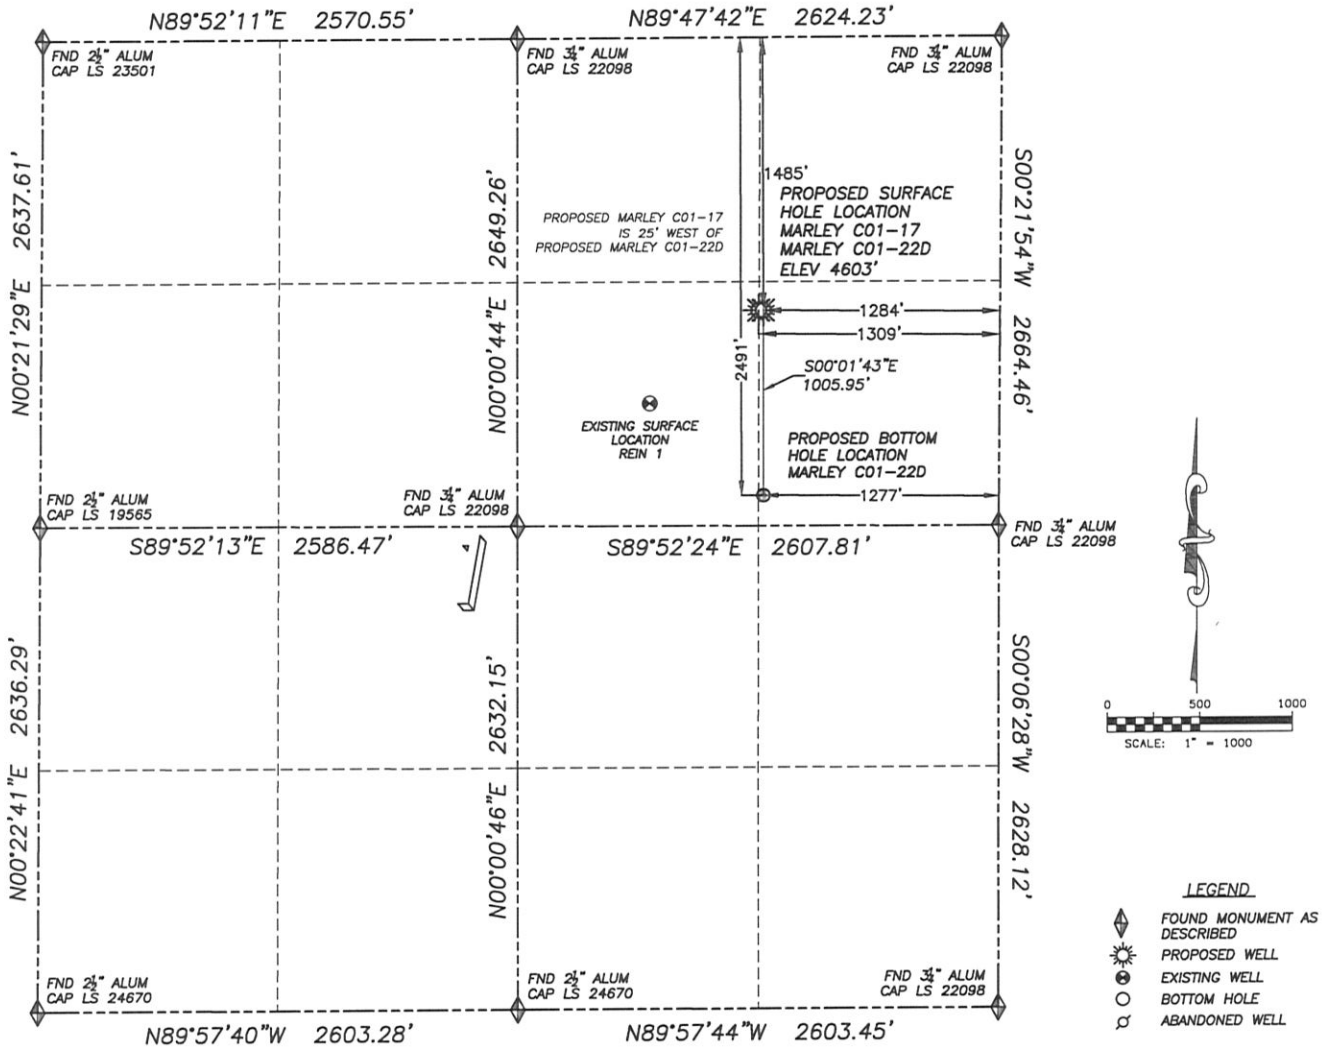

NAD 83 LATITUDE AND LONGITUDE

MARLEY C01-17 SURFACE HOLE:
LATITUDE: N40.34460°
LONGITUDE: W104.49423°
ELEVATION: 4603'
PDOP 1.2
1485' FNL, 1309' FEL

NEAREST EXISTING WELL:
REIN 1 SURFACE HOLE
LATITUDE: N40.34322°
LONGITUDE: W104.49635°
ELEVATION: 4604'
776' SOUTHWEST

NAD 83 LATITUDE AND LONGITUDE

MARLEY C01-22D SURFACE HOLE:
LATITUDE: N40.34460°
LONGITUDE: W104.49414°
ELEVATION: 4603'
PDOP 1.6
1485' FNL, 1284' FEL

BOTTOM HOLE:
LATITUDE: N40.34184°
LONGITUDE: W104.49414°
2491' FNL, 1277' FEL

NEAREST EXISTING WELL:
REIN 1 SURFACE HOLE
LATITUDE: N40.34322°
LONGITUDE: W104.49635°
ELEVATION: 4604'
795' SOUTHWEST