Well Name:	**Kaufman 21C-24-692**
SHL:	1418' FNL, 2263' FEL, Section 24, T6S-R92W
BHL:	530' FNL, 1958' FWL, Section 24, T6S-R92W

BILL BARRETT CORPORATION

PROPOSED WELLBORE DIAGRAM

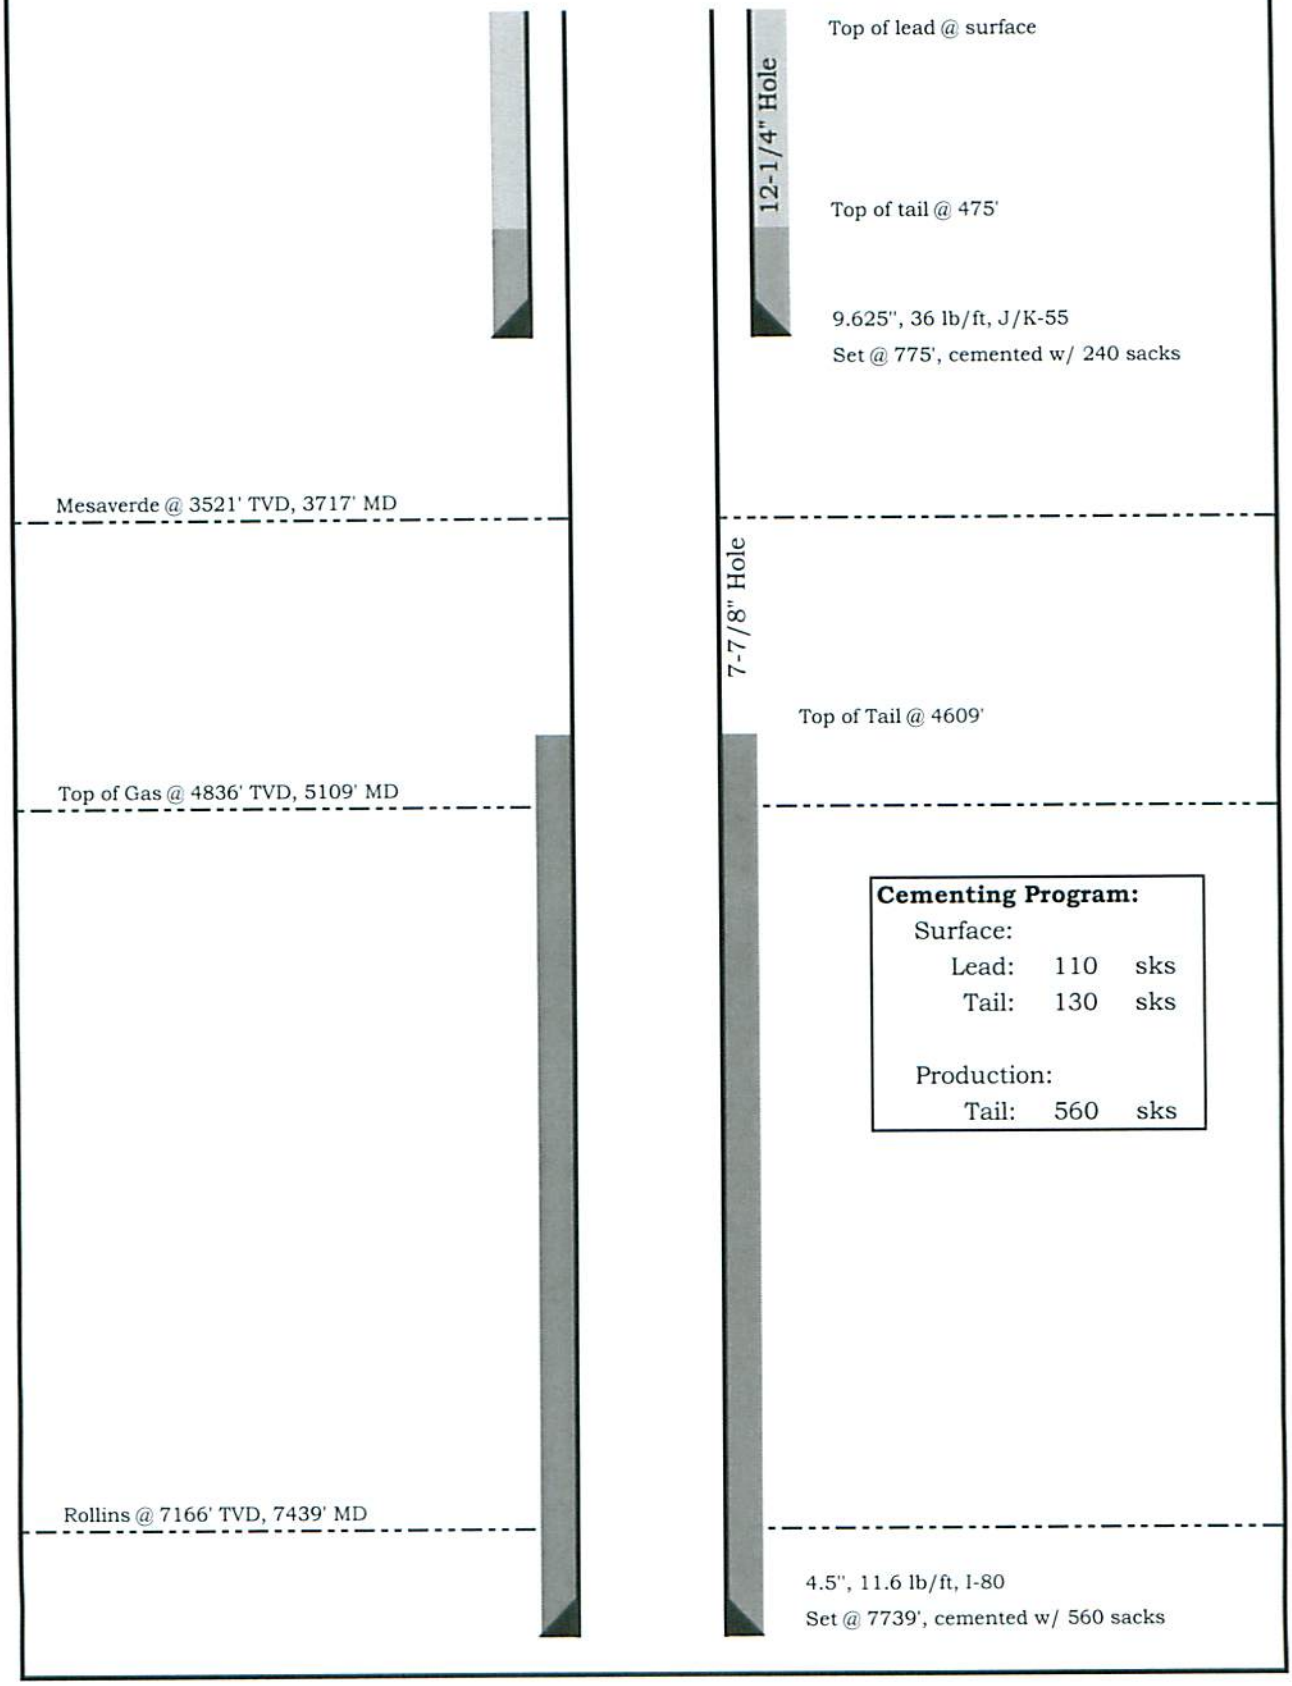

Cementing Program:

Surface:		
Lead:	110	sks
Tail:	130	sks
Production:		
Tail:	560	sks