Berry Petroleum Company
1999 Broadway St., Suite 3700
Denver, CO 80202
Ph: (303) 825-3344
Fax: (303) 825-3350
www.bry.com

August 16, 2010

Mr. Bob Weaver
Encana Oil & Gas (USA) Inc.
370 17th Street, Suite 1700
Denver, CO 80202

RE: 30 Day Notice Requirement (Rule 305 and 306)
Granlee OM 07C G01 696, 07D, 08C, 08D, 09A, 09B, 09C, 09D, 10A, 10B, 10C, and 10D
G01 696 Pad – SWNE, Lot 9, Section 1-6S-96W
Garfield County, Colorado

Dear Bob,

Please be advised that Berry Petroleum Company will be filing permits with the Colorado Oil and Gas Conservation Commission for the above-referenced wells.

- There have been no changes on land use and lease description.
- The pad has not been built and the pit has not been constructed.
- Conductors have not been set.
- No wells have been drilled to T.D.
- No rig is on-site at this time.
- The new permits will require expansion and/or additional surface disturbance of the pad.
- The location does not require a variance from any of the rules listed in Rule 306.d. (1). (A).(ii).
- The location is not in a restricted surface occupancy area.
- The location is in a sensitive wildlife habitat area for Elk production.

Pursuant to Rule 305 and 306, the enclosed notification is required as part of the permitting process. Please sign and date where indicated and return to my attention.

Please contact me at 303.999.4246 if you have any questions.

Thank you for your assistance in this matter.

Very truly yours,

Patsy Branson
Senior Landman

:enclosures
cc: Janni Keidel
Land Well file

NOTICE REQUIREMENTS (RULE 305)
(G01 696 Pad)

Re: Well Name – Deep Gulch OM07C G01 696, Deep Gulch OM07D G01 696, Deep Gulch OM08C G01 696, Deep Gulch OM08d G01 696, Deep Gulch OM 09A G01 696, Deep Gulch OM09B G01 696, Deep Gulch OM09C G01 696, Deep Gulch OM09D G01 696, Deep Gulch OM10A G01 696, Deep Gulch OM10B G01 696, Deep Gulch OM10C G01 696, and Deep Gulch OM10D G01 696– located in SWNE, Lot 9, Section 1, 6S 96W, Garfield County, CO

In accordance with the Colorado Oil and Gas Conservation Commission for Notices of Oil and Gas Operations, Rule 305, the following information is required to be provided:

- Operations on the above referenced wells are estimated to commence on October 1, 2010.

- The operator will be: Berry Petroleum Company
  1999 Broadway, Suite 3700
  Denver, Colorado 80202
  (303) 999-4400

- You may contact: Patsy Branson, Senior Landman at (303) 999-4246, if you have any questions regarding this notice.

Deep Gulch OM 07C G01 696
The legal description of the lands upon which operations will be conducted are:
Surface Hole: 2,319' FNL and 1,728' FEL, Lot 9, Sec. 1, T6S, R96W
Bottom Hole: 2,410' FNL and 1,897' FEL, Lot 9, Sec. 1, T6S, R96W
Garfield County, Colorado.

Deep Gulch OM 07D G01 696
The legal description of the lands upon which operations will be conducted are:
Surface Hole: 2,300' FNL and 1,723' FEL, Lot 9, Sec. 1, T6S, R96W
Bottom Hole: 2,094' FNL and 1,884' FEL, Lot 9, Sec. 1, T6S, R96W
Garfield County, Colorado

Deep Gulch OM 08C G01 696
The legal description of the lands upon which operations will be conducted are:
Surface Hole: 2,329' FNL and 1,732' FEL, Lot 9, Sec. 1, T6S, R96W
Bottom Hole: 2,571' FNL and 354' FEL, Lot 10, Sec. 1, T6S, R96W
Garfield County, Colorado.

Deep Gulch OM 08D G01 696
The legal description of the lands upon which operations will be conducted are:
Surface Hole: 2,310' FNL and 1,725' FEL, Lot 9, Sec. 1, T6S, R96W
Bottom Hole: 2,236' FNL and 463' FEL, Lot 10, Sec. 1, T6S, R96W
Garfield County, Colorado.

Deep Gulch OM 09A G01 696
The legal description of the lands upon which operations will be conducted are:
Surface Hole: 2,338' FNL and 1,735' FEL, Lot 9, Sec. 1, T6S, R96W
Bottom Hole: 2,872' FNL and 385' FEL, Lot 11, Sec. 1, T6S, R96W
Garfield County, Colorado.

Deep Gulch OM 09B G01 696
The legal description of the lands upon which operations will be conducted are:
Surface Hole: 2,358' FNL and 1,741' FEL, Lot 9, Sec. 1, T6S, R96W
Bottom Hole: 3,151' FNL and 393' FEL, Lot 11, Sec. 1, T6S, R96W
Garfield County, Colorado.

Deep Gulch OM 09C G01 696
The legal description of the lands upon which operations will be conducted are:
Surface Hole: 2,377' FNL and 1,745' FEL, Lot 9, Sec. 1, T6S, R96W
Bottom Hole: 3,868' FNL and 670' FEL, Lot 11, Sec. 1, T6S, R96W
Garfield County, Colorado.

Deep Gulch OM 09D G01 696
The legal description of the lands upon which operations will be conducted are:
Surface Hole: 2,367' FNL and 1,742' FEL, Lot 9, Sec. 1, T6S, R96W
Bottom Hole: 3,562' FNL and 400' FEL, Lot 11, Sec. 1, T6S, R96W
Garfield County, Colorado.

Deep Gulch OM 10A G01 696
The legal description of the lands upon which operations will be conducted are:
Surface Hole: 2,386' FNL and 1,749' FEL, Lot 9, Sec. 1, T6S, R96W
Bottom Hole: 3,394' FNL and 1,674' FEL, Lot 12, Sec. 1, T6S, R96W
Garfield County, Colorado.

Deep Gulch OM 10B G01 696
The legal description of the lands upon which operations will be conducted are:
Surface Hole: 2,348' FNL and 1,738' FEL, Lot 9, Sec. 1, T6S, R96W
Bottom Hole: 2,770' FNL and 2,034' FEL, Lot 12, Sec. 1, T6S, R96W
Garfield County, Colorado.

Deep Gulch OM 10C G01 696
The legal description of the lands upon which operations will be conducted are:
Surface Hole: 2,396' FNL and 1,751' FEL, Lot 9, Sec. 1, T6S, R96W
Bottom Hole: 3,077' FNL and 1,983' FEL, Lot 12, Sec. 1, T6S, R96W
Garfield County, Colorado.

Deep Gulch OM 10D G01 696
The legal description of the lands upon which operations will be conducted are:
Surface Hole: 2,406' FNL and 1,755' FEL, Lot 9, Sec. 1, T6S, R96W
Bottom Hole: 3,718' FNL and 1,993' FEL, Lot 12, Sec. 1, T6S, R96W
Garfield County, Colorado.

- The surface owner has the responsibility for notifying any affected tenant of the proposed operations.

- A brochure describing surface owner rights is available upon request from:
  Colorado Oil and Gas Conservation Commission
  1120 Lincoln Street
  Suite 801
  Denver, Co 80203

By signing below, the surface owner waives the above notification requirements of Rule 305.

Encana Oil & Gas (U.S.A.) Inc.

By:_____

Printed Name:_____
Title:_____
Date:_____

SURFACE OWNER CONSULTATION (RULE 306)
(G01 696 Pad)

Berry Petroleum Company confirms that the Surface Owner Consultation requirements of Rule 306 have been completed or waived for the following proposed well pad.

Well Names – Deep Gulch OM07C G01 696, Deep Gulch OM07D G01 696, Deep Gulch OM08C G01 696, Deep Gulch OM08D G01 696, Deep Gulch OM 09A G01 696, Deep Gulch OM09B G01 696, Deep Gulch OM09C G01 696, Deep Gulch OM09D G01 696, Deep Gulch OM10A G01 696, Deep Gulch OM10B G01 696, Deep Gulch OM10C G01 696, and Deep Gulch OM10D G01 696– located in SWNE, Lot 9, Section 1, 6S 96W, Garfield County, CO

Road Description: Existing roadway use and new construction as required for access was previously agreed upon by all parties.

Berry Petroleum Company

Patsy Branson
Senior Landman

8/16/10
Date

SEC. 1, T. 6 S., R. 96 W. OF THE 6TH P.M.

Old Mountain G01-696 Pad Location

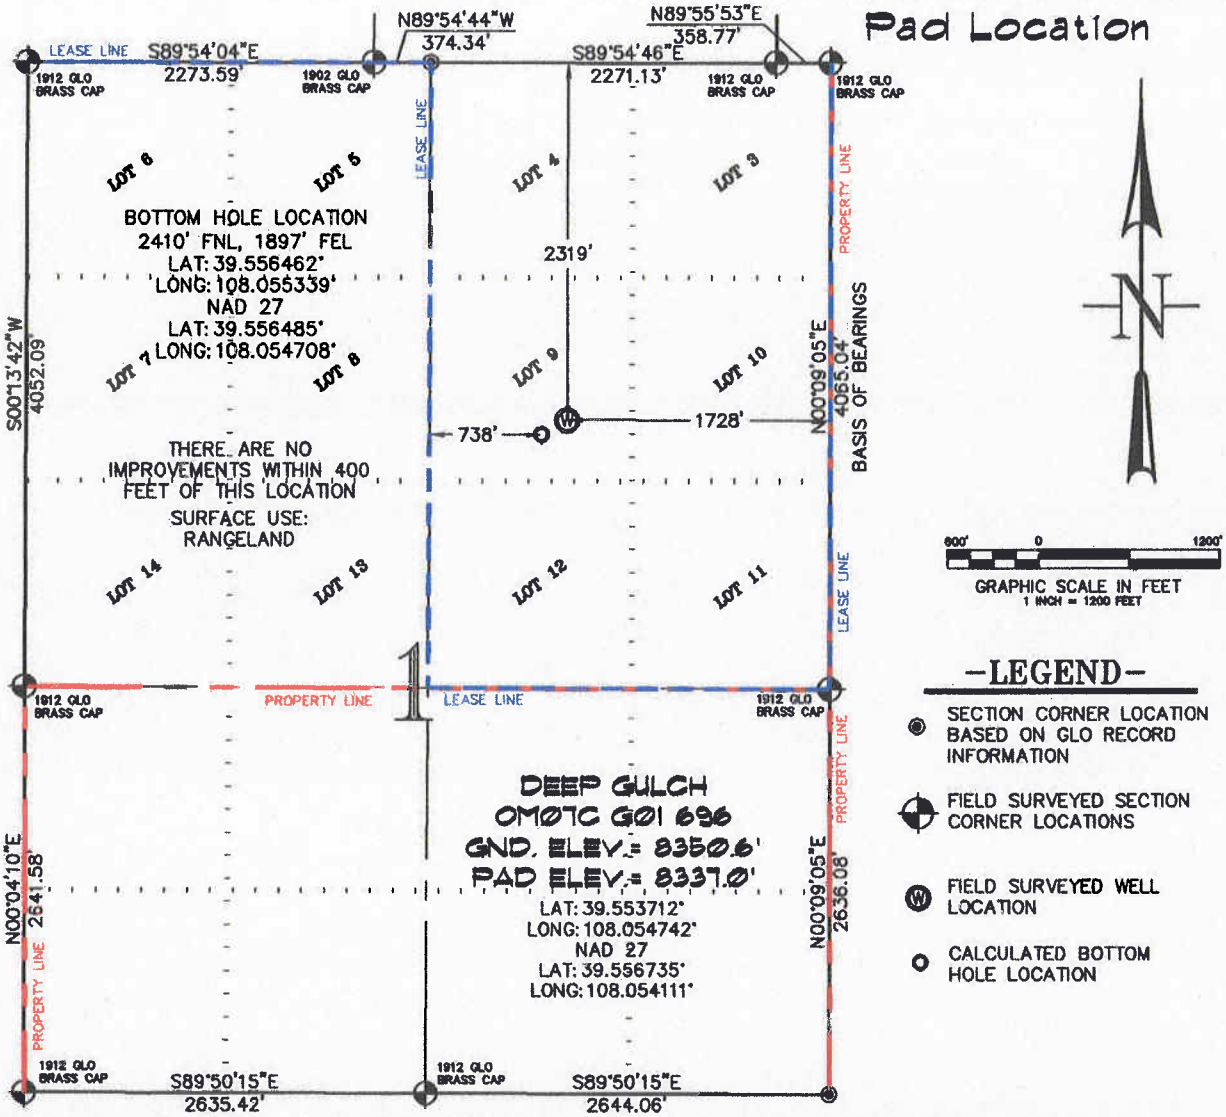

-LEGEND-

- SECTION CORNER LOCATION BASED ON GLO RECORD INFORMATION
- FIELD SURVEYED SECTION CORNER LOCATIONS
- FIELD SURVEYED WELL LOCATION
- CALCULATED BOTTOM HOLE LOCATION

THIS WELL LOCATION PLAT WAS PREPARED FOR BERRY PETROLEUM COMPANY TO LOCATE THE DEEP GULCH OM07C G01 696 WELL, 2319 FEET FROM THE NORTH LINE AND 1728 FEET FROM THE EAST LINE IN THE LOT 9 OF SECTION 1, T. 6 S., R. 96 W. OF THE 6TH P.M. GARFIELD COUNTY, COLORADO.

REFERENCE NOTES

1) T. 6 S., R. 96 W., 6TH P.M. GLO PLAT.
2) U.S.G.S. QUAD: FORKED GULCH, CO
3) ELEVATIONS BASED ON N.A.V.D. 1988
4) LATITUDES AND LONGITUDES ARE BASED ON NAD 83, COLORADO CENTRAL ZONE.
5) GPS OPERATOR IVAN MARTIN, OBSERVED A PDOP OF 2.6.
6) ALL GPS OBSERVATIONS ARE IN COMPLIANCE WITH COGCC RULE NO. 215.
7) SURFACE AND BOTTOM HOLE LOCATIONS ARE MEASURED 90° FROM SECTION LINES.

SURVEYOR'S CERTIFICATE

I, George R. Bauer: a Professional Land Surveyor in the State of Colorado do hereby certify that this Survey was made under my direct supervision, and that this Plat represents said Survey.

COLORADO REGISTERED PROFESSIONAL LAND SURVEYOR
GEORGE R. BAUER
27925
8/4/10

COLORADO P.L.S. 27925

CONSTRUCTION SURVEYS SILT COLO.

CONSTRUCTION SURVEYS, INC.
0012 SUNRISE BLVD.
SILT, CO 81652
(970)876-5753

VIEW: 1A

SURVEYED: 06/30/10	SCALE: 1" = 1200'
DRAFTED: 08/05/10	DWG: Berry\OldMountainG01-696.dwg
CHECKED: 08/10/10	SHEET: 1 of 11

SEC. 1, T. 6 S., R. 96 W. OF THE 6TH P.M.

Old Mountain G01-696 Pad Location

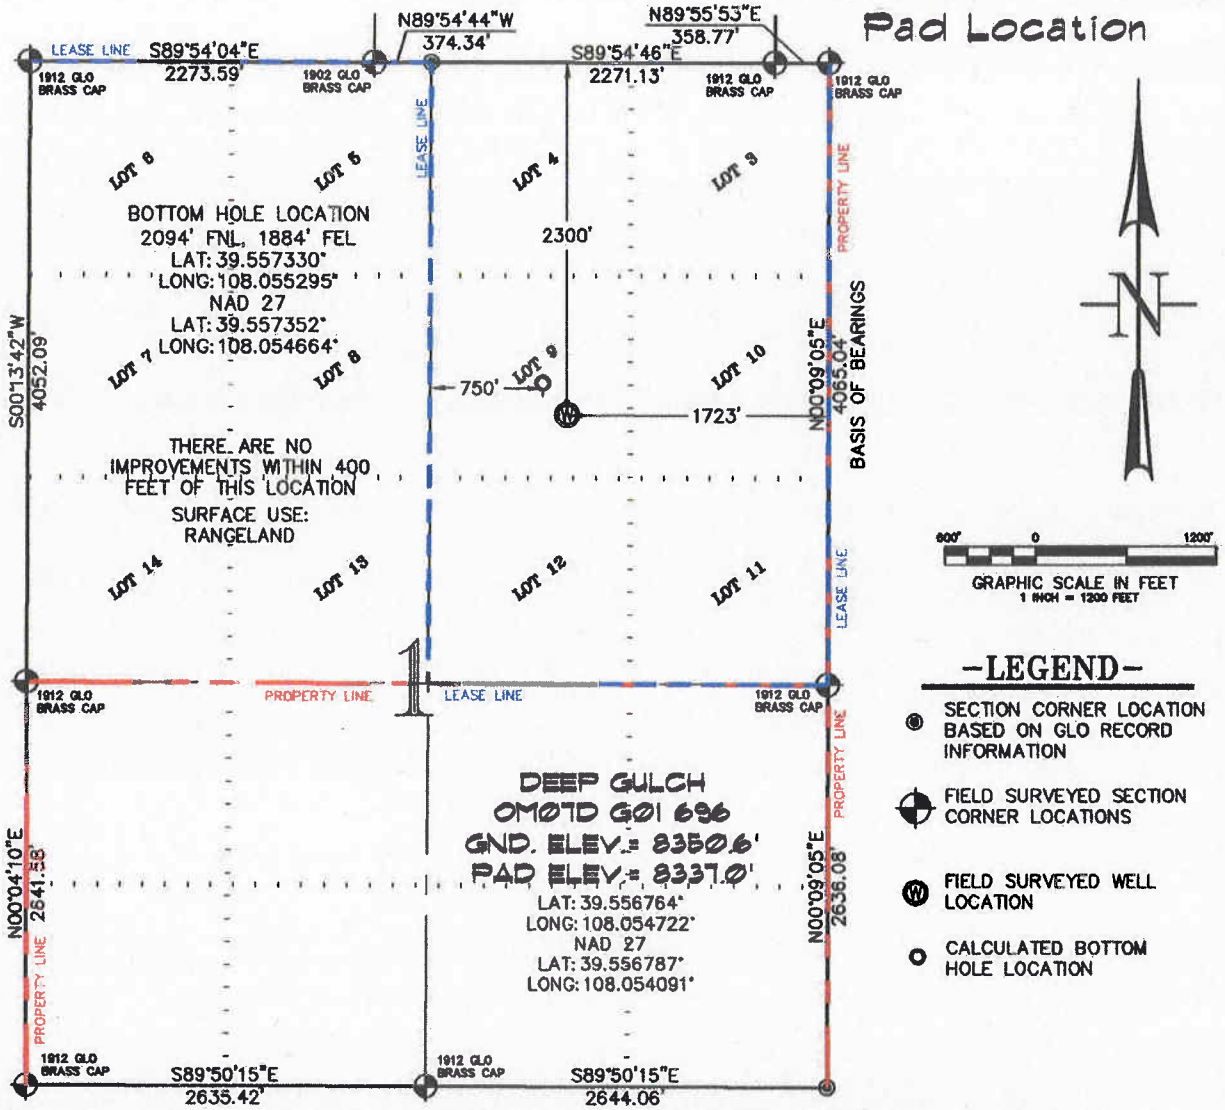

-LEGEND-

- SECTION CORNER LOCATION BASED ON GLO RECORD INFORMATION
- FIELD SURVEYED SECTION CORNER LOCATIONS
- FIELD SURVEYED WELL LOCATION
- CALCULATED BOTTOM HOLE LOCATION

THIS WELL LOCATION PLAT WAS PREPARED FOR BERRY PETROLEUM COMPANY TO LOCATE THE DEEP GULCH OM07D G01 696 WELL, 2300 FEET FROM THE NORTH LINE AND 1723 FEET FROM THE EAST LINE IN THE LOT 9 OF SECTION 1, T. 6 S., R. 96 W. OF THE 6TH P.M. GARFIELD COUNTY, COLORADO.

REFERENCE NOTES

1) T. 6 S., R. 96 W., 6TH P.M. GLO PLAT.
2) U.S.G.S. QUAD: FORKED GULCH, CO
3) ELEVATIONS BASED ON N.A.V.D. 1988
4) LATITUDES AND LONGITUDES ARE BASED ON NAD 83, COLORADO CENTRAL ZONE.
5) GPS OPERATOR IVAN MARTIN, OBSERVED A PDOP OF 2.6.
6) ALL GPS OBSERVATIONS ARE IN COMPLIANCE WITH COGCC RULE NO. 215.
7) SURFACE AND BOTTOM HOLE LOCATIONS ARE MEASURED 90° FROM SECTION LINES.

SURVEYOR'S CERTIFICATE

I, George R. Bauer, a Professional Land Surveyor in the State of Colorado do hereby certify that this Survey was made under my direct supervision, and that this Plat represents said Survey.

COLORADO REGISTERED GEORGE R. BAUER 27925 PROFESSIONAL LAND SURVEYOR 8/11/10

COLORADO P.L.S. #27925

CONSTRUCTION SURVEYS SILT COLO.

CONSTRUCTION SURVEYS, INC.
0012 SUNRISE BLVD.
SILT, CO 81652
(970)876-5753

VIEW: 1B

SURVEYED: 06/30/10	SCALE: 1" = 1200'
DRAFTED: 08/05/10	DWG: Berry\OldMountainG01-696.dwg
CHECKED: 08/10/10	SHEET: 1 of 11

SEC. 1, T. 6 S., R. 96 W. OF THE 6TH P.M. Old Mountain G01-696 Pad Location

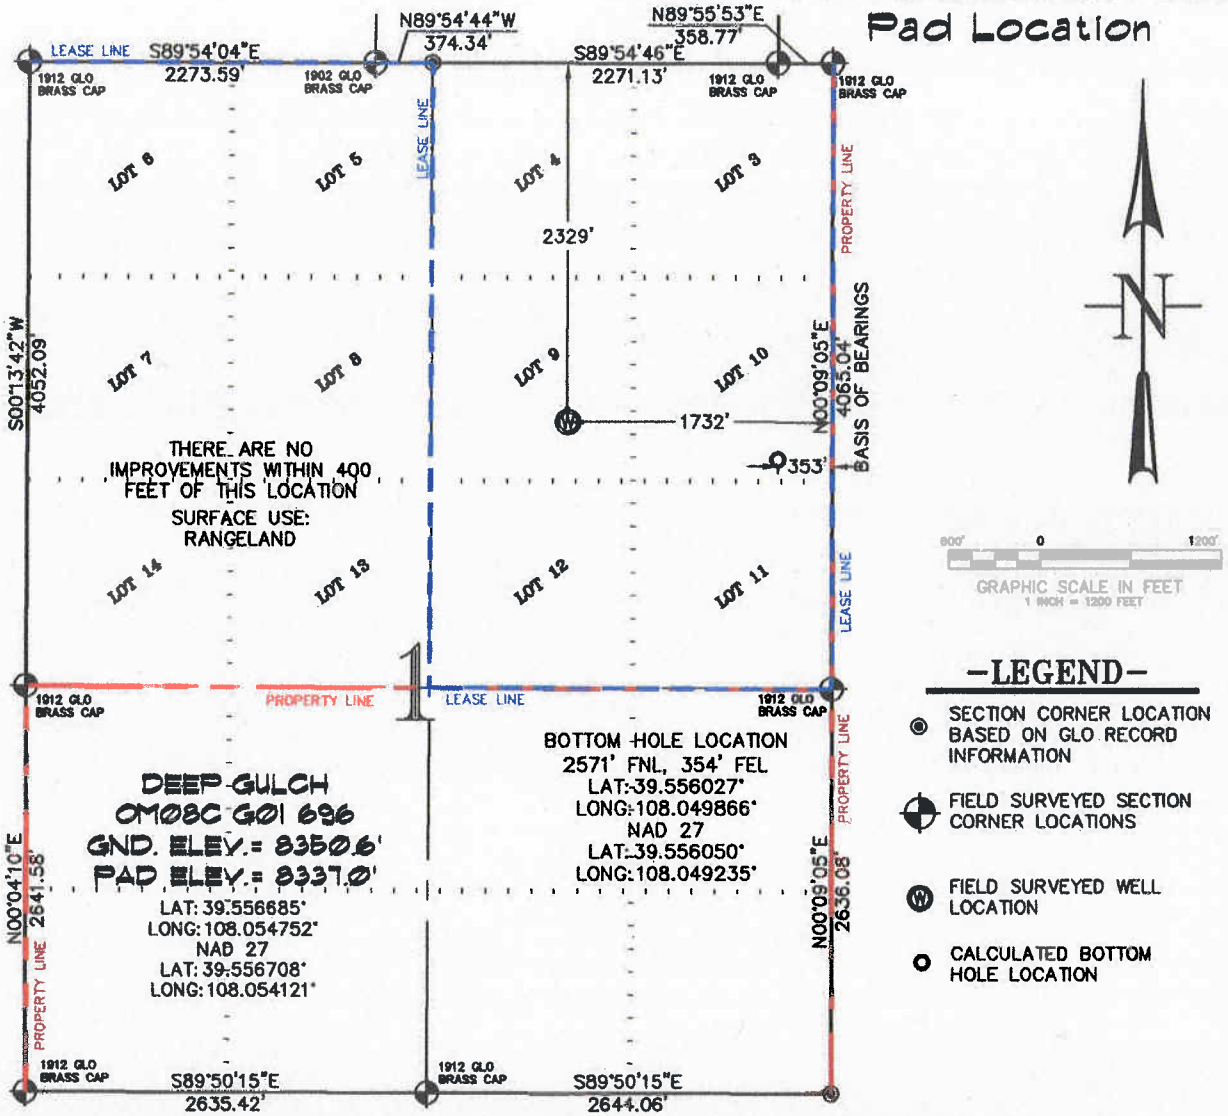

-LEGEND-

- SECTION CORNER LOCATION BASED ON GLO RECORD INFORMATION
- FIELD SURVEYED SECTION CORNER LOCATIONS
- FIELD SURVEYED WELL LOCATION
- CALCULATED BOTTOM HOLE LOCATION

THIS WELL LOCATION PLAT WAS PREPARED FOR BERRY PETROLEUM COMPANY TO LOCATE THE DEEP GULCH OM08C G01 696 WELL, 2329 FEET FROM THE NORTH LINE AND 1732 FEET FROM THE EAST LINE IN THE LOT 9 OF SECTION 1, T. 6 S., R. 96 W. OF THE 6TH P.M. GARFIELD COUNTY, COLORADO.

REFERENCE NOTES

1) T. 6 S., R. 96 W., 6TH P.M. GLO PLAT.
2) U.S.G.S. QUAD: FORKED GULCH, CO
3) ELEVATIONS BASED ON N.A.V.D. 1988
4) LATITUDES AND LONGITUDES ARE BASED ON NAD 83, COLORADO CENTRAL ZONE.
5) GPS OPERATOR IVAN MARTIN, OBSERVED A PDOP OF 2.6.
6) ALL GPS OBSERVATIONS ARE IN COMPLIANCE WITH COGCC RULE NO. 215.
7) SURFACE AND BOTTOM HOLE LOCATIONS ARE MEASURED 90° FROM SECTION LINES.

SURVEYOR'S CERTIFICATE

I, George R. Bauer: a Professional Land Surveyor in the State of Colorado do hereby certify that this Survey was made under my direct supervision, and that this Plat represents said Survey.

COLORADO REGISTERED GEORGE R. BAUER 27925 PROFESSIONAL LAND SURVEYOR 8/11/10

COLORADO P.L.S. 27925

CONSTRUCTION SURVEYS SILT COLO.

CONSTRUCTION SURVEYS, INC.
0012 SUNRISE BLVD.
SILT, CO 81652
(970)876-5753

VIEW: 1C

SURVEYED: 06/30/10	SCALE: 1" = 1200'
DRAFTED: 08/05/10	DWG: Berry\OldMountainG01-696.dwg
CHECKED: 08/10/10	SHEET: 1 of 11

SEC. 1, T. 6 S., R. 96 W. OF THE 6TH P.M.

Old Mountain G01-696 Pad Location

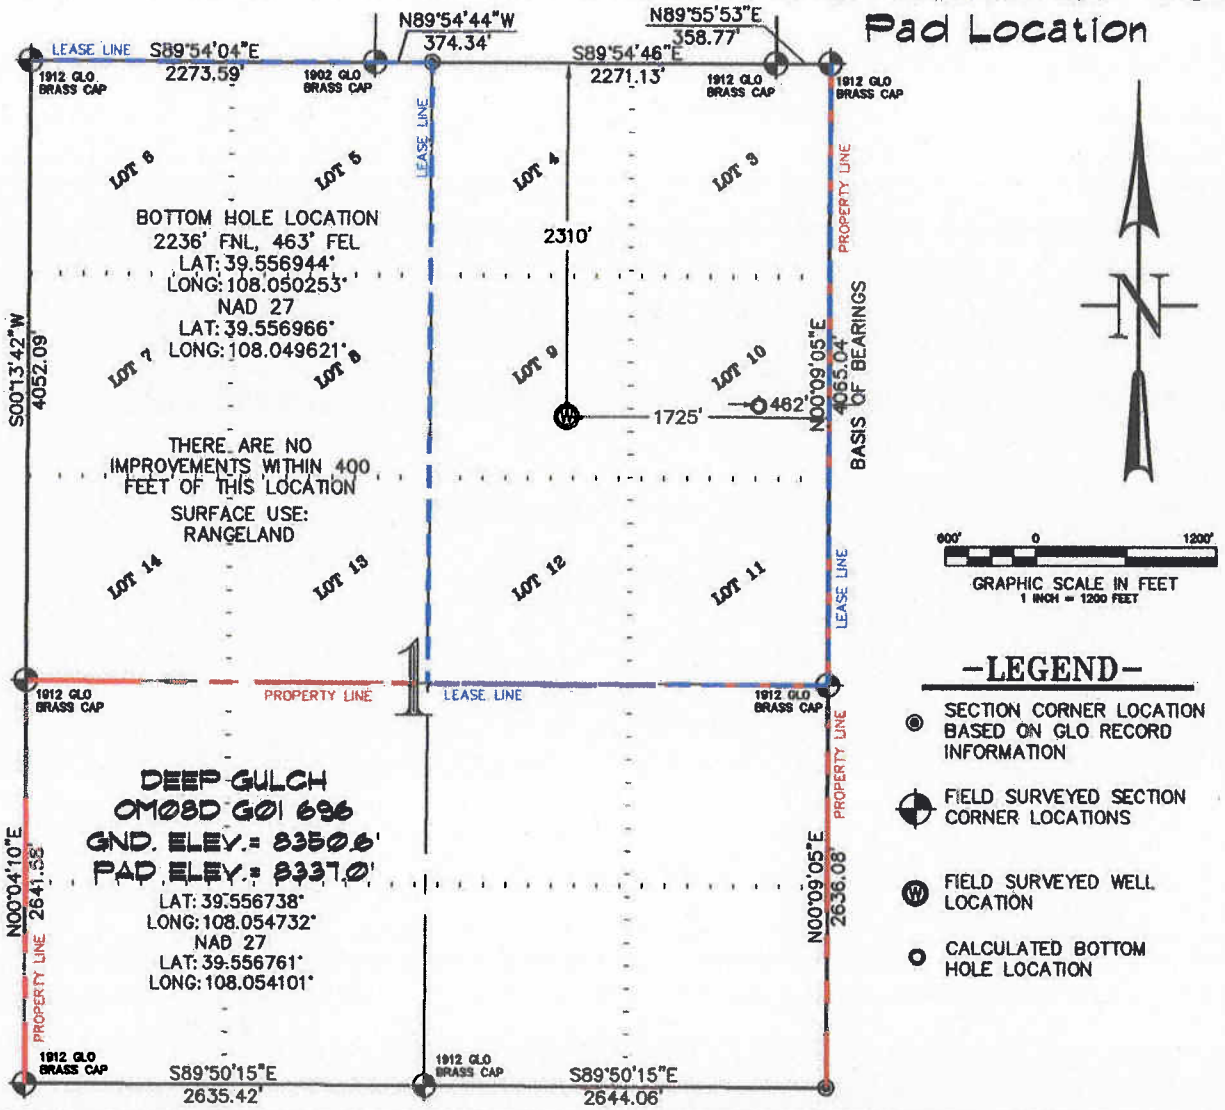

-LEGEND-

- SECTION CORNER LOCATION BASED ON GLO RECORD INFORMATION
- FIELD SURVEYED SECTION CORNER LOCATIONS
- FIELD SURVEYED WELL LOCATION
- CALCULATED BOTTOM HOLE LOCATION

THIS WELL LOCATION PLAT WAS PREPARED FOR BERRY PETROLEUM COMPANY TO LOCATE THE DEEP GULCH OM08D G01 696 WELL, 2310 FEET FROM THE NORTH LINE AND 1725 FEET FROM THE EAST LINE IN THE LOT 9 OF SECTION 1, T. 6 S., R. 96 W. OF THE 6TH P.M. GARFIELD COUNTY, COLORADO.

REFERENCE NOTES

1) T. 6 S., R. 96 W., 6TH P.M. GLO PLAT.
2) U.S.G.S. QUAD: FORKED GULCH, CO
3) ELEVATIONS BASED ON N.A.V.D. 1988
4) LATITUDES AND LONGITUDES ARE BASED ON NAD 83, COLORADO CENTRAL ZONE.
5) GPS OPERATOR IVAN MARTIN, OBSERVED A PDOP OF 2.6.
6) ALL GPS OBSERVATIONS ARE IN COMPLIANCE WITH COGCC RULE NO. 215.
7) SURFACE AND BOTTOM HOLE LOCATIONS ARE MEASURED 90° FROM SECTION LINES.

SURVEYOR'S CERTIFICATE

I, George R. Bauer: a Professional Land Surveyor in the State of Colorado do hereby certify that this Survey was made under my direct supervision, and that this Plat represents said Survey.

COLORADO REGISTERED GEORGE R. BAUER 27925 PROFESSIONAL LAND SURVEYOR 8/11/10

COLORADO P.L.S. 27925

CONSTRUCTION SURVEYS, INC.
0012 SUNRISE BLVD.
SILT, CO 81652
(970)876-5753

VIEW: 1D

SURVEYED: 06/30/10	SCALE: 1" = 1200'
DRAFTED: 08/05/10	DWG: Berry\OldMountainG01-696.dwg
CHECKED: 08/10/10	SHEET: 1 of 11

SEC. 1, T. 6 S., R. 96 W. OF THE 6TH P.M.

Old Mountain G01-696 Pad Location

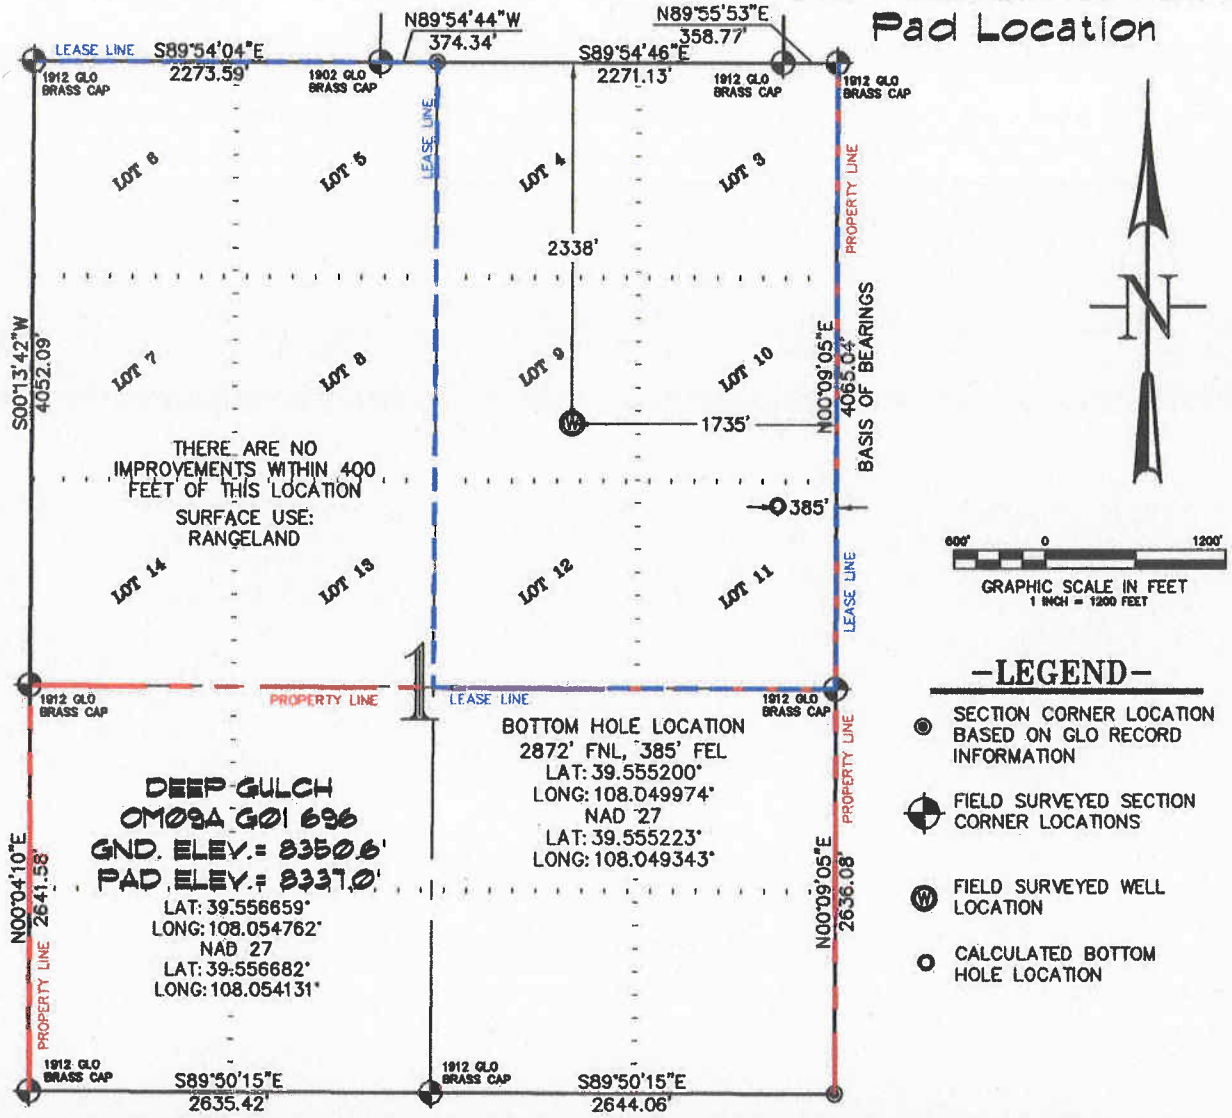

-LEGEND-

- SECTION CORNER LOCATION BASED ON GLO RECORD INFORMATION
- FIELD SURVEYED SECTION CORNER LOCATIONS
- FIELD SURVEYED WELL LOCATION
- CALCULATED BOTTOM HOLE LOCATION

THIS WELL LOCATION PLAT WAS PREPARED FOR BERRY PETROLEUM COMPANY TO LOCATE THE DEEP GULCH OM09A G01 696 WELL, 2338 FEET FROM THE NORTH LINE AND 1735 FEET FROM THE EAST LINE IN THE LOT 9 OF SECTION 1, T. 6 S., R. 96 W. OF THE 6TH P.M. GARFIELD COUNTY, COLORADO.

REFERENCE NOTES

1) T. 6 S., R. 96 W., 6TH P.M. GLO PLAT.
2) U.S.G.S. QUAD: FORKED GULCH, CO
3) ELEVATIONS BASED ON N.A.V.D. 1988
4) LATITUDES AND LONGITUDES ARE BASED ON NAD 83, COLORADO CENTRAL ZONE.
5) GPS OPERATOR IVAN MARTIN, OBSERVED A PDOP OF 2.6.
6) ALL GPS OBSERVATIONS ARE IN COMPLIANCE WITH COGCC RULE NO. 215.
7) SURFACE AND BOTTOM HOLE LOCATIONS ARE MEASURED 90° FROM SECTION LINES.

SURVEYOR'S CERTIFICATE

I, George R. Bauer: a Professional Land Surveyor in the State of Colorado do hereby certify that this Survey was made under my direct supervision, and that this Plat represents said Survey.

COLORADO P.L.S. 27925

CONSTRUCTION SURVEYS, INC.
0012 SUNRISE BLVD.
SILT, CO 81652
(970)876-5753

VIEW: 1E

SURVEYED: 06/30/10	SCALE: 1" = 1200'
DRAFTED: 08/05/10	DWG: Berry\OldMountainG01-696.dwg
CHECKED: 08/10/10	SHEET: 1 of 11

SEC. 1, T. 6 S., R. 96 W. OF THE 6TH P.M.

Old Mountain G01-696 Pad Location

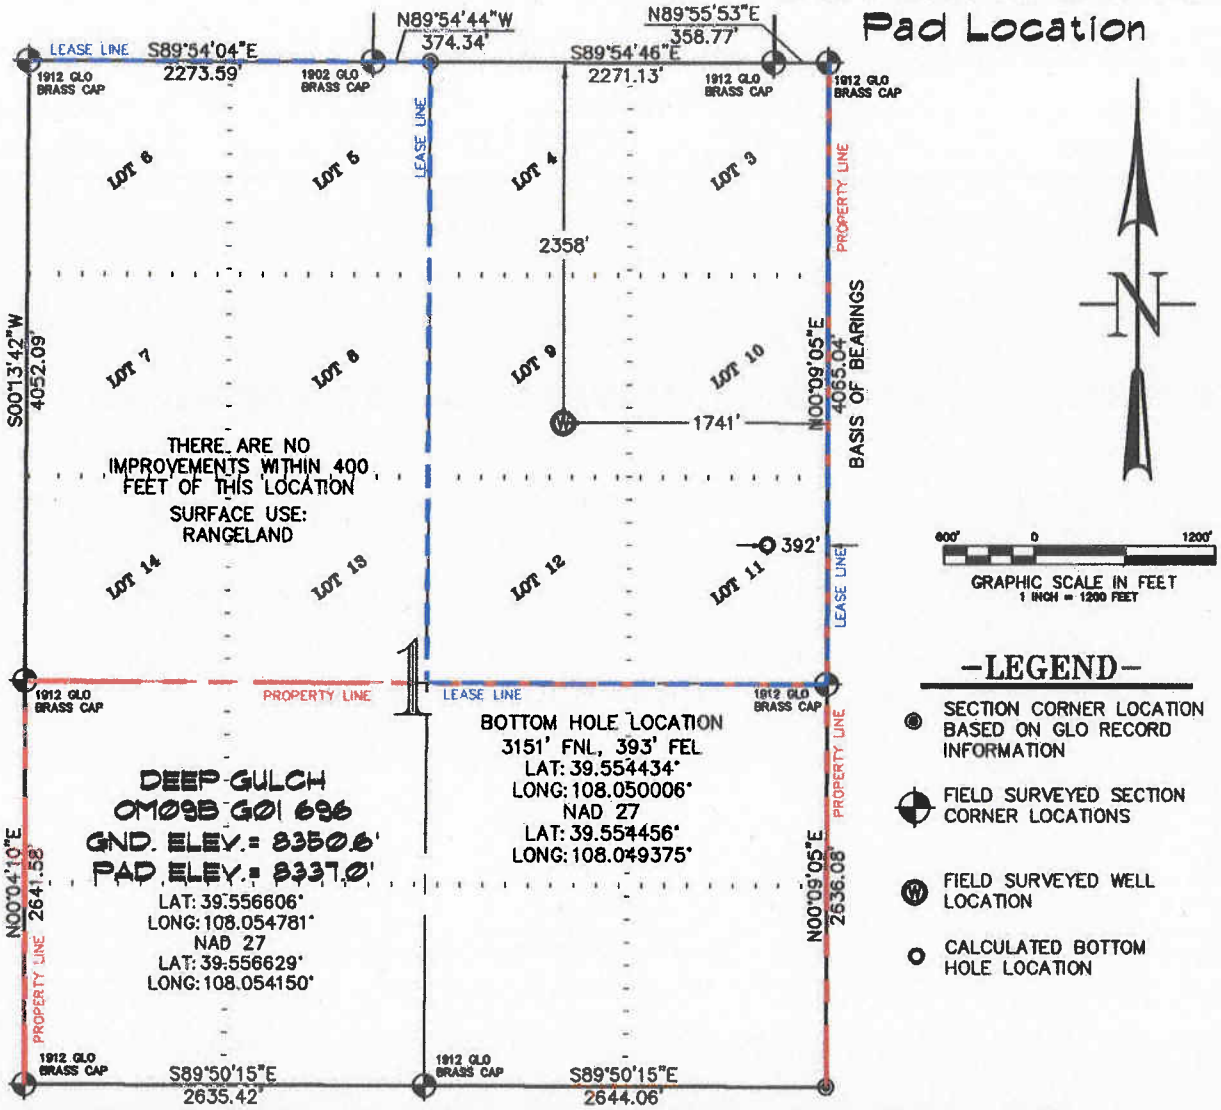

-LEGEND-

- SECTION CORNER LOCATION BASED ON GLO RECORD INFORMATION
- FIELD SURVEYED SECTION CORNER LOCATIONS
- FIELD SURVEYED WELL LOCATION
- CALCULATED BOTTOM HOLE LOCATION

THIS WELL LOCATION PLAT WAS PREPARED FOR BERRY PETROLEUM COMPANY TO LOCATE THE DEEP GULCH OM09B G01 696 WELL, 2358 FEET FROM THE NORTH LINE AND 1741 FEET FROM THE EAST LINE IN THE LOT 9 OF SECTION 1, T. 6 S., R. 96 W. OF THE 6TH P.M. GARFIELD COUNTY, COLORADO.

REFERENCE NOTES

1) T. 6 S., R. 96 W., 6TH P.M. GLO PLAT.
2) U.S.G.S. QUAD: FORKED GULCH, CO
3) ELEVATIONS BASED ON N.A.V.D. 1988
4) LATITUDES AND LONGITUDES ARE BASED ON NAD 83, COLORADO CENTRAL ZONE.
5) GPS OPERATOR IVAN MARTIN, OBSERVED A PDOP OF 2.6.
6) ALL GPS OBSERVATIONS ARE IN COMPLIANCE WITH COGCC RULE NO. 215.
7) SURFACE AND BOTTOM HOLE LOCATIONS ARE MEASURED 90° FROM SECTION LINES.

SURVEYOR'S CERTIFICATE

I, George R. Bauer: a Professional Land Surveyor in the State of Colorado do hereby certify that this Survey was made under my direct supervision, and that this Plat represents said Survey.

REGISTERED GEORGE R. BAUER 27925 PROFESSIONAL LAND SURVEYOR

COLORADO P.L.S. 27925

CONSTRUCTION SURVEYS SILT COLO.

CONSTRUCTION SURVEYS, INC.
0012 SUNRISE BLVD.
SILT, CO 81652
(970)876-5753

VIEW: 1F

SURVEYED: 06/30/10	SCALE: 1" = 1200'
DRAFTED: 08/05/10	DWG: Berry\OldMountainG01-696.dwg
CHECKED: 08/10/10	SHEET: 1 of 11

SEC. 1, T. 6 S., R. 96 W. OF THE 6TH P.M. Old Mountain G01-696 Pad Location

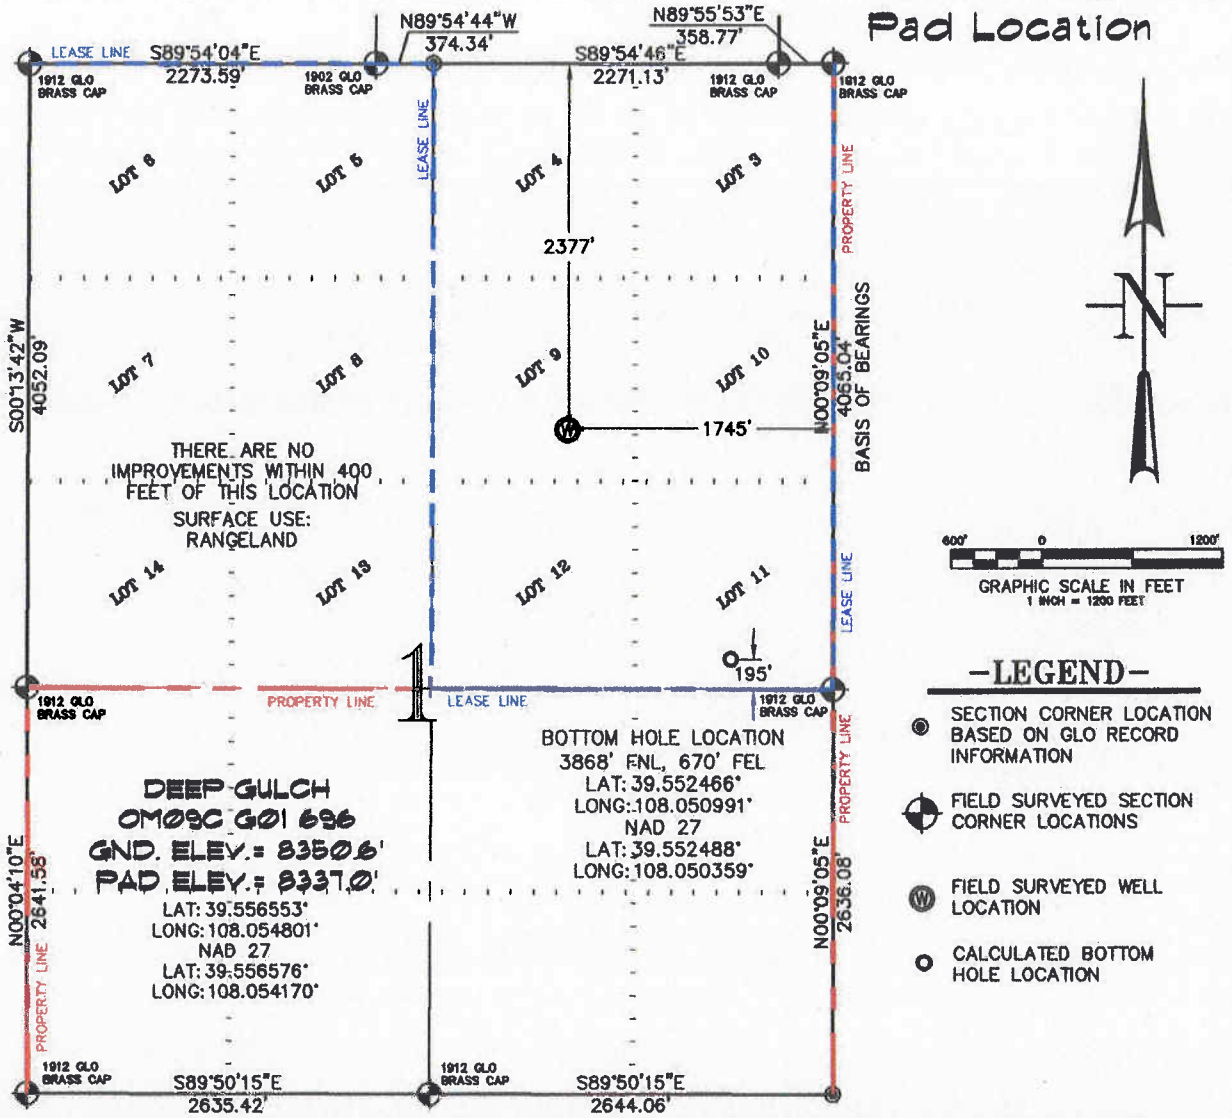

-LEGEND-

- SECTION CORNER LOCATION BASED ON GLO RECORD INFORMATION
- FIELD SURVEYED SECTION CORNER LOCATIONS
- FIELD SURVEYED WELL LOCATION
- CALCULATED BOTTOM HOLE LOCATION

THIS WELL LOCATION PLAT WAS PREPARED FOR BERRY PETROLEUM COMPANY TO LOCATE THE DEEP GULCH 0M09C G01 696 WELL, 2377 FEET FROM THE NORTH LINE AND 1745 FEET FROM THE EAST LINE IN THE LOT 9 OF SECTION 1, T. 6 S., R. 96 W. OF THE 6TH P.M. GARFIELD COUNTY, COLORADO.

REFERENCE NOTES

1) T. 6 S., R. 96 W., 6TH P.M. GLO PLAT.
2) U.S.G.S. QUAD: FORKED GULCH, CO
3) ELEVATIONS BASED ON N.A.V.D. 1988
4) LATITUDES AND LONGITUDES ARE BASED ON NAD 83, COLORADO CENTRAL ZONE.
5) GPS OPERATOR IVAN MARTIN, OBSERVED A PDOP OF 2.6.
6) ALL GPS OBSERVATIONS ARE IN COMPLIANCE WITH COGCC RULE NO. 215.
7) SURFACE AND BOTTOM HOLE LOCATIONS ARE MEASURED 90° FROM SECTION LINES.

SURVEYOR'S CERTIFICATE

I, George R. Bauer: a Professional Land Surveyor in the State of Colorado do hereby certify that this Survey was made under my direct supervision, and that this Plat represents said Survey.

GEORGE R. BAUER 27925 6/11/10 REGISTERED PROFESSIONAL LAND SURVEYOR

COLORADO P.L.S. 27925

CONSTRUCTION SURVEYS SILT COLO.

CONSTRUCTION SURVEYS, INC.
0012 SUNRISE BLVD.
SILT, CO 81652
(970)876-5753

VIEW: 1G

SURVEYED: 06/30/10	SCALE: 1" = 1200'
DRAFTED: 08/05/10	DWG: Berry\OldMountainG01-696.dwg
CHECKED: 08/10/10	SHEET: 1 of 11

SEC. 1, T. 6 S., R. 96 W. OF THE 6TH P.M.

Old Mountain G01-696 Pad Location

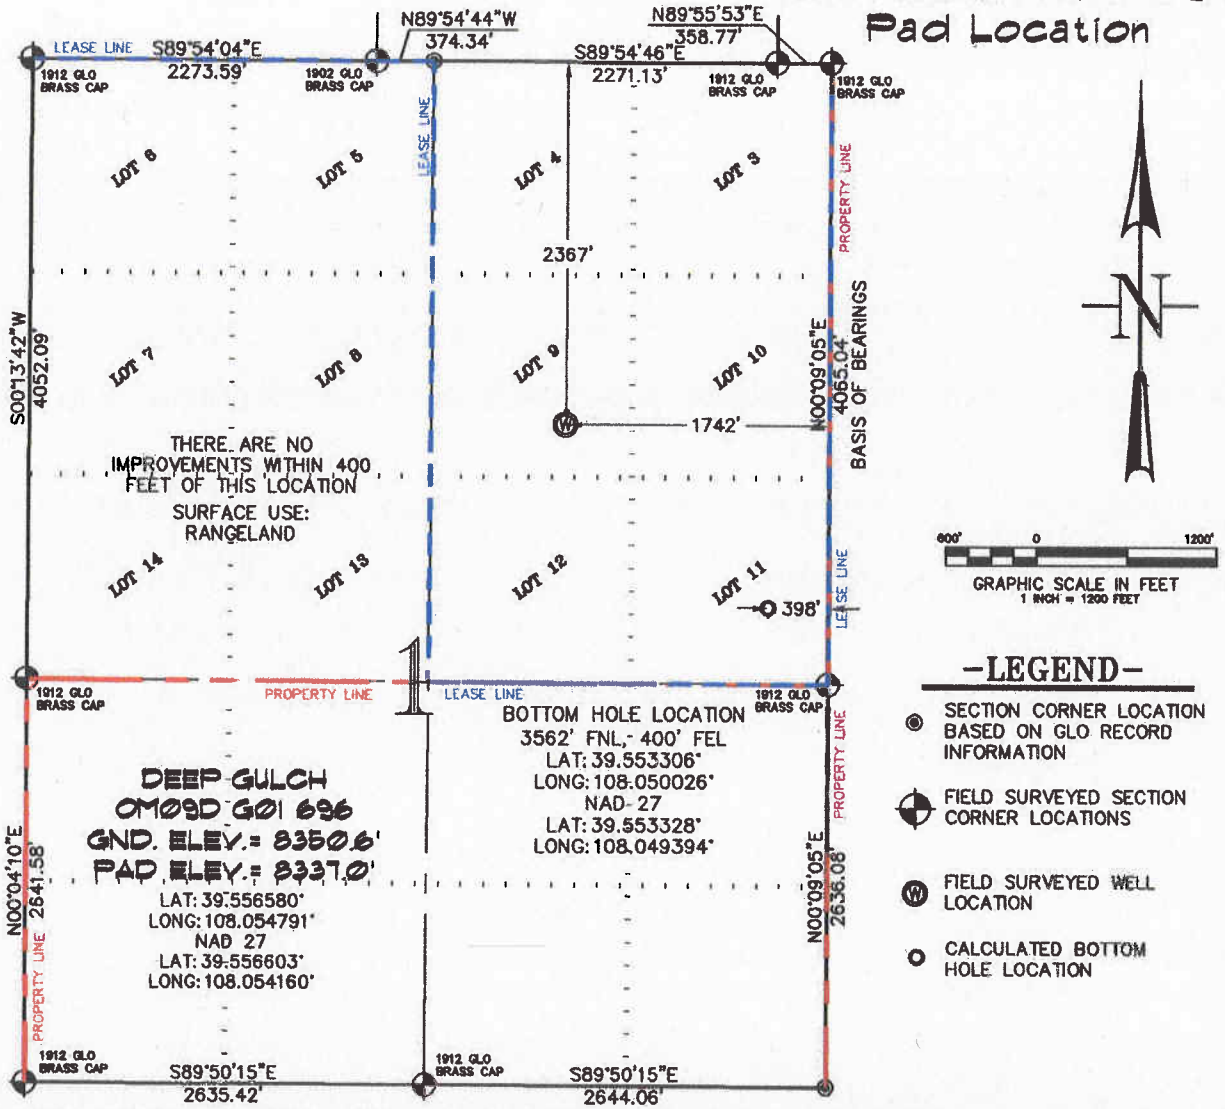

-LEGEND-

- SECTION CORNER LOCATION BASED ON GLO RECORD INFORMATION
- FIELD SURVEYED SECTION CORNER LOCATIONS
- FIELD SURVEYED WELL LOCATION
- CALCULATED BOTTOM HOLE LOCATION

THIS WELL LOCATION PLAT WAS PREPARED FOR BERRY PETROLEUM COMPANY TO LOCATE THE DEEP GULCH OM09D G01 696 WELL, 2367 FEET FROM THE NORTH LINE AND 1742 FEET FROM THE EAST LINE IN THE LOT 9 OF SECTION 1, T. 6 S., R. 96 W. OF THE 6TH P.M. GARFIELD COUNTY, COLORADO.

REFERENCE NOTES

1) T. 6 S., R. 96 W., 6TH P.M. GLO PLAT.
2) U.S.G.S. QUAD: FORKED GULCH, CO
3) ELEVATIONS BASED ON N.A.V.D. 1988
4) LATITUDES AND LONGITUDES ARE BASED ON NAD 83, COLORADO CENTRAL ZONE.
5) GPS OPERATOR IVAN MARTIN, OBSERVED A PDOP OF 2.6.
6) ALL GPS OBSERVATIONS ARE IN COMPLIANCE WITH COGCC RULE NO. 215.
7) SURFACE AND BOTTOM HOLE LOCATIONS ARE MEASURED 90° FROM SECTION LINES.

SURVEYOR'S CERTIFICATE

I, George R. Bauer: a Professional Land Surveyor in the State of Colorado do hereby certify that this Survey was made under my direct supervision, and that this Plat represents said Survey.

COLORADO P.L.S. 27925

CONSTRUCTION SURVEYS, INC.
0012 SUNRISE BLVD.
SILT, CO 81652
(970)876-5753

VIEW: 1H

SURVEYED: 06/30/10	SCALE: 1" = 1200'
DRAFTED: 08/05/10	DWG: Berry\OldMountainG01-696.dwg
CHECKED: 08/10/10	SHEET: 1 of 11

SEC. 1, T. 6 S., R. 96 W. OF THE 6TH P.M.

Old Mountain G01-696 Pad Location

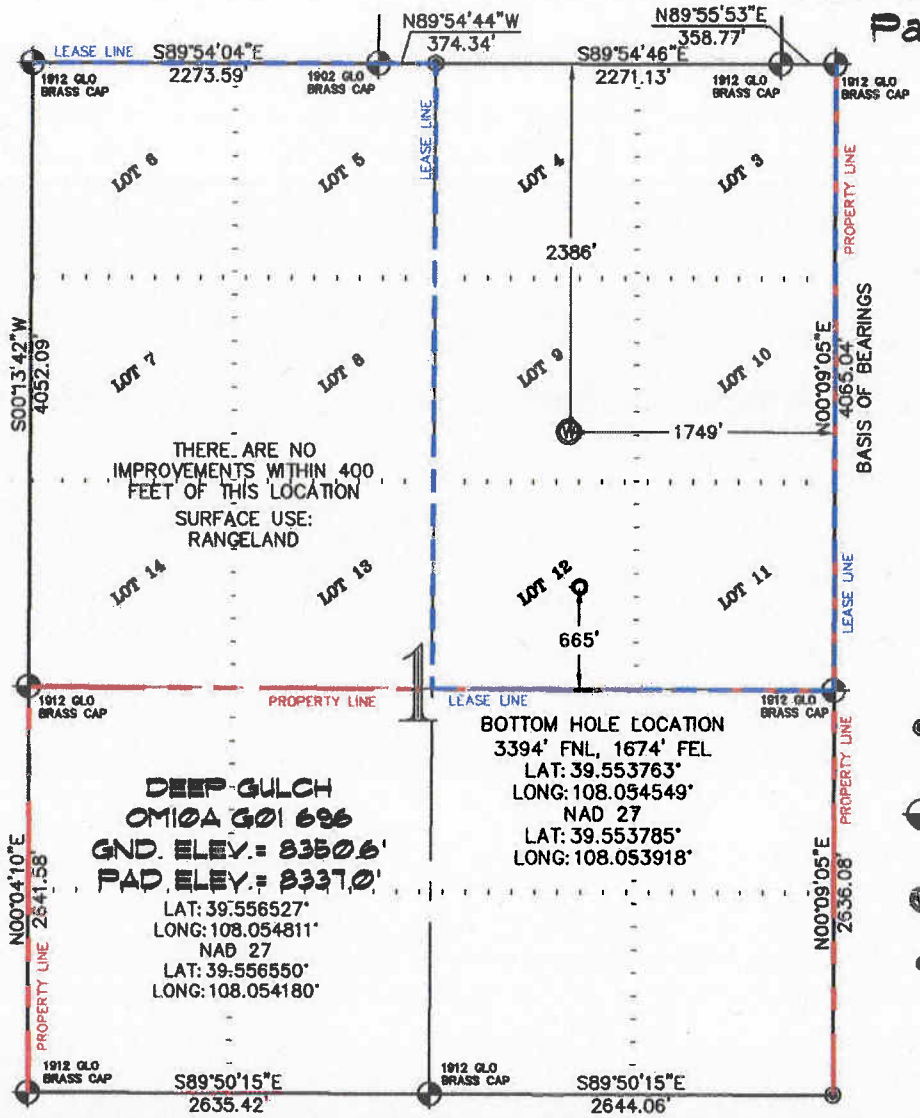

-LEGEND-

- SECTION CORNER LOCATION BASED ON GLO RECORD INFORMATION
- FIELD SURVEYED SECTION CORNER LOCATIONS
- FIELD SURVEYED WELL LOCATION
- CALCULATED BOTTOM HOLE LOCATION

THIS WELL LOCATION PLAT WAS PREPARED FOR BERRY PETROLEUM COMPANY TO LOCATE THE DEEP GULCH OM10A G01 696 WELL, 2386 FEET FROM THE NORTH LINE AND 1749 FEET FROM THE EAST LINE IN THE LOT 9 OF SECTION 1, T. 6 S., R. 96 W. OF THE 6TH P.M. GARFIELD COUNTY, COLORADO.

REFERENCE NOTES

1) T. 6 S., R. 96 W., 6TH P.M. GLO PLAT.
2) U.S.G.S. QUAD: FORKED GULCH, CO
3) ELEVATIONS BASED ON N.A.V.D. 1988
4) LATITUDES AND LONGITUDES ARE BASED ON NAD 83, COLORADO CENTRAL ZONE.
5) GPS OPERATOR IVAN MARTIN, OBSERVED A PDOP OF 2.6.
6) ALL GPS OBSERVATIONS ARE IN COMPLIANCE WITH COGCC RULE NO. 215.
7) SURFACE AND BOTTOM HOLE LOCATIONS ARE MEASURED 90° FROM SECTION LINES.

SURVEYOR'S CERTIFICATE

I, George R. Bauer: a Professional Land Surveyor in the State of Colorado do hereby certify that this Survey was made under my direct supervision, and that this Plat represents said Survey.

COLORADO REGISTERED GEORGE R. BAUER 27925 PROFESSIONAL LAND SURVEYOR 8/11/10

COLORADO P.L.S. 27925

CONSTRUCTION SILT COLO. SURVEYS

CONSTRUCTION SURVEYS, INC.
0012 SUNRISE BLVD.
SILT, CO 81652
(970)876-5753

VIEW: 11

SURVEYED: 06/30/10	SCALE: 1" = 1200'
DRAFTED: 08/05/10	DWG: Berry\OldMountainG01-696.dwg
CHECKED: 08/10/10	SHEET: 1 of 11

SEC. 1, T. 6 S., R. 96 W. OF THE 6TH P.M.

Old Mountain G01-696 Pad Location

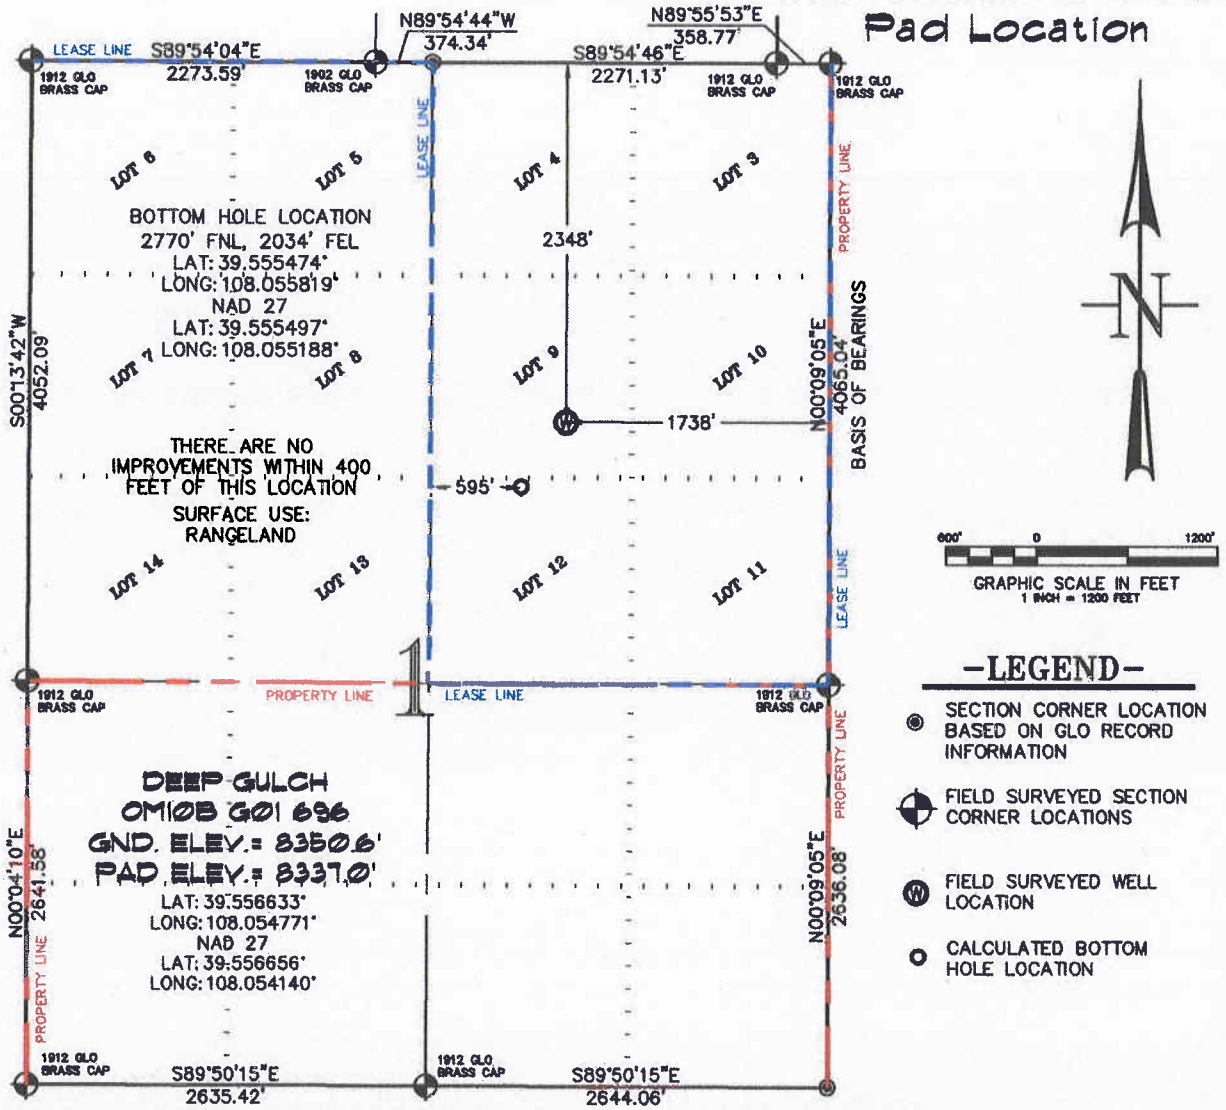

-LEGEND-

- SECTION CORNER LOCATION BASED ON GLO RECORD INFORMATION
- FIELD SURVEYED SECTION CORNER LOCATIONS
- FIELD SURVEYED WELL LOCATION
- CALCULATED BOTTOM HOLE LOCATION

THIS WELL LOCATION PLAT WAS PREPARED FOR BERRY PETROLEUM COMPANY TO LOCATE THE DEEP GULCH 0M10B G01 696 WELL, 2348 FEET FROM THE NORTH LINE AND 1738 FEET FROM THE EAST LINE IN THE LOT 9 OF SECTION 1, T. 6 S., R. 96 W. OF THE 6TH P.M. GARFIELD COUNTY, COLORADO.

REFERENCE NOTES

1) T. 6 S., R. 96 W., 6TH P.M. GLO PLAT.
2) U.S.G.S. QUAD: FORKED GULCH, CO
3) ELEVATIONS BASED ON N.A.V.D. 1988
4) LATITUDES AND LONGITUDES ARE BASED ON NAD 83, COLORADO CENTRAL ZONE.
5) GPS OPERATOR IVAN MARTIN, OBSERVED A PDOP OF 2.6.
6) ALL GPS OBSERVATIONS ARE IN COMPLIANCE WITH COGCC RULE NO. 215.
7) SURFACE AND BOTTOM HOLE LOCATIONS ARE MEASURED 90° FROM SECTION LINES.

SURVEYOR'S CERTIFICATE

I, George R. Bauer: a Professional Land Surveyor in the State of Colorado do hereby certify that this Survey was made under my direct supervision, and that this Plat represents said Survey.

COLORADO REGISTERED GEORGE R. BAUER 27925 PROFESSIONAL LAND SURVEYOR 8/4/10

COLORADO P.L.S. 27925

CONSTRUCTION SURVEYS SILT COLO.

CONSTRUCTION SURVEYS, INC.
0012 SUNRISE BLVD.
SILT, CO 81652
(970)876-5753

VIEW: 1J

SURVEYED: 06/30/10	SCALE: 1" = 1200'
DRAFTED: 08/05/10	DWG: Berry\OldMountainG01-696.dwg
CHECKED: 08/10/10	SHEET: 1 of 11

SEC. 1, T. 6 S., R. 96 W. OF THE 6TH P.M. Old Mountain G01-696 Pad Location

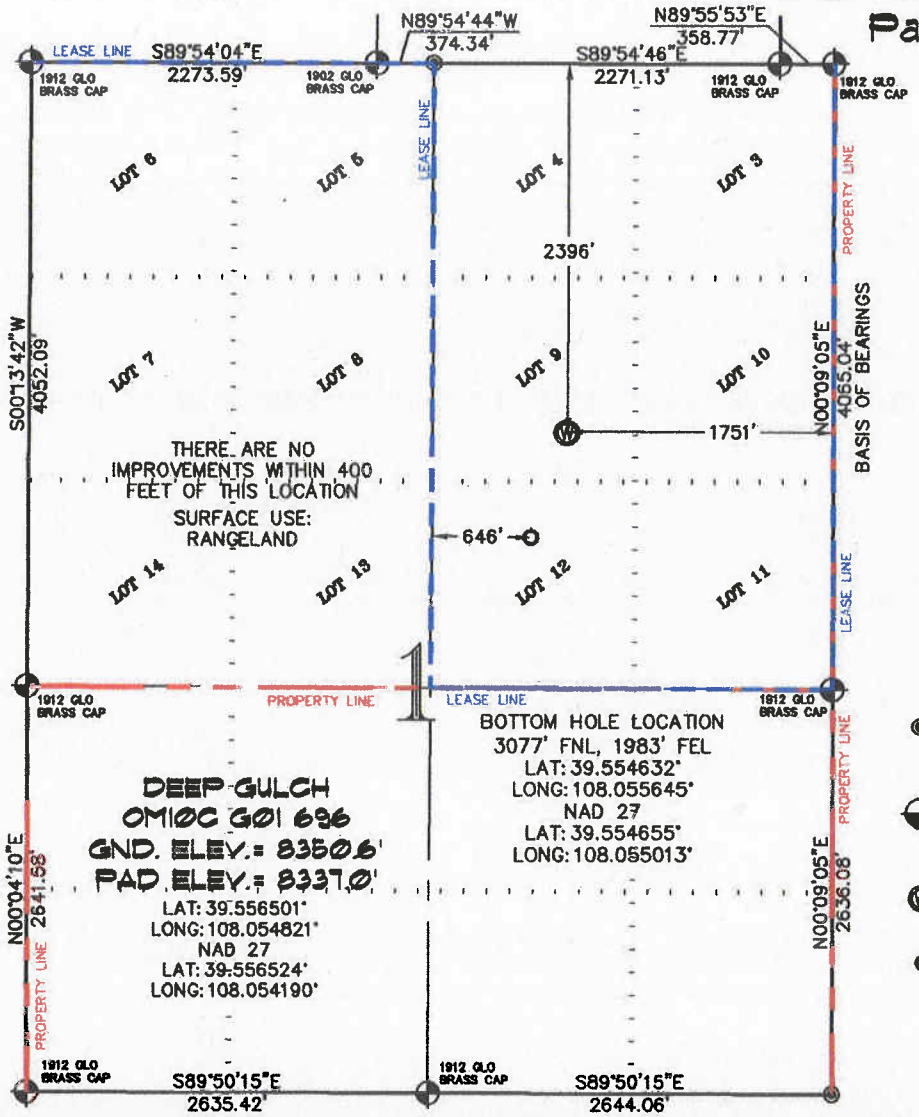

600' 0 1200'

GRAPHIC SCALE IN FEET
1 INCH = 1200 FEET

-LEGEND-

- SECTION CORNER LOCATION BASED ON GLO RECORD INFORMATION
- FIELD SURVEYED SECTION CORNER LOCATIONS
- FIELD SURVEYED WELL LOCATION
- CALCULATED BOTTOM HOLE LOCATION

THIS WELL LOCATION PLAT WAS PREPARED FOR BERRY PETROLEUM COMPANY TO LOCATE THE DEEP GULCH OM10C G01 696 WELL, 2396 FEET FROM THE NORTH LINE AND 1751 FEET FROM THE EAST LINE IN THE LOT 9 OF SECTION 1, T. 6 S., R. 96 W. OF THE 6TH P.M. GARFIELD COUNTY, COLORADO.

REFERENCE NOTES

1) T. 6 S., R. 96 W., 6TH P.M. GLO PLAT.
2) U.S.G.S. QUAD: FORKED GULCH, CO
3) ELEVATIONS BASED ON N.A.V.D. 1988
4) LATITUDES AND LONGITUDES ARE BASED ON NAD 83, COLORADO CENTRAL ZONE.
5) GPS OPERATOR IVAN MARTIN, OBSERVED A PDOP OF 2.6.
6) ALL GPS OBSERVATIONS ARE IN COMPLIANCE WITH COGCC RULE NO. 215.
7) SURFACE AND BOTTOM HOLE LOCATIONS ARE MEASURED 90° FROM SECTION LINES.

SURVEYOR'S CERTIFICATE

I, George R. Bauer: a Professional Land Surveyor in the State of Colorado do hereby certify that this Survey was made under my direct supervision, and that this Plat represents said Survey.

COLORADO REGISTERED GEORGE R. BAUER 27925 PROFESSIONAL LAND SURVEYOR 8/11/10

COLORADO P.L.S. 27925

CONSTRUCTION SURVEYS SILT COLO.

CONSTRUCTION SURVEYS, INC.
0012 SUNRISE BLVD.
SILT, CO 81652
(970)876-5753

VIEW: 1K

SURVEYED: 06/30/10	SCALE: 1" = 1200'
DRAFTED: 08/05/10	DWG: Berry\OldMountainG01-696.dwg
CHECKED: 08/10/10	SHEET: 1 of 11

SEC. 1, T. 6 S., R. 96 W. OF THE 6TH P.M.

Old Mountain G01-696 Pad Location

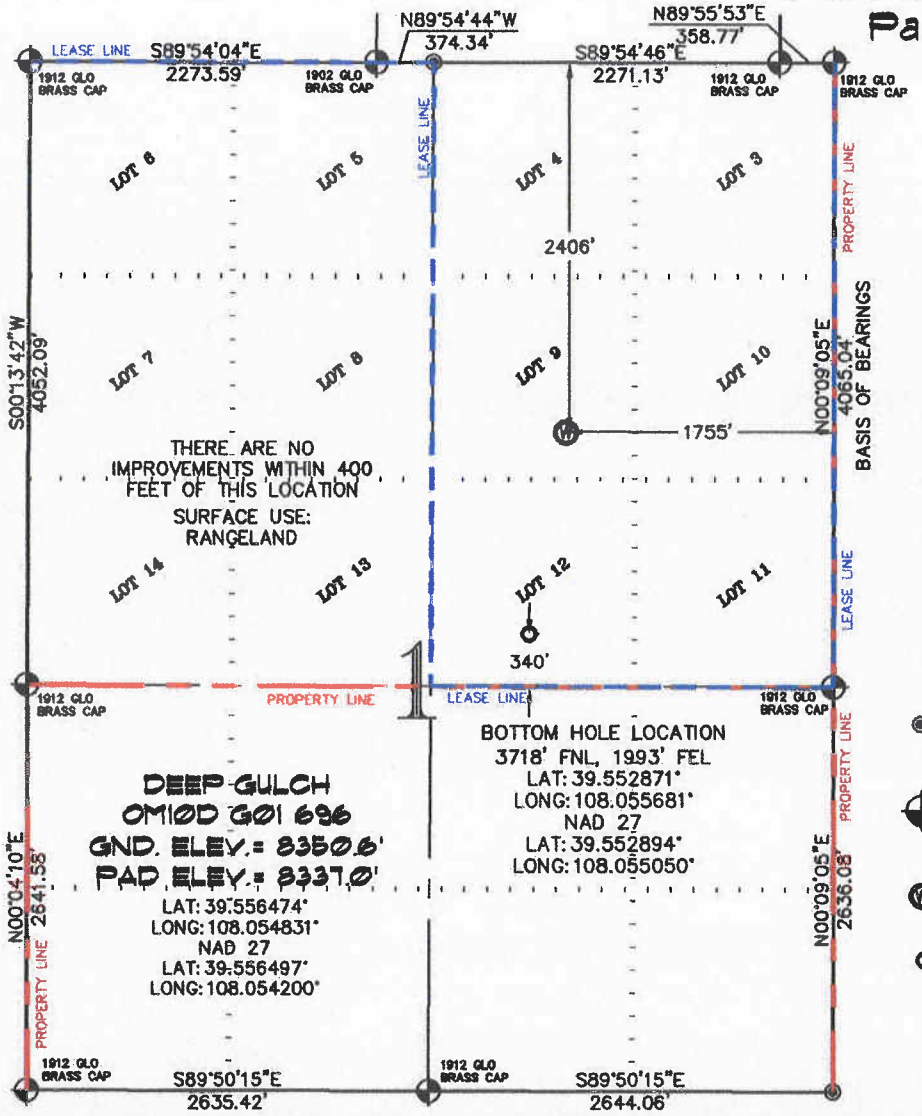

-LEGEND-

- SECTION CORNER LOCATION BASED ON GLO RECORD INFORMATION
- FIELD SURVEYED SECTION CORNER LOCATIONS
- FIELD SURVEYED WELL LOCATION
- CALCULATED BOTTOM HOLE LOCATION

THIS WELL LOCATION PLAT WAS PREPARED FOR BERRY PETROLEUM COMPANY TO LOCATE THE DEEP GULCH OM10D G01 696 WELL, 2406 FEET FROM THE NORTH LINE AND 1755 FEET FROM THE EAST LINE IN THE LOT 9 OF SECTION 1, T. 6 S., R. 96 W. OF THE 6TH P.M. GARFIELD COUNTY, COLORADO.

REFERENCE NOTES

1) T. 6 S., R. 96 W., 6TH P.M. GLO PLAT.
2) U.S.G.S. QUAD: FORKED GULCH, CO
3) ELEVATIONS BASED ON N.A.V.D. 1988
4) LATITUDES AND LONGITUDES ARE BASED ON NAD 83, COLORADO CENTRAL ZONE.
5) GPS OPERATOR IVAN MARTIN, OBSERVED A PDOP OF 2.6.
6) ALL GPS OBSERVATIONS ARE IN COMPLIANCE WITH COGCC RULE NO. 215.
7) SURFACE AND BOTTOM HOLE LOCATIONS ARE MEASURED 90° FROM SECTION LINES.

SURVEYOR'S CERTIFICATE

I, George R. Bauer: a Professional Land Surveyor in the State of Colorado do hereby certify that this Survey was made under my direct supervision, and that this Plat represents said Survey.

COLORADO P.L.S. 27925

CONSTRUCTION SURVEYS, INC.
0012 SUNRISE BLVD.
SILT, CO 81652
(970)876-5753

VIEW: 1L

SURVEYED: 06/30/10	SCALE: 1" = 1200'
DRAFTED: 08/05/10	DWG: Berry\OldMountainG01-696.dwg
CHECKED: 08/10/10	SHEET: 1 of 11