SAVAGE PA 13-4

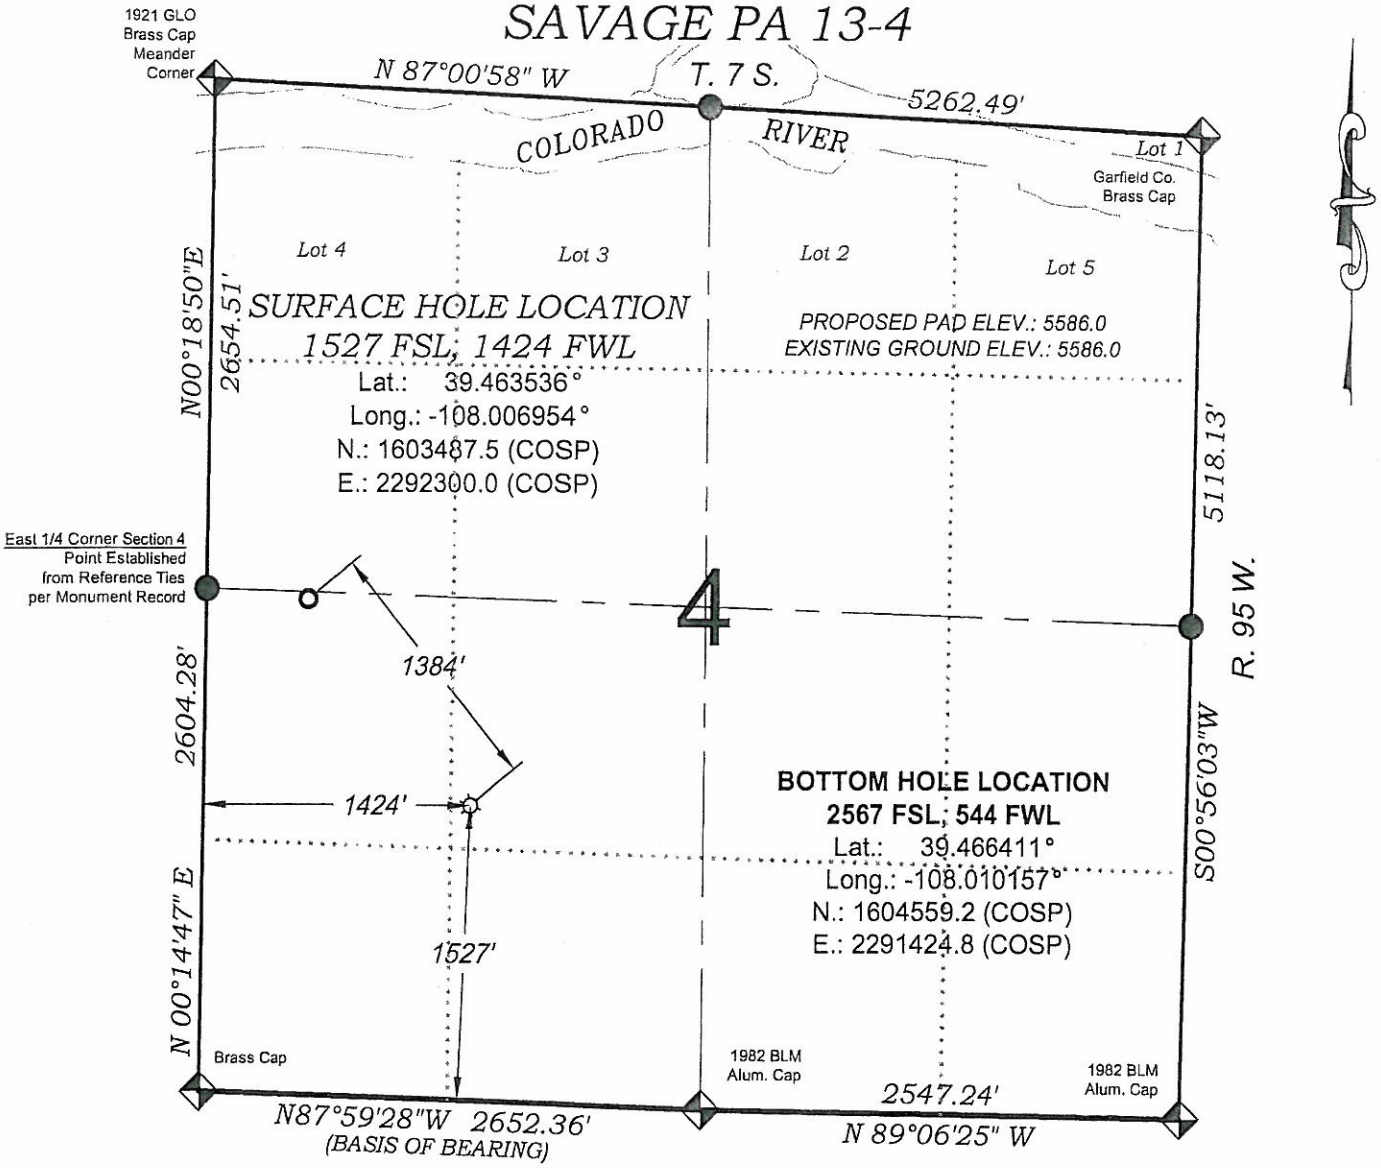

SEE CONSTRUCTION LAYOUT PLAT FOR VISIBLE IMPROVEMENTS WITHIN 400' OF THIS LOCATION

500' 0 1000'
GRAPHIC SCALE IN FEET
1 INCH = 1000 FEET

- LEGEND -

FIELD LOCATED SECTION MONUMENTS AS DESCRIBED

FIELD SURVEYED WELL LOCATION

CALCULATED BOTTOM HOLE LOCATION

CALCULATED SECTION CORNER LOCATION

SURVEYORS STATEMENT

I, MICHAEL J. LANGHORNE, A REGISTERED LAND SURVEYOR IN THE STATE OF COLORADO DO HEREBY CERTIFY THAT THE SURVEY SHOWN HEREON WAS PREPARED UNDER MY DIRECT SUPERVISION AND HAS BEEN STAKED ON THE GROUND AS SHOWN ON THE PLAT AND CHECKING THAT THIS MAP IS A TRUE REPRESENTATION THEREOF.

Michael Langhorne

MICHAEL J. LANGHORNE, COLORADO REGISTRATION NO. 36572
FOR AND ON BEHALF OF
BOOKCLIFF SURVEY SERVICES, INC.

NOTES

1) *ELEVATIONS BASED ON N.A.V.D. 1988 PUBLISHED COORDINATES.*
2) *LATITUDES AND LONGITUDES ARE BASE ON NAD 83, PUBLISHED COORDINATES*
3) *STATE PLANE COORDINATES ARE BASED ON COLORADO CENTRAL ZONE, U.S. SURVEY FEET.*
4) *ELEVATION MASK SET TO 15°*
5) *GPS OPERATOR J. KIRKPATRICK, OBSERVED A PDOP 1.49 ON SURVEY POINT NUMBER 12432.*
6) *SURFACE AND BOTTOM HOLE LOCATIONS ARE MEASURED 90° FROM SECTION LINES.*

REFERENCES

1) *EXTENSION SURVEY T. 7 S., R. 95 W., 6 th P.M (GLO PLAT)*
2) *U.S.G.S. QUAD: RULISON, CO*

136 East Third Street
Rifle, Colorado 81650
Ph. (970) 625-1390
Fax (970) 625-2773
BOOKCLIFF Survey Services, Inc.

SURVEY DATE:	6/11/08
MAP DATE:	5/21/10
SCALE:	1" = 1000'
PLAT:	1 of 9
PROJECT:	Williams Vlu

WELL LOCATION PLAT Prepared for:
Williams. Williams Production, RMT

NE1/4 SW1/4, SECTION 4
T. 7 S., R. 95 W. of the 6th. P.M.
GARFIELD COUNTY, COLORADO