Company	GREAT WESTERN OIL & GAS LLC.
Well	GREAT WESTERN 26-44
Field	WATTENBERG
County	WELD
State	CO

J-W WIRELINE COMPANY

GAMMA RAY CCL
CEMENT BOND VDL

Company GREAT WESTERN OIL & GAS LLC.
Well GREAT WESTERN 26-44
Field WATTENBERG
County WELD State CO

Location: API #:
SHL: 681' FSL & 1621' FEL
BHL: 644' FSL & 612' FEL SE/SE
SEC 6N TWP 6N RGE 67W

Other Services

Permanent Datum	GL	Elevation	4745
Log Measured From	KB		
Drilling Measured From	KB		

Elevation
K.B. 4761
D.F. 4760
G.L. 4745

Date	OCT-23-2008
Run Number	ONE
Depth Driller	7434
Depth Logger	7359
Bottom Logged Interval	7356
Top Log Interval	2250
Open Hole Size	------------
Type Fluid	WATER
Density / Viscosity	------------
Max. Recorded Temp.	220 F
Estimated Cement Top	2400
Time Well Ready	------------
Time Logger on Bottom	------------
Equipment Number	581
Location	STERLING CO
Recorded By	MIKE MEISNER
Witnessed By	Mr. JAY PAPE

Borehole Record			Tubing Record			
Run Number	Bit	From	To	Size	Weight	From	To

Casing Record	Size	Wgt/Ft	Top	Bottom
Surface String				
Prot. String				
Production String	4 1/2			
Liner				

<<< Fold Here >>>

All interpretations are opinions based on inferences from electrical or other measurements and we cannot and do not guarantee the accuracy or correctness of any interpretation, and we shall not, except in the case of gross or willful negligence on our part, be liable or responsible for any loss, costs, damages, or expenses incurred or sustained by anyone resulting from any interpretation made by any of our officers, agents or employees. These interpretations are also subject to our general terms and conditions set out in our current Price Schedule.

Comments

CORRECTED DOWN 9' TO PSI OPENHOLE DATED OCT-8-2008
FAR EAST WELL ON PAD

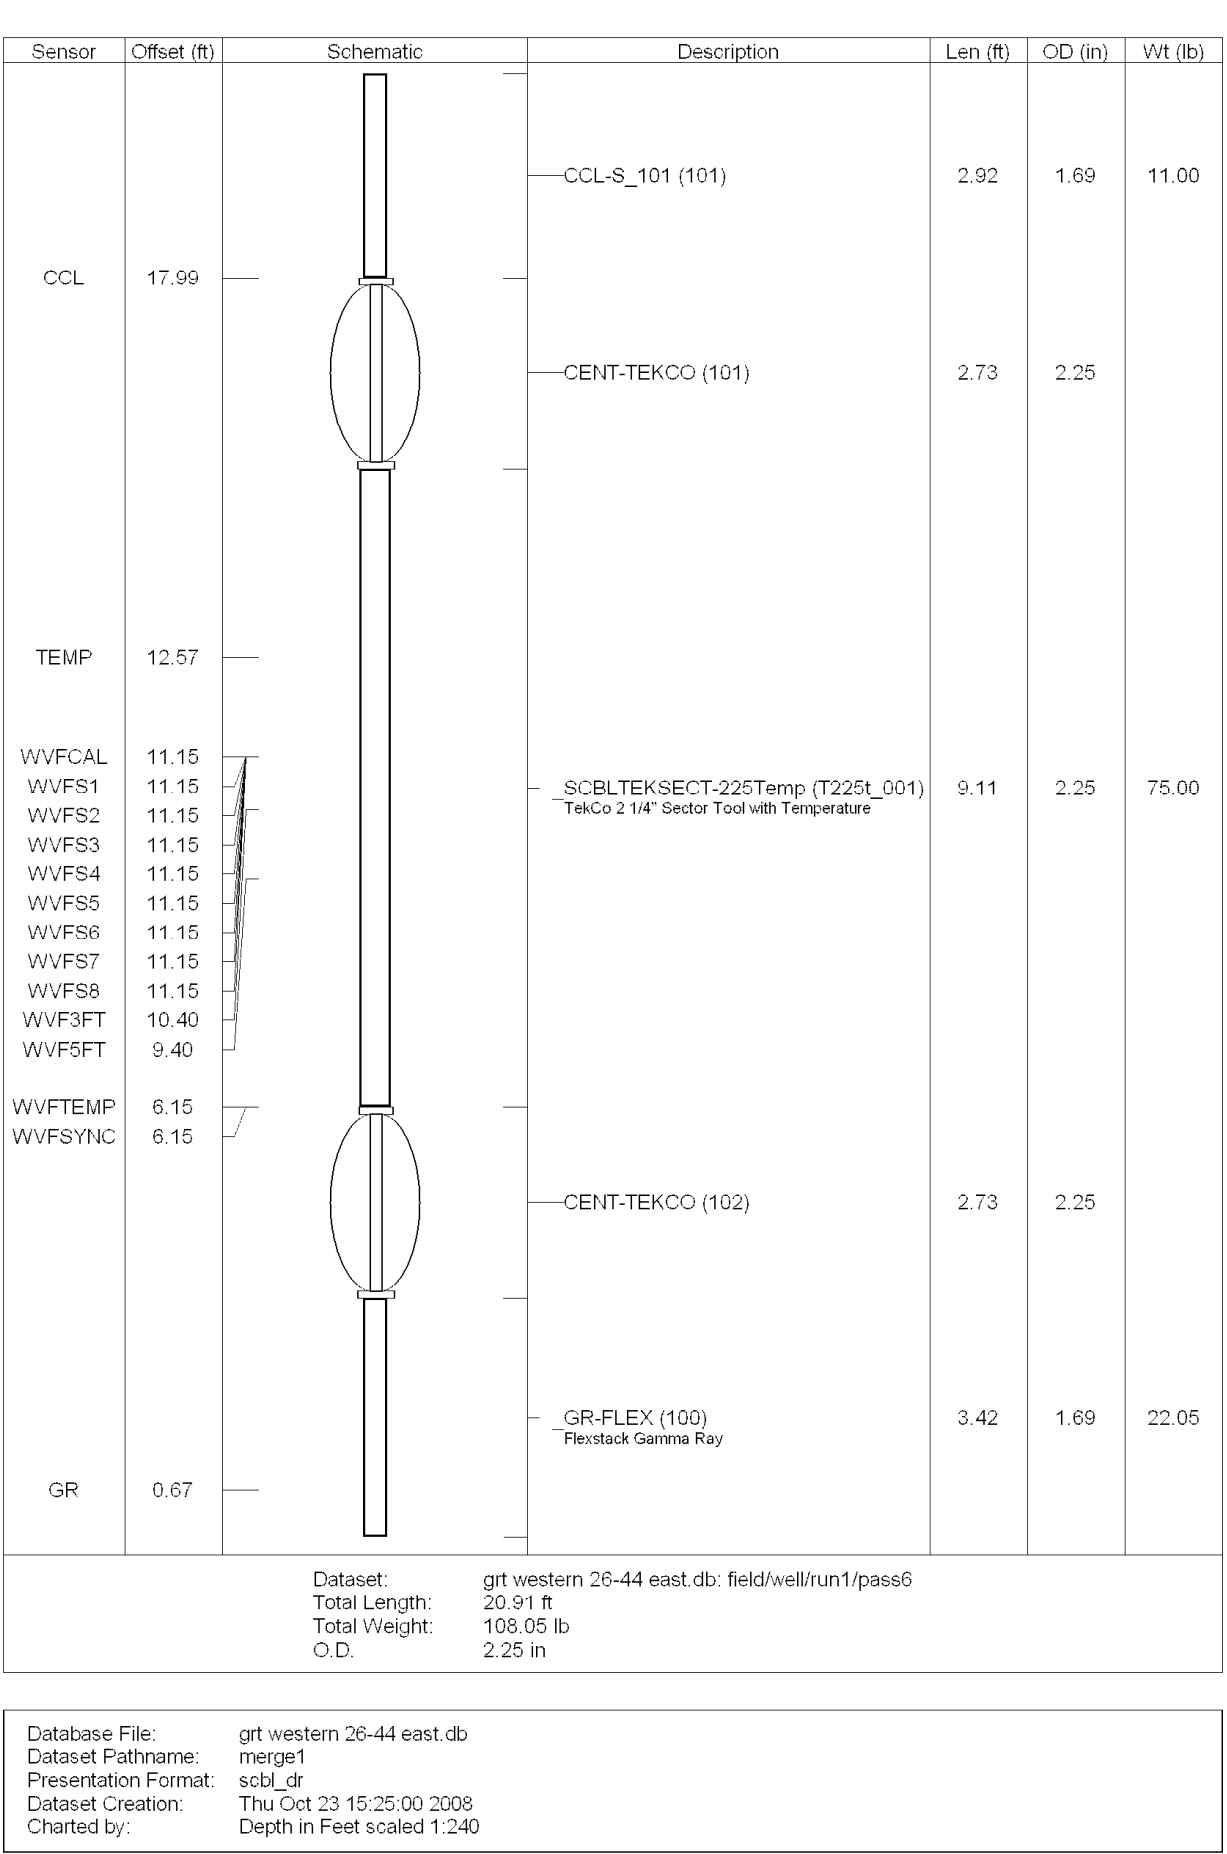

Sensor	Offset (ft)	Description	Len (ft)	OD (in)	Wt (lb)
		CCL-S_101 (101)	2.92	1.69	11.00
CCL	17.99				
		CENT-TEKCO (101)	2.73	2.25	
TEMP	12.57				
WVFCAL	11.15				
WVFS1	11.15	SCBLTEKSECT-225Temp (T225t_001) TekCo 2 1/4" Sector Tool with Temperature	9.11	2.25	75.00
WVFS2	11.15				
WVFS3	11.15				
WVFS4	11.15				
WVFS5	11.15				
WVFS6	11.15				
WVFS7	11.15				
WVFS8	11.15				
WVF3FT	10.40				
WVF5FT	9.40				
WVFTEMP	6.15				
WVFSYNC	6.15				
		CENT-TEKCO (102)	2.73	2.25	
		GR-FLEX (100) Flexstack Gamma Ray	3.42	1.69	22.05
GR	0.67				

Dataset: grt western 26-44 east.db: field/well/run1/pass6
Total Length: 20.91 ft
Total Weight: 108.05 lb
O.D. 2.25 in

Database File: grt western 26-44 east.db
Dataset Pathname: merge1
Presentation Format: scbl_dr
Dataset Creation: Thu Oct 23 15:25:00 2008
Charted by: Depth in Feet scaled 1:240

Database File: grt western 26-44 east.db
Dataset Pathname: pass5
Presentation Format: scbl_dr
Dataset Creation: Thu Oct 23 14:21:45 2008 by Log Std Casedhole 07122
Charted by: Depth in Feet scaled 1:240

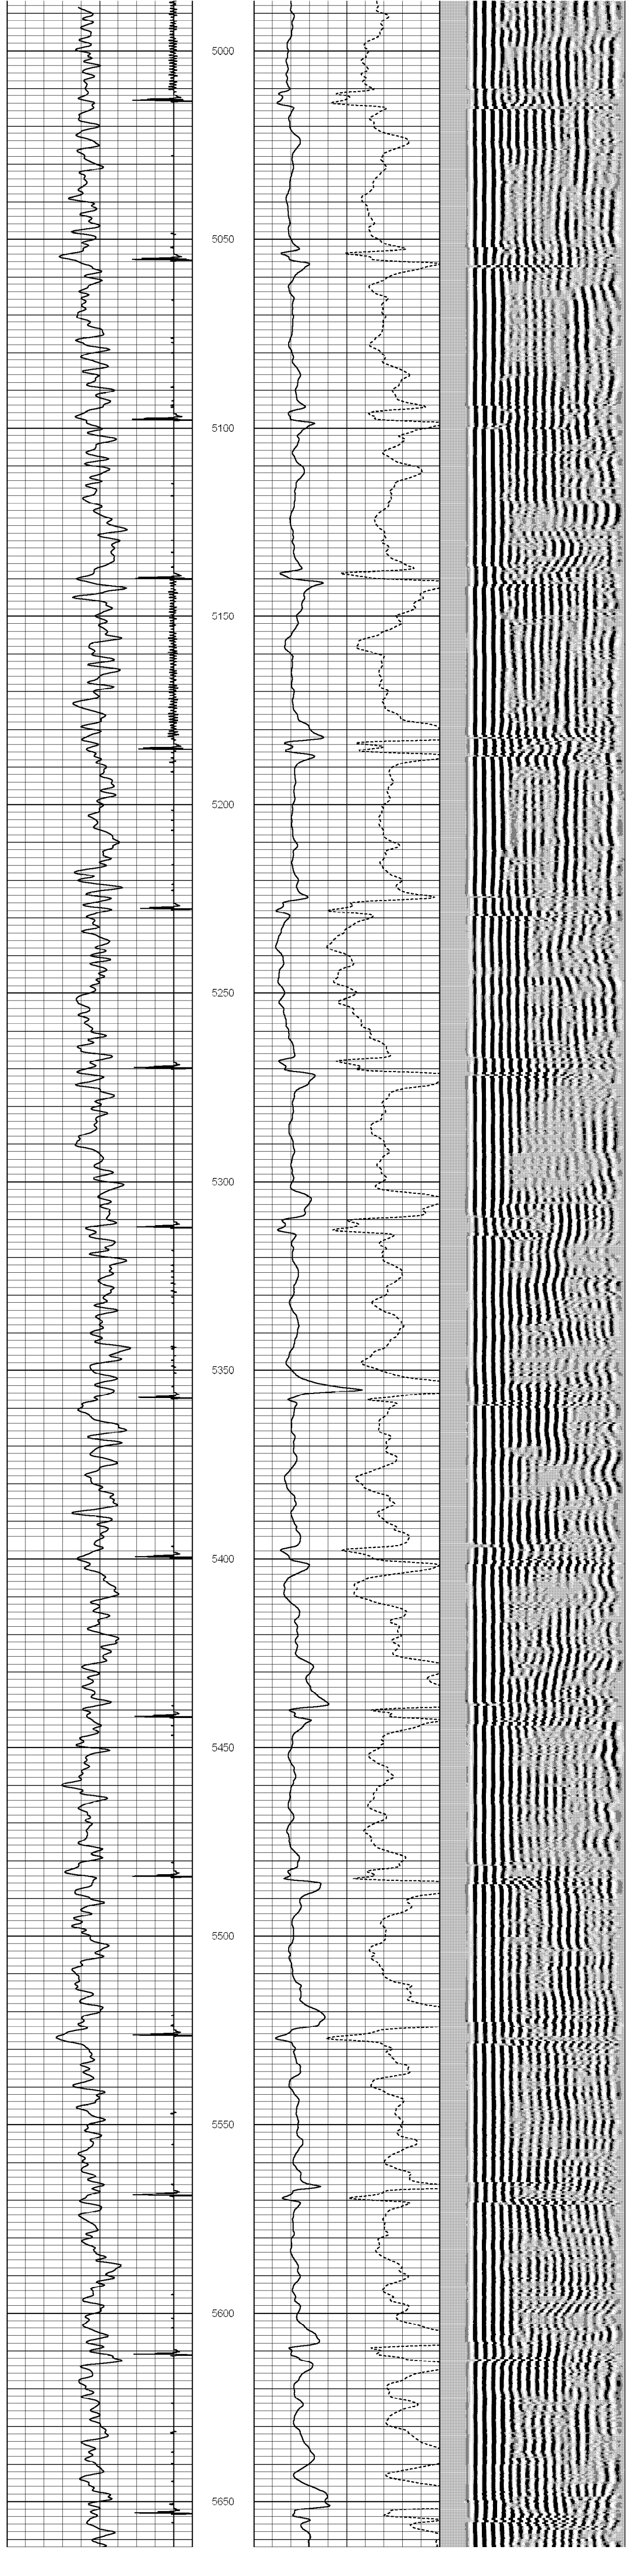

5700
5750
5800
5850
5900
5950
6000
6050
6100
6150
6200
6250
6300
6350
6400
6450
6500
6550
6600
6650
6700
6750
6800
FLAG
6850
6900
6950
7000
7050
FLAG
7100
7150
7200
7250
7300
7350
9 Collar Locator -1
0 Gamma Ray (GAPI) 220
0 Amplitude (mV) 100
200 VDL 1200