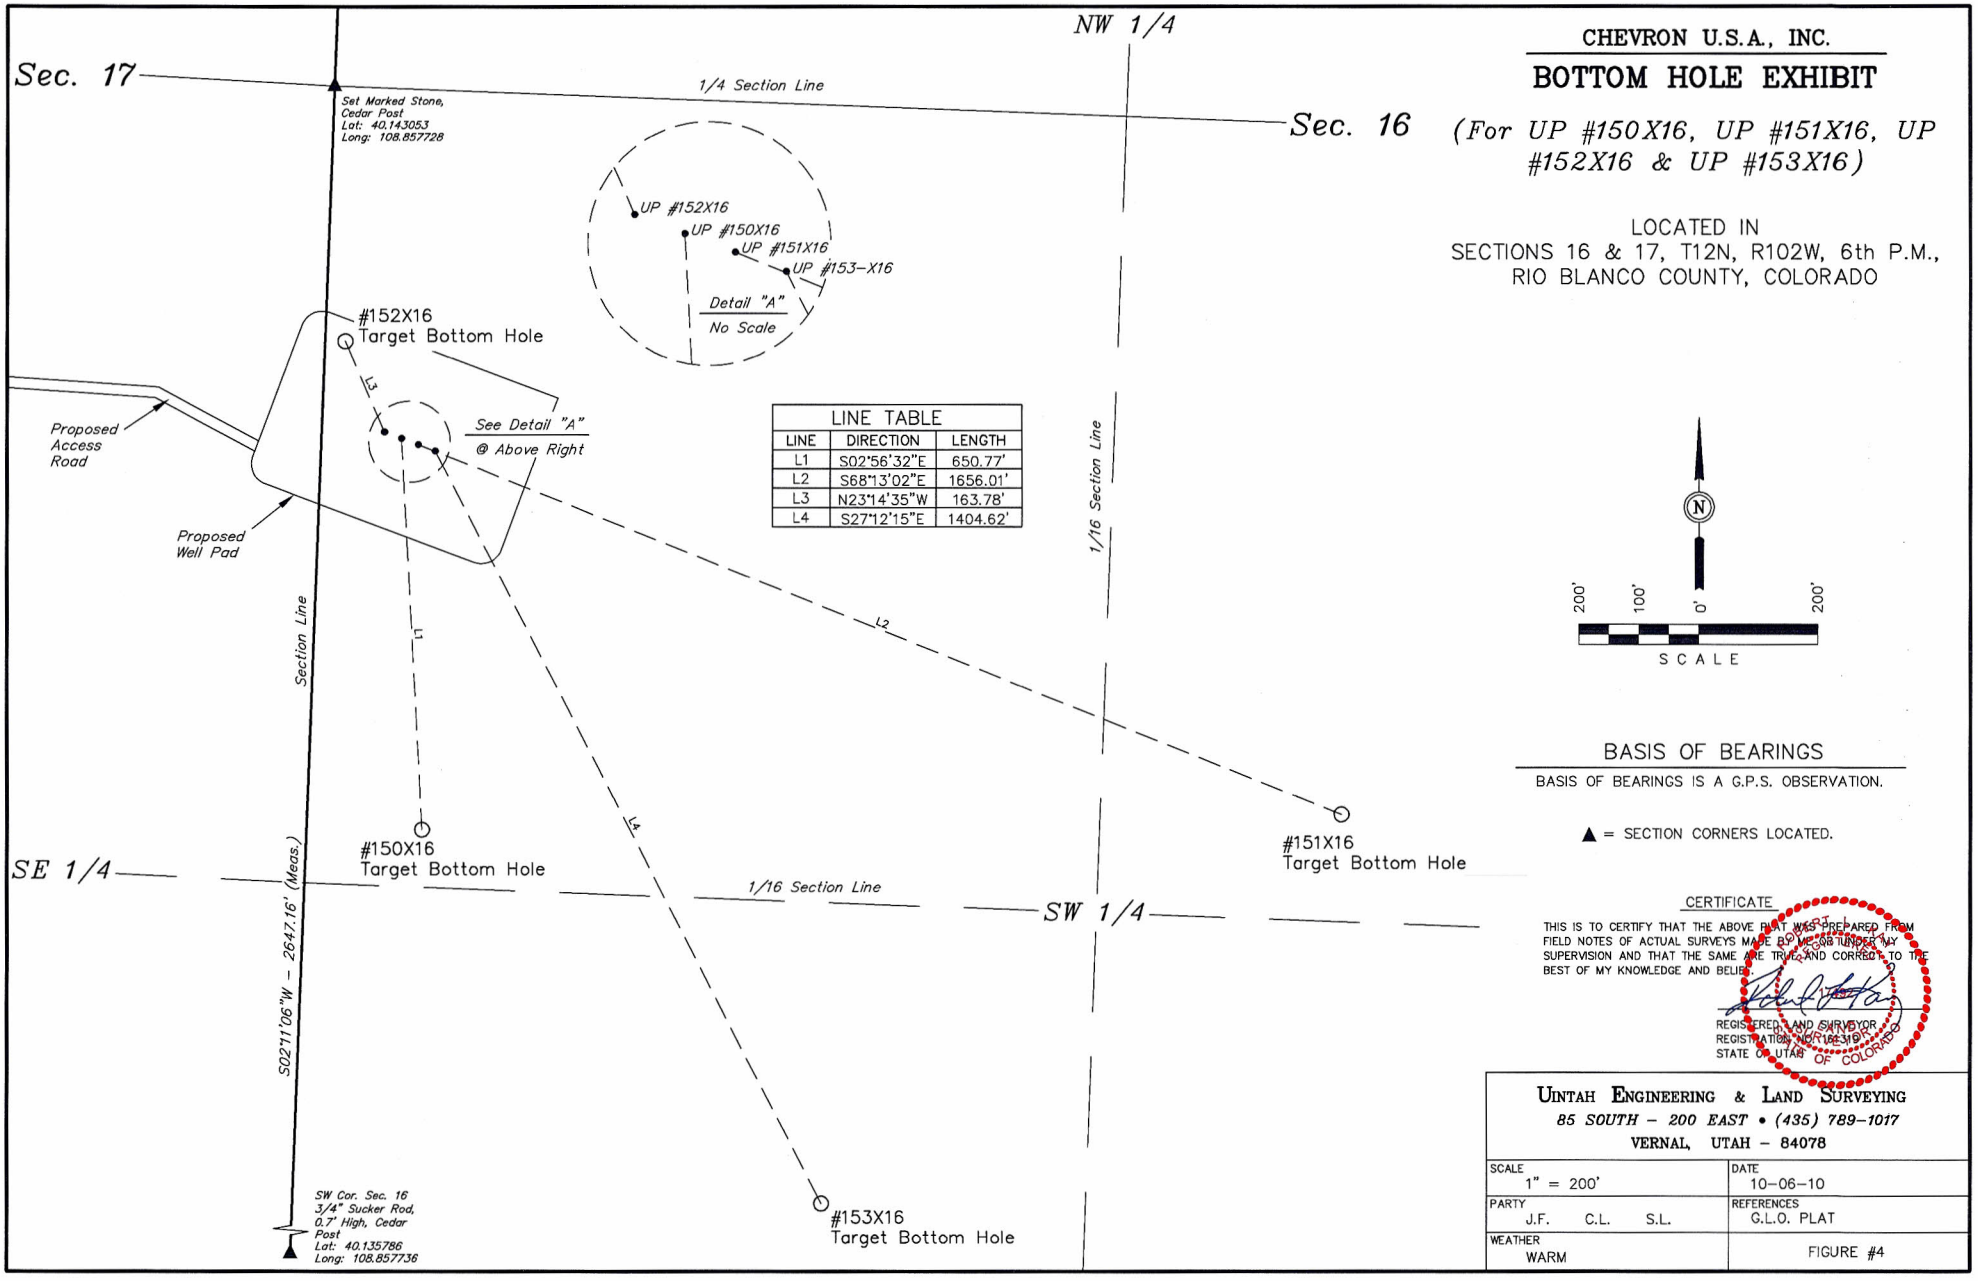

LINE TABLE		
LINE	DIRECTION	LENGTH
L1	S02°56'32"E	650.77'
L2	S68°13'02"E	1656.01'
L3	N23°14'35"W	163.78'
L4	S27°12'15"E	1404.62'

CHEVRON U.S.A., INC.

BOTTOM HOLE EXHIBIT

(For UP #150X16, UP #151X16, UP #152X16 & UP #153X16)

LOCATED IN
SECTIONS 16 & 17, T12N, R102W, 6th P.M.,
RIO BLANCO COUNTY, COLORADO

BASIS OF BEARINGS

BASIS OF BEARINGS IS A G.P.S. OBSERVATION.

▲ = SECTION CORNERS LOCATED.

CERTIFICATE

THIS IS TO CERTIFY THAT THE ABOVE PLAT WAS PREPARED FROM FIELD NOTES OF ACTUAL SURVEYS MADE BY ME OR UNDER MY SUPERVISION AND THAT THE SAME ARE TRUE AND CORRECT TO THE BEST OF MY KNOWLEDGE AND BELIEF.

REGISTERED LAND SURVEYOR
REGISTRATION NO. 161319
STATE OF UTAH

STATE OF COLORADO

UINTAH ENGINEERING & LAND SURVEYING
85 SOUTH - 200 EAST • (435) 789-1017
VERNAL, UTAH - 84078

SCALE 1" = 200'	DATE 10-06-10
PARTY J.F. C.L. S.L.	REFERENCES G.L.O. PLAT
WEATHER WARM	FIGURE #4