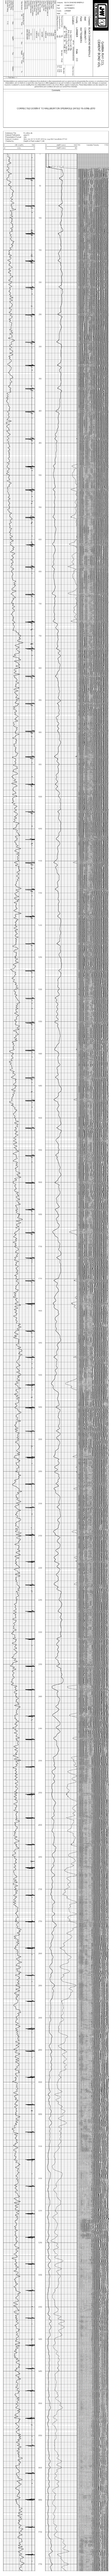

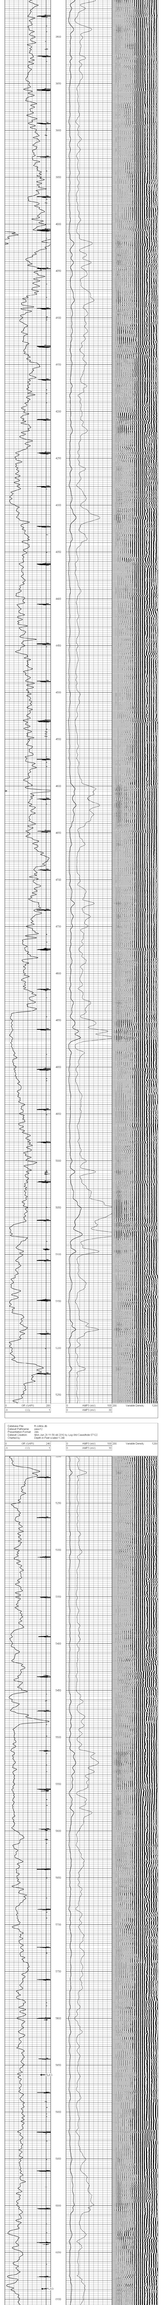

Company BLACK DIAMOND MINERALS
Well COMMUNITY 7
Field WATTENBERG
County LARIMER
State CO

J-W WIRELINE COMPANY

GAMMA RAY CCL
CEMENT BOND VDL

Company	BLACK DIAMOND MINERALS		
Well	COMMUNITY 7		
Field	WATTENBERG		
County	LARIMER	State	CO

Location: API #: 05069066400000
SHL:1993' FSL & 640' FEL
BHL:2010' FSL & 640' FEL
LAT:40.65625 / LONG:-105.04121
SEC 18 TWP 8N RGE 68W

Other Services

Permanent Datum	GL	Elevation 5142	Elevation K.B. 5145 D.F. 5144 G.L. 5142
Log Measured From	KB		
Drilling Measured From	KB		

Date	JUNE-28-2010
Run Number	ONE
Depth Driller	6465
Depth Logger	6370
Bottom Logged Interval	6367
Top Log Interval	SURFACE
Open Hole Size	----------
Type Fluid	WATER
Density / Viscosity	----------
Max. Recorded Temp.	176 F
Estimated Cement Top	SURFACE
Time Well Ready	----------
Time Logger on Bottom	----------
Equipment Number	581
Location	STERLING CO
Recorded By	MIKE MEISNER
Witnessed By	

Borehole Record				Tubing Record			
Run Number	Bit	From	To	Size	Weight	From	To

Casing Record	Size	Wgt/Ft	Top	Bottom
Surface String				
Prot. String				
Production String	5 1/2			
Liner				

<<< Fold Here >>>

All interpretations are opinions based on inferences from electrical or other measurements and we cannot and do not guarantee the accuracy or correctness of any interpretation, and we shall not, except in the case of gross or willful negligence on our part, be liable or responsible for any loss, costs, damages, or expenses incurred or sustained by anyone resulting from any interpretation made by any of our officers, agents or employees. These interpretations are also subject to our general terms and conditions set out in our current Price Schedule.

Comments

CORRECTED DOWN 6' TO HALLIBURTON OPENHOLE DATED 16-JUNE-2010

Database File: ft collins.db
Dataset Pathname: pass13
Presentation Format: cblx
Dataset Creation: Mon Jun 28 12:19:05 2010 by Log Std Casedhole 07122
Charted by: Depth in Feet scaled 1:240

0 GR (GAPI) 200		0 AMP3 (mV) 100	200 Variable Density 1200
-9 CCL 1		0 AMP3 (mV) 30	

Database File:	ft collins.db
Dataset Pathname:	pass12
Presentation Format:	cblx
Dataset Creation:	Mon Jun 28 11:56:44 2010 by Log Std Casedhole 07122
Charted by:	Depth in Feet scaled 1:240