IMPROVEMENT NOTE:
See addendum to legal plat (sheet 2u) for visible improvements within 400' of the proposed well pad.

# T6S, R93W, 6th P.M.

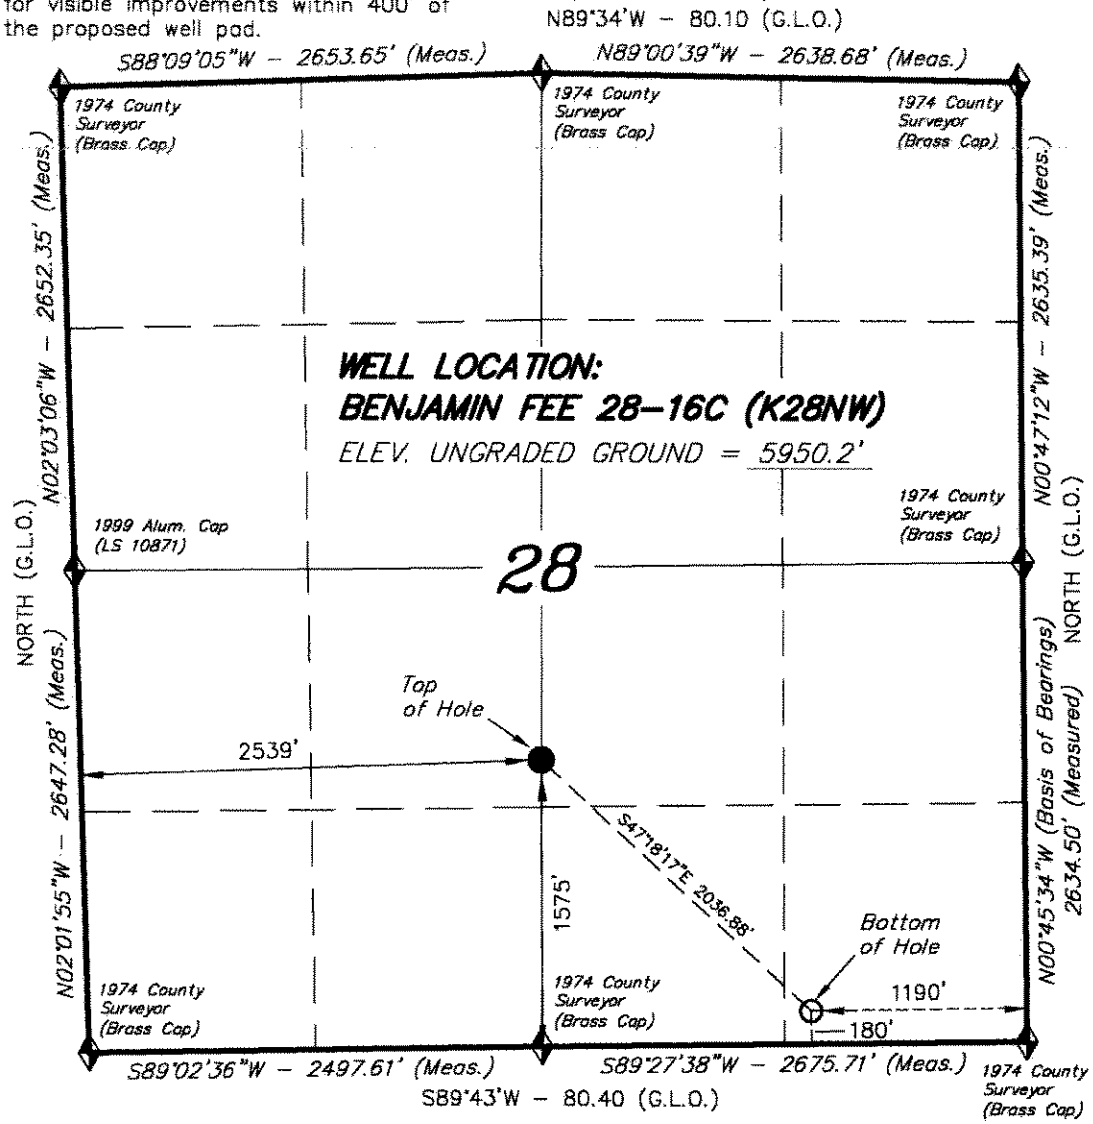


♦ = SECTION CORNERS LOCATED

Basis of elevation is the Rifle 2 Triangulation Station. 39°31'53.80" N Lat. & 107°47'07.78" W Long. (NAD 83). Elevation = 5323.1' (NAVD88).

| NAD 83 (SURFACE LOCATION) | |
|---|---|
| LATITUDE = | 39°29'39.32" (39.494255) |
| LONGITUDE = | 107°46'49.47" (107.780409) |

RECEIVED
08 2010
COGCC

## ENCANA OIL & GAS (USA) INC

WELL LOCATION, BENJAMIN FEE 28–16C (K28NW), LOCATED AS SHOWN IN THE NE 1/4 SW 1/4 OF SECTION 28, T6S, R93W, 6th P.M. GARFIELD COUNTY, COLORADO.

1000' 500' 0' 1000'
BAR SCALE

N

*NOTES:*
1. *Well footages are measured at right angles to the Section Lines.*
2. *Bearings are based on Global Positioning Satellite observations.*
3. *G.P.S. Operator: C.D. Slaugh, (PDOP) = 2.8*

01791879

THIS IS TO CERTIFY THAT THE ABOVE PLAT WAS PREPARED FROM FIELD NOTES OF ACTUAL SURVEYS MADE BY ME OR UNDER MY SUPERVISION AND THAT THE LOCATION HAS BEEN STAKED ON THE GROUND AS SHOWN ON THE PLAT, AND THAT THE SAME ARE TRUE AND CORRECT TO THE BEST OF MY KNOWLEDGE AND BELIEF.

STATE OF COLORADO · STEVEN C. WOMACK · # 30125 · REGISTERED PROFESSIONAL LAND SURVEYOR

REGISTERED LAND SURVEYOR
REGISTRATION No. 30125
STATE OF COLORADO

**TRI STATE LAND SURVEYING & CONSULTING**
180 NORTH VERNAL AVE. – VERNAL, UTAH 84078
(435) 781–2501

| | | |
|---|---|---|
| DATE SURVEYED: 06–11–10 | SURVEYED BY: C.D.S. | SHEET 2s OF 11 |
| DATE DRAWN: 06–14–10 | DRAWN BY: M.W. | |
| REVISED: L.C.S. 10–25–10 | SCALE: 1" = 1000' | |