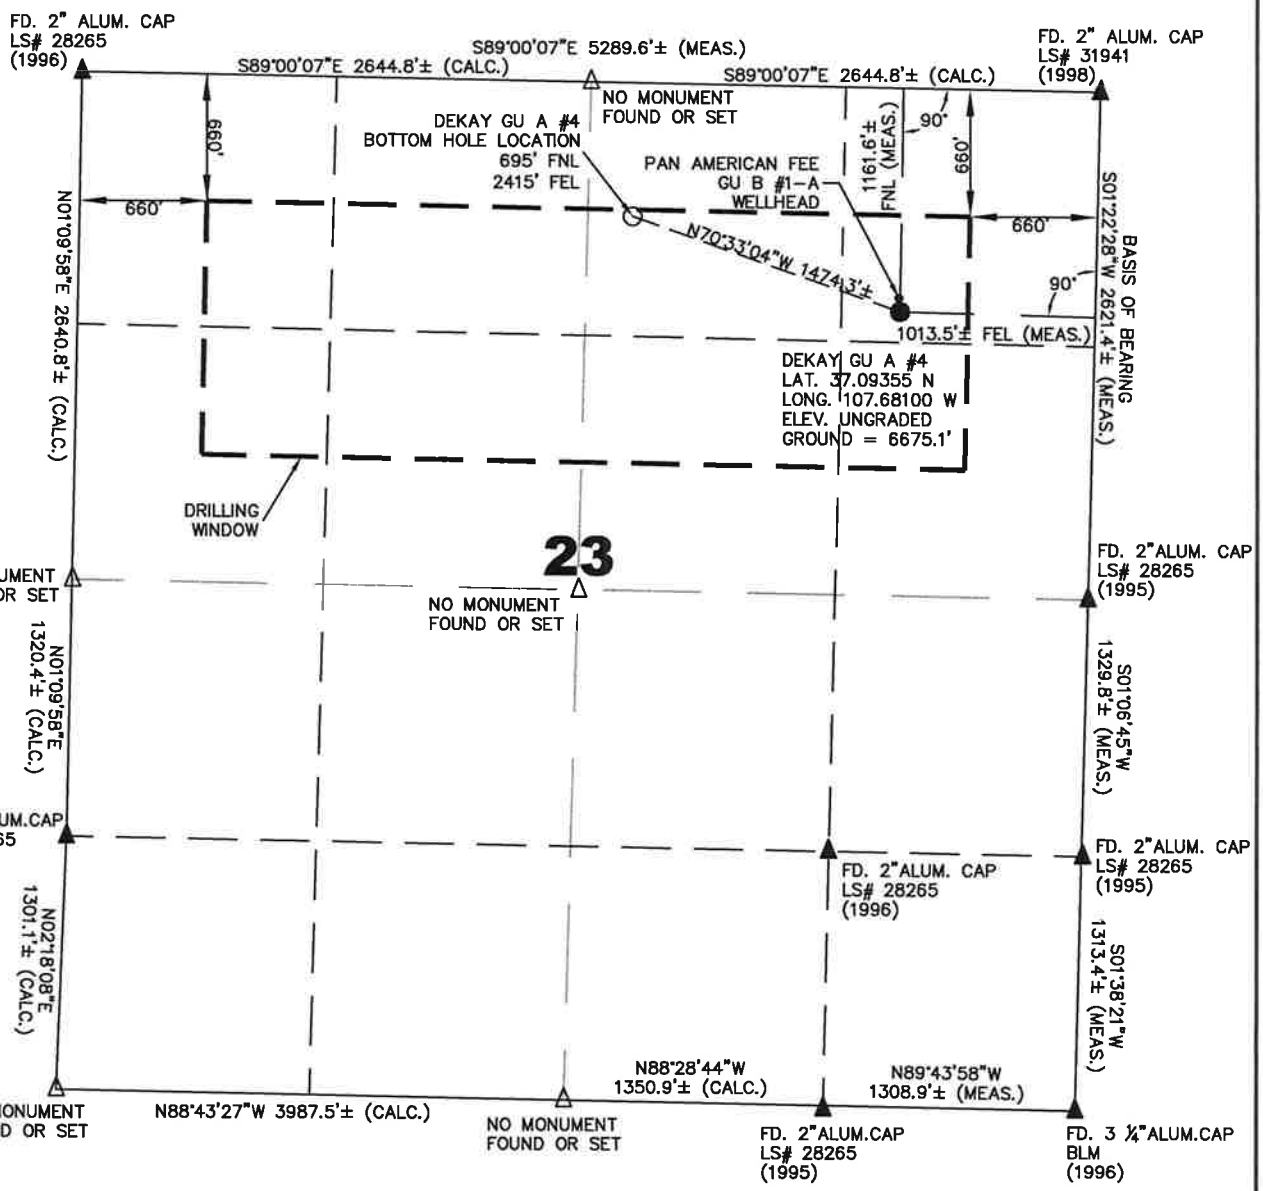

OPERATOR: BP AMERICA PRODUCTION COMPANY
LEASE: DEKAY GU A#4
SECTION 23 TOWNSHIP 33 NORTH RANGE 8 WEST N.M.P.M.
COUNTY: LA PLATA COUNTY, COLORADO

SURFACE LOCATION OF WELL: 1161.6 FEET FROM THE NORTH LINE, AND 1013.5 FEET FROM THE EAST LINE
BOTTOM HOLE LOCATION: 695 FEET FROM THE NORTH LINE, AND 2415 FEET FROM THE EAST LINE
GROUND LEVEL ELEVATION: 6675.1'
PAN AMERICAN FEE GU B #1-A: 1090 FEET FROM THE NORTH LINE, AND 1020 FEET FROM THE EAST LINE

SCALE 1" = 1000'
0 500 1000

LEGEND:
- ● = PROPOSED WELL HEAD
- ○ = BOTTOM HOLE LOCATION
- ▲ = SECTION CORNERS LOCATED
- △ = SECTION CORNERS NOT FOUND OR SET THIS SURVEY (CALCULATED LOCATION).
- S.U.I.T. = SOUTHERN UTE INDIAN TRIBE
- BLM = BUREAU OF LAND MANAGEMENT

SURVEYOR'S STATEMENT:

I, GEORGE OLBERT, A LICENSED PROFESSIONAL LAND SURVEYOR IN THE STATE OF COLORADO, DO HEREBY STATE THAT THE WELL LOCATION SHOWN ON THIS PLAT WAS PLOTTED FROM FIELD NOTES OF ACTUAL SURVEYS MADE BY ME OR UNDER MY SUPERVISION, AND THAT THIS PLAT IS NOT A LAND SURVEY PLAT OR AN IMPROVEMENT SURVEY PLAT, AND THAT IT IS NOT TO BE RELIED UPON FOR THE ESTABLISHMENT OF FENCE, BUILDING, OR OTHER FUTURE IMPROVEMENT LINES. SAID SURVEY IS ACCURATE TO THE BEST OF MY KNOWLEDGE AND BELIEF.

1) BASIS OF BEARING: GPS OBSERVATION ALONG THE EAST LINE OF THE NE/4 OF SAID SECTION 23. BEARS: S01°22'28"W
2) DATE FIELD SURVEY: 03/13/09
3) ELEVATION DETERMINED FROM NGVD 1988 DATUM, AND COLLECTED VIA NAD 83 SPC CO-S, FEET (GRID).
4) WELLHEAD IS 23.8' WEST OF NEAREST ACCESS ROAD.
5) AGRICULTURAL SURFACE USE.
6) RECORD BEARING AND DISTANCE TAKEN FROM GLO PLAT ON FILE AT BLM OFFICE IN DURANGO, CO.
7) INSTRUMENT OPERATOR: G. OLBERT
8) PDOP VALUE: 2.1

GEORGE OLBERT
P.L.S. #27610
NOTE: THIS EXHIBIT IS INTENDED ONLY TO DEPICT THE PROPOSED WELL LOCATION AND DOES NOT REPRESENT A MONUMENTED BOUNDARY SURVEY.

FORERUNNER	PROJ. NO	FILE NO.		DEKAY GU A#4 MULTI-WELL PLAN	REV
213 Rockgate Drive, #101 Durango, Colorado 81301 (970) 375-7387	12396-A	Dekay_GU_A_4_MULTIWELL			A
	DRAWN BY	DATE	CLIENT	BP AMERICA PROD. CO. – DURANGO, CO	
	MW	8/31/09	SF		

Drawing: DEKAY_GU_A_4_MULTIWELL.DWG Plotted by: M.WOODFORD Date: 09/03/2009 11:31:45 AM R:\Project Files\BP Amoco\12059-A 80 Acre Infill MDC\Dekay GU A #4\Permitting Drawings\