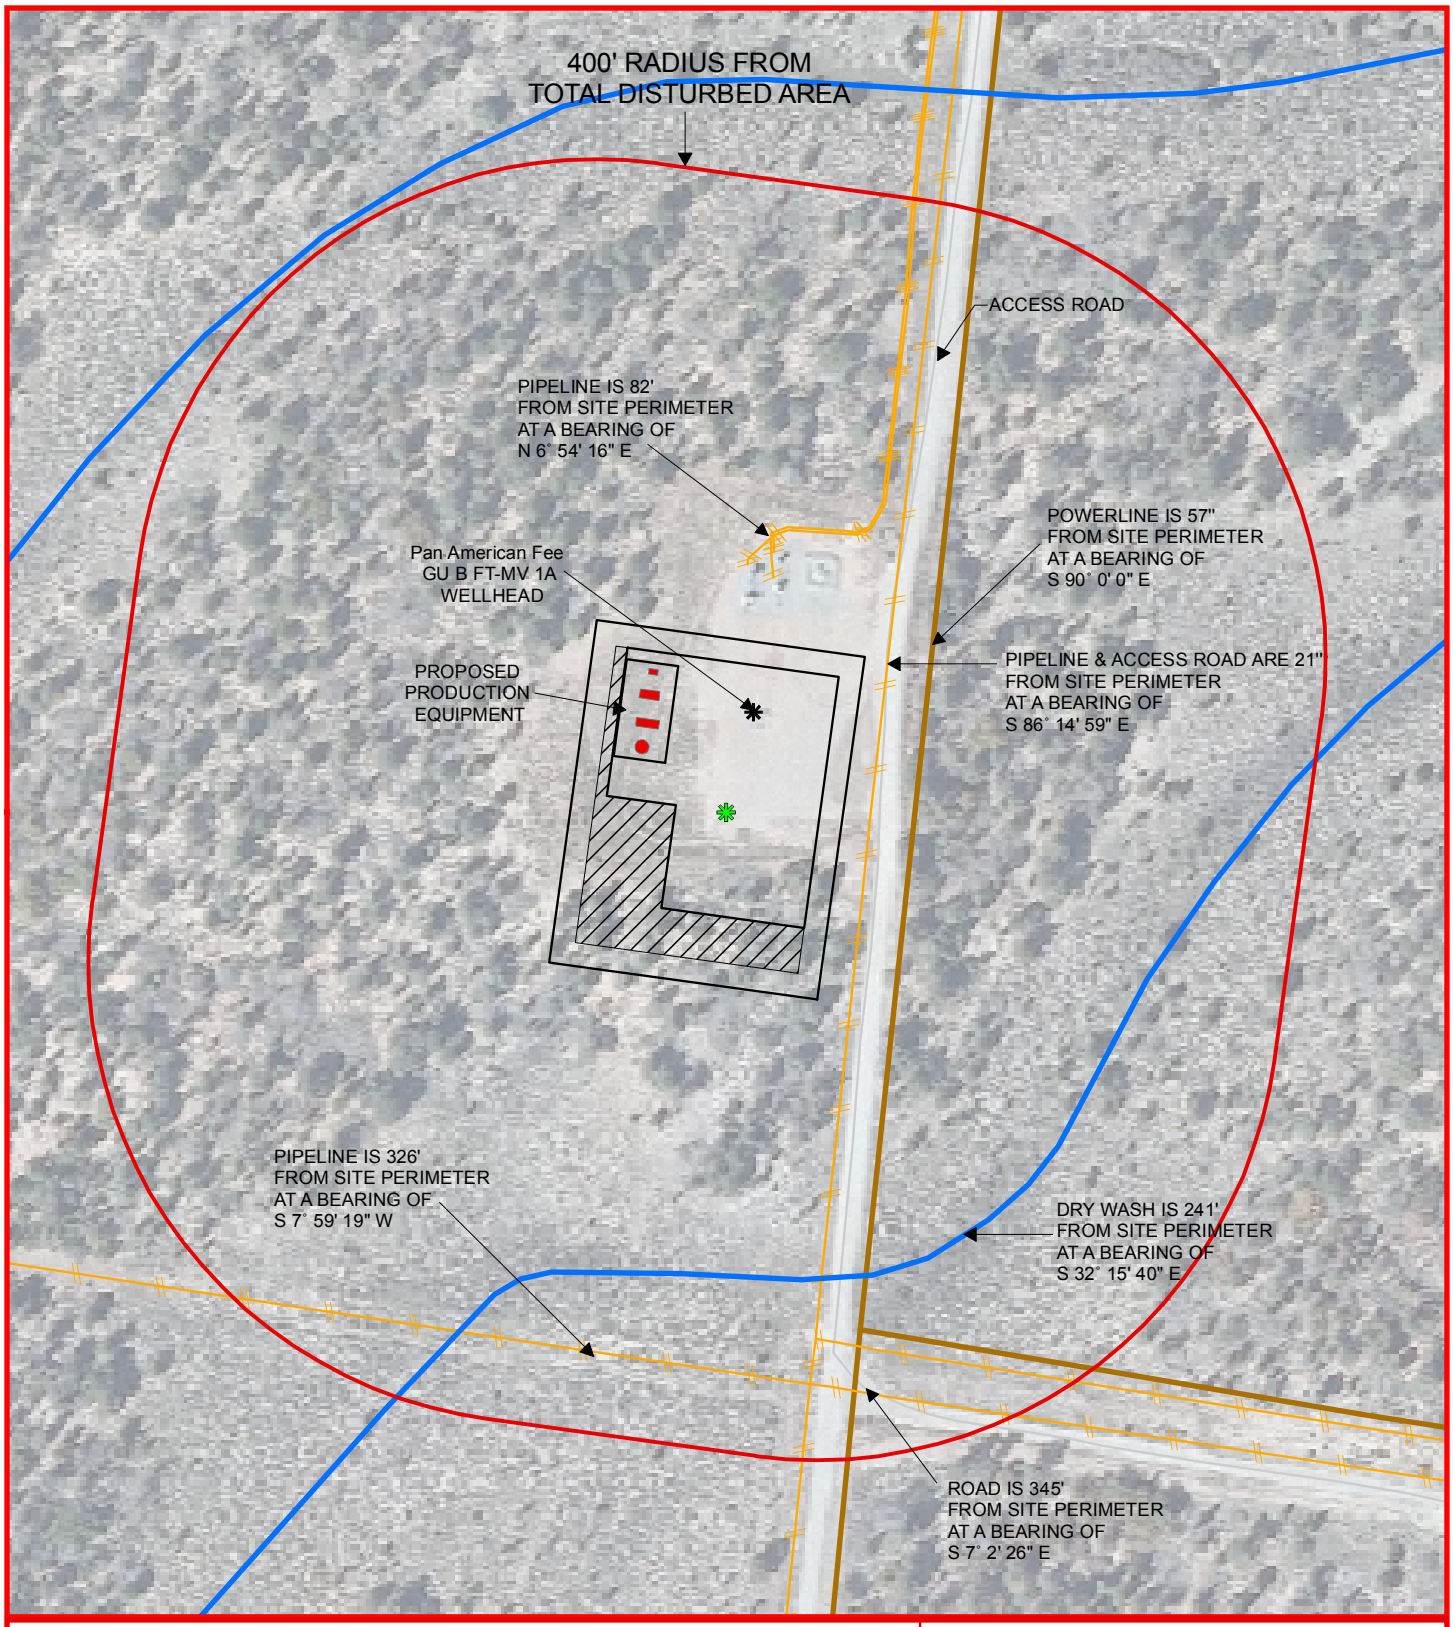

Legend

- Water Well
- Fence
- Existing Pipelines
- Electric Lines
- Hydrology
- Proposed Pipeline
- Structure Footprints

N

1:2,000

0 140 280 Feet

Location Drawing

BP AMERICA PROD. CO. - DURANGO, CO

DEKAY GU A #4

11/3/10

LAT: 37.09379N

LONG: 107.68091W

NE1/4_SECTION_23_T33N_R8W

LA PLATA COUNTY COLORADO