T11N, R66W, 6th P.M.

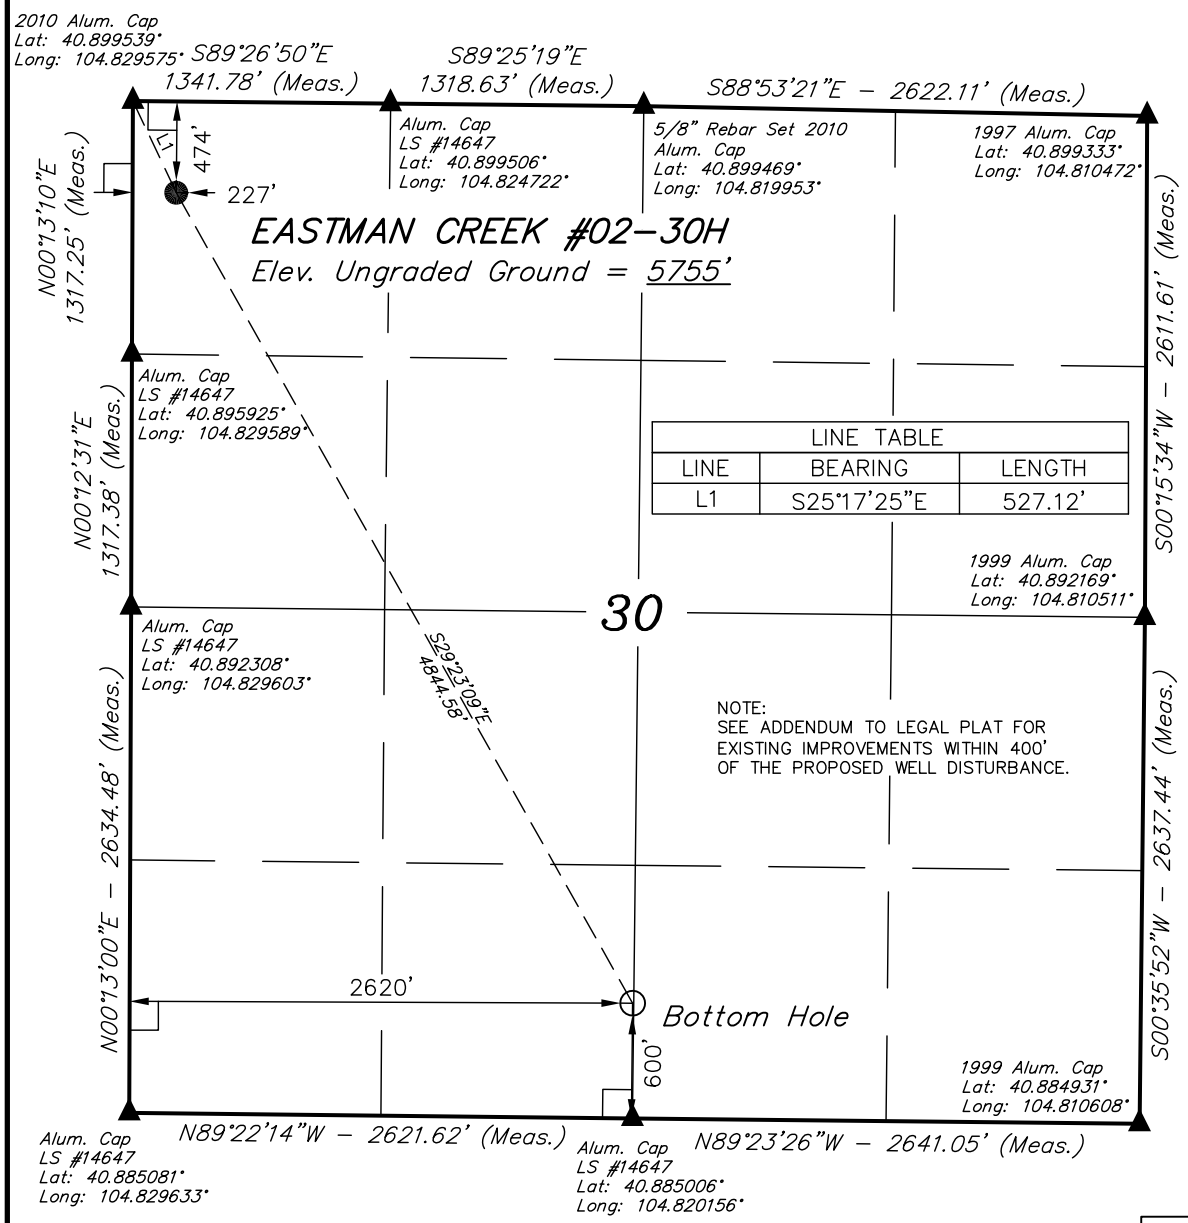

LINE TABLE		
LINE	BEARING	LENGTH
L1	S25°17'25"E	527.12'

EOG RESOURCES, INC.

Well location, EASTMAN CREEK #02-30H, located as shown in the NW 1/4 NW 1/4 of Section 30, T11N, R66W, 6th P.M., Weld County, COLORADO.

BASIS OF ELEVATION

SPOT ELEVATION IN THE NE 1/4 OF SECTION 28, T10N, R66W, 6th P.M. TAKEN FROM THE DOVER, QUADRANGLE, COLORADO, WELD COUNTY, 7.5 MINUTE QUAD (TOPOGRAPHIC MAP) PUBLISHED BY THE UNITED STATES DEPARTMENT OF THE INTERIOR, GEOLOGICAL SURVEY. SAID ELEVATION IS MARKED AS BEING 5374 FEET.

BASIS OF BEARINGS

BASIS OF BEARINGS IS A G.P.S. OBSERVATION.

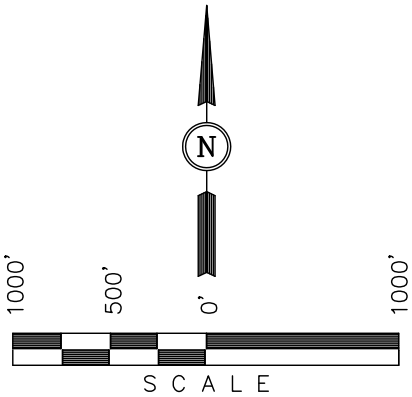

CERTIFICATE

THIS IS TO CERTIFY THAT THE ABOVE PLAT WAS PREPARED FROM FIELD NOTES OF ACTUAL SURVEYS MADE BY ME OR UNDER MY SUPERVISION AND THAT THE SAME ARE TRUE AND CORRECT TO THE BEST OF MY KNOWLEDGE AND BELIEF.

REGISTERED LAND SURVEYOR
REGISTRATION NO. 17492
STATE OF COLORADO

ROBERT L. KAY REGISTERED LAND SURVEYOR 17492 STATE OF COLORADO

PDOP=1.3

NAD 83 (TARGET BOTTOM HOLE)	NAD 83 (SURFACE LOCATION)
LATITUDE = 40°53'11.91" (40.886642)	LATITUDE = 40°53'53.63" (40.898231)
LONGITUDE = 104°49'12.36" (104.820100)	LONGITUDE = 104°49'43.53" (104.828758)
NAD 27 (TARGET BOTTOM HOLE)	NAD 27 (SURFACE LOCATION)
LATITUDE = 40°53'11.97" (40.886658)	LATITUDE = 40°53'53.69" (40.898247)
LONGITUDE = 104°49'10.47" (104.819575)	LONGITUDE = 104°49'41.64" (104.828233)
STATE PLANE NAD 83	STATE PLANE NAD 83
N: 1566574.739 E: 3187997.979	N: 1570778.786 E: 3185571.962
STATE PLANE NAD 27	STATE PLANE NAD 27
N: 566572.437 E: 2188148.061	N: 570776.332 E: 2185721.972

LEGEND:

└ = 90° SYMBOL

● = PROPOSED WELL HEAD.

▲ = SECTION CORNERS LOCATED.

UINTAH ENGINEERING & LAND SURVEYING
85 SOUTH 200 EAST – VERNAL, UTAH 84078
(435) 789-1017

SCALE 1" = 1000'	DATE SURVEYED: 09-16-10	DATE DRAWN: 10-06-10
PARTY T.A. C.N. M.D.	REFERENCES G.L.O. PLAT	
WEATHER WARM	FILE EOG RESOURCES, INC.	