J-W WIRELINE COMPANY

CEMENT BOND
GAMMA RAY
COLLAR CORRELATION LOG

Company BLUE CHIP OIL, INC.
Well SCHNEIDER 43-36
Field WATTENBERG
County WELD State COLORADO

Location: API #: NA
SW/SE
660' FSL & 2174' FEL
SEC 36 TWP 7N RGE 67W

Other Services
NONE

Permanent Datum GROUND LEVEL Elevation 4880
Log Measured From KELLY BUSHING
Drilling Measured From KELLY BUSHING

Elevation
K.B. 4890
D.F. 4889
G.L. 4880

Company BLUE CHIP OIL, INC.
Well SCHNEIDER 43-36
Field WATTENBERG
County WELD
State COLORADO

Date	12-JULY-2007
Run Number	ONE
Depth Driller	7460
Depth Logger	7404
Bottom Logged Interval	7399
Top Log Interval	3430
Open Hole Size	7 7/8
Type Fluid	WATER
Density / Viscosity	--
Max. Recorded Temp.	NOT RECORDED
Estimated Cement Top	3648
Time Well Ready	--
Time Logger on Bottom	--
Equipment Number	473/MASTY/YELLOW
Location	BRIGHTON
Recorded By	ERICKSON
Witnessed By	DEAN ROGERS

	Borehole Record			Tubing Record			
Run Number	Bit	From	To	Size	Weight	From	To

Casing Record	Size	Wgt/Ft	Top	Bottom
Surface String				
Prot. String				
Production String	4 1/2	11.6	SURFACE	TOTAL DEPTH
Liner				

<<< Fold Here >>>

All interpretations are opinions based on inferences from electrical or other measurements and we cannot and do not guarantee the accuracy or correctness of any interpretation, and we shall not, except in the case of gross or willful negligence on our part, be liable or responsible for any loss, costs, damages, or expenses incurred or sustained by anyone resulting from any interpretation made by any of our officers, agents or employees. These interpretations are also subject to our general terms and conditions set out in our current Price Schedule.

Comments

LOG CORRELATED TO CDN / DIL DATED 26-JUNE-2007

Database File: sch4336.db
Dataset Pathname: pass2
Presentation Format: cblx
Dataset Creation: Thu Jul 12 10:29:42 2007 by Log Std Casedhole 06040
Charted by: Depth in Feet scaled 1:240

Database File: sch4336.db
Dataset Pathname: pass1
Presentation Format: cblx
Dataset Creation: Thu Jul 12 09:50:37 2007 by Log Std Casedhole 06040
Charted by: Depth in Feet scaled 1:240

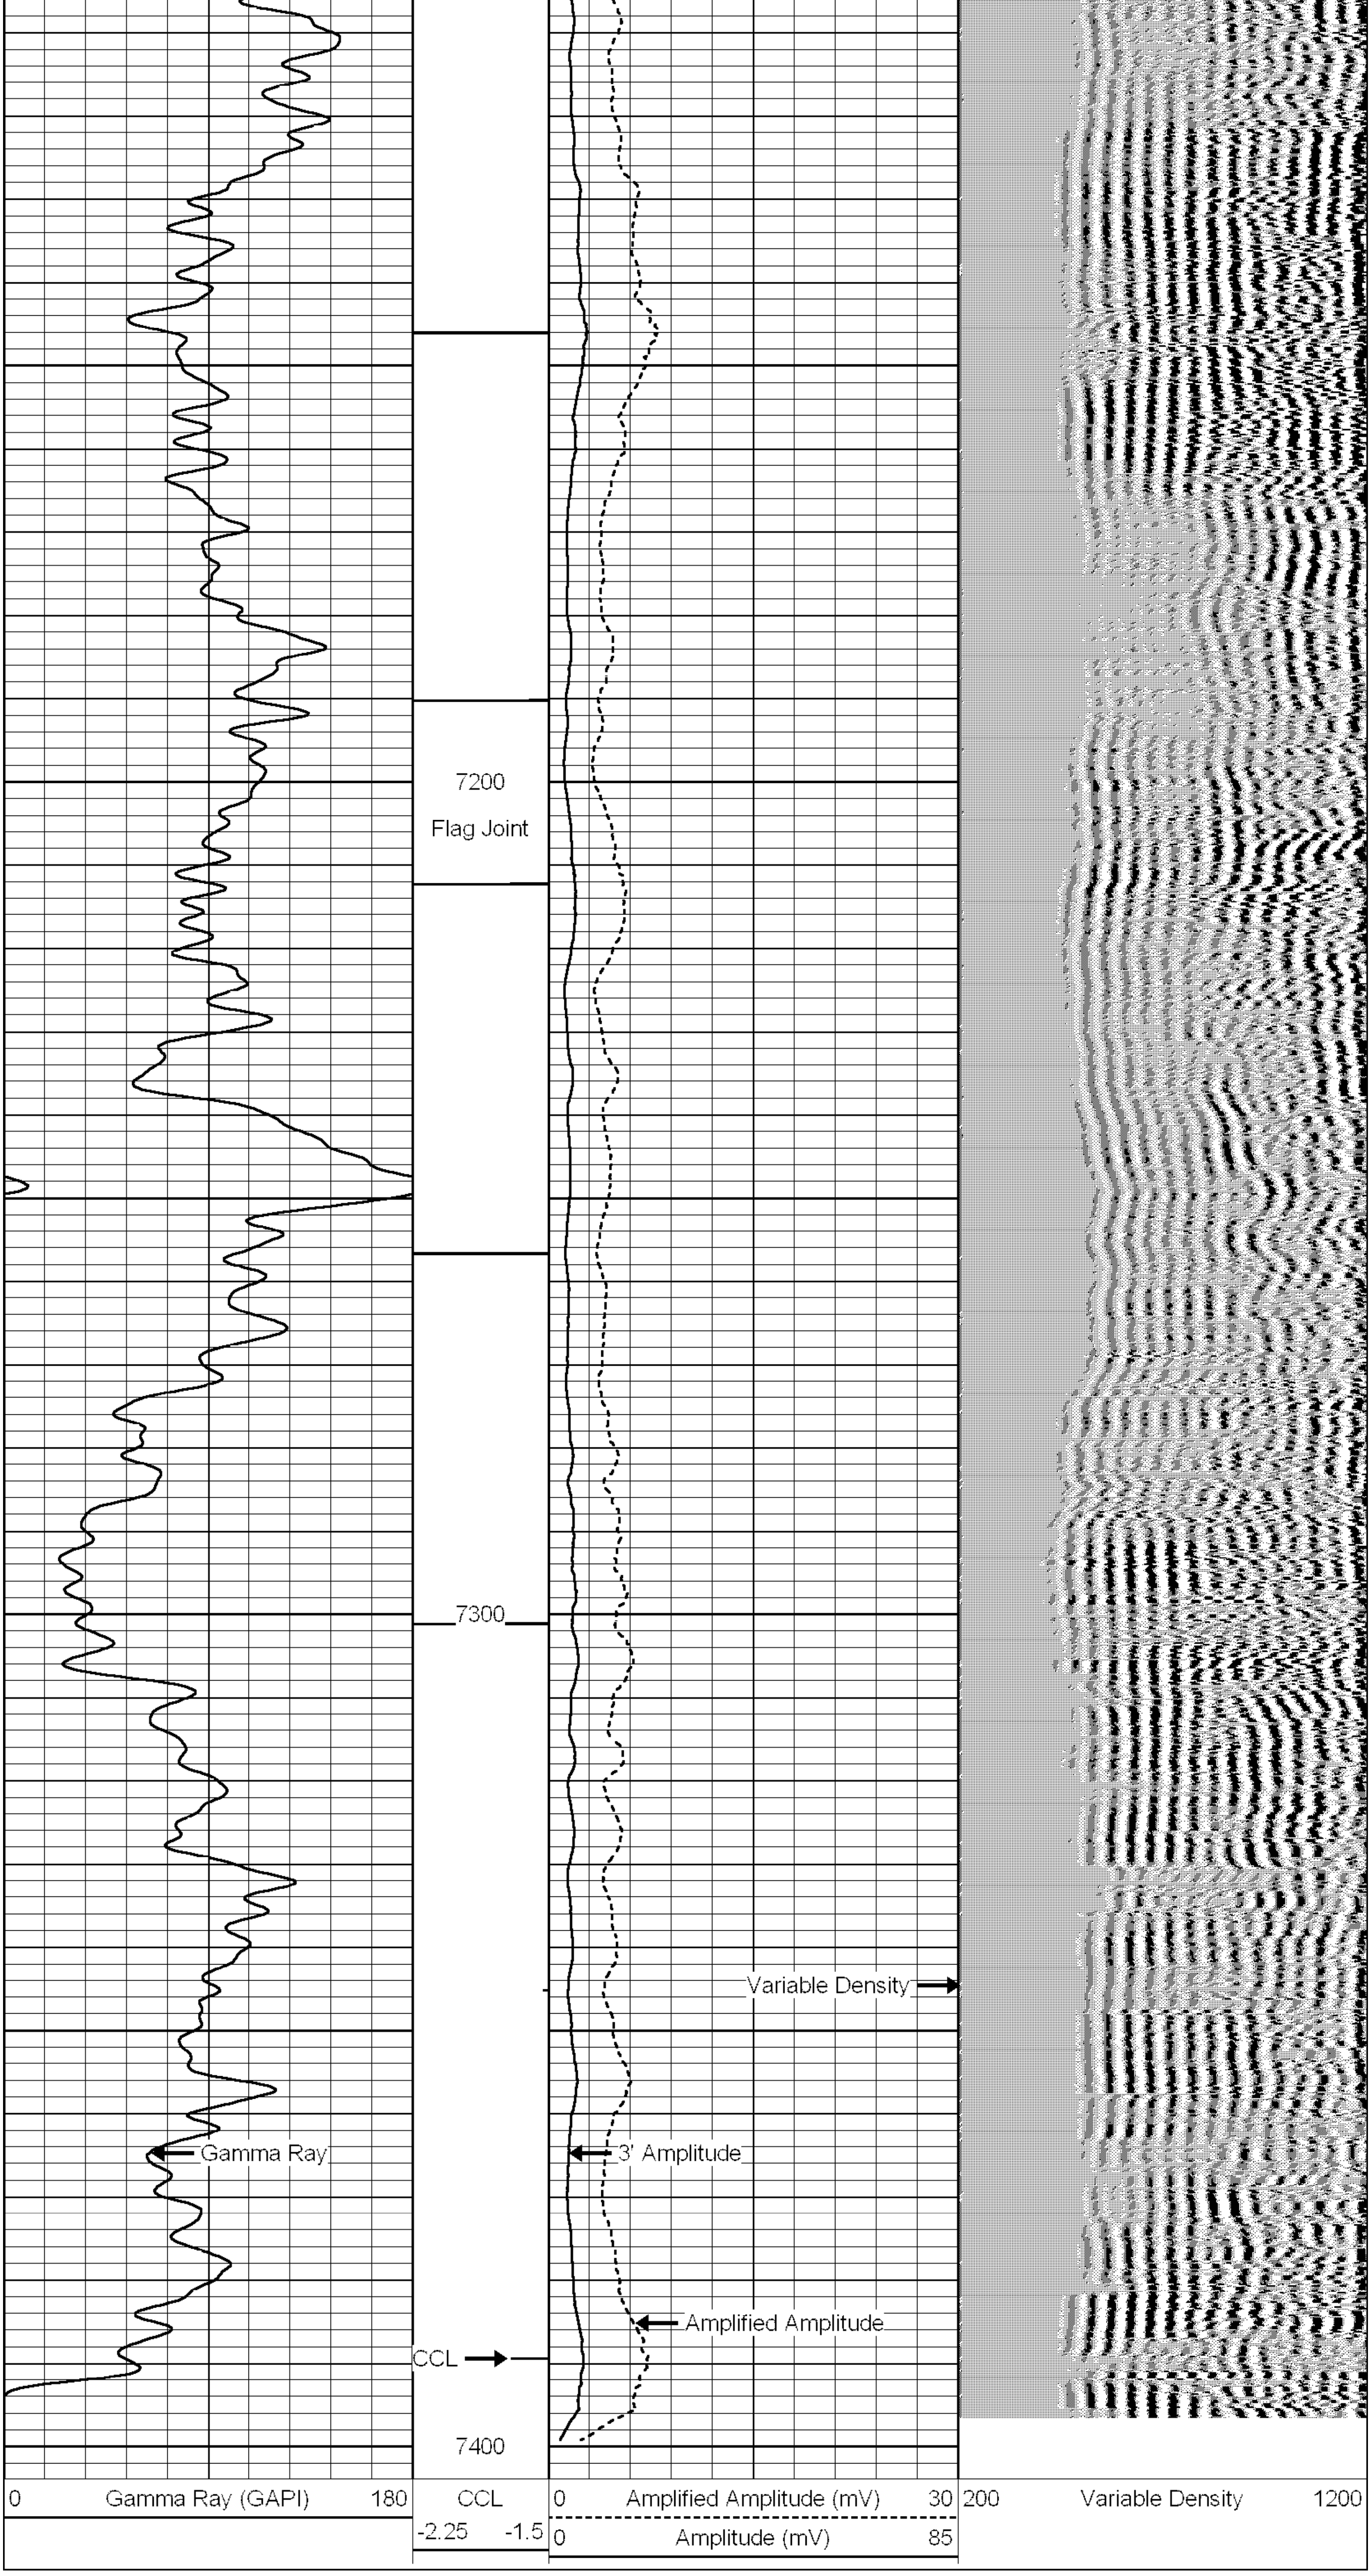
7200
Flag Joint
7300
Variable Density
Gamma Ray
3' Amplitude
Amplified Amplitude
CCL
7400
0
Gamma Ray (GAPI)
180
CCL
-2.25
-1.5
0
Amplified Amplitude (mV)
30
0
Amplitude (mV)
85
200
Variable Density
1200