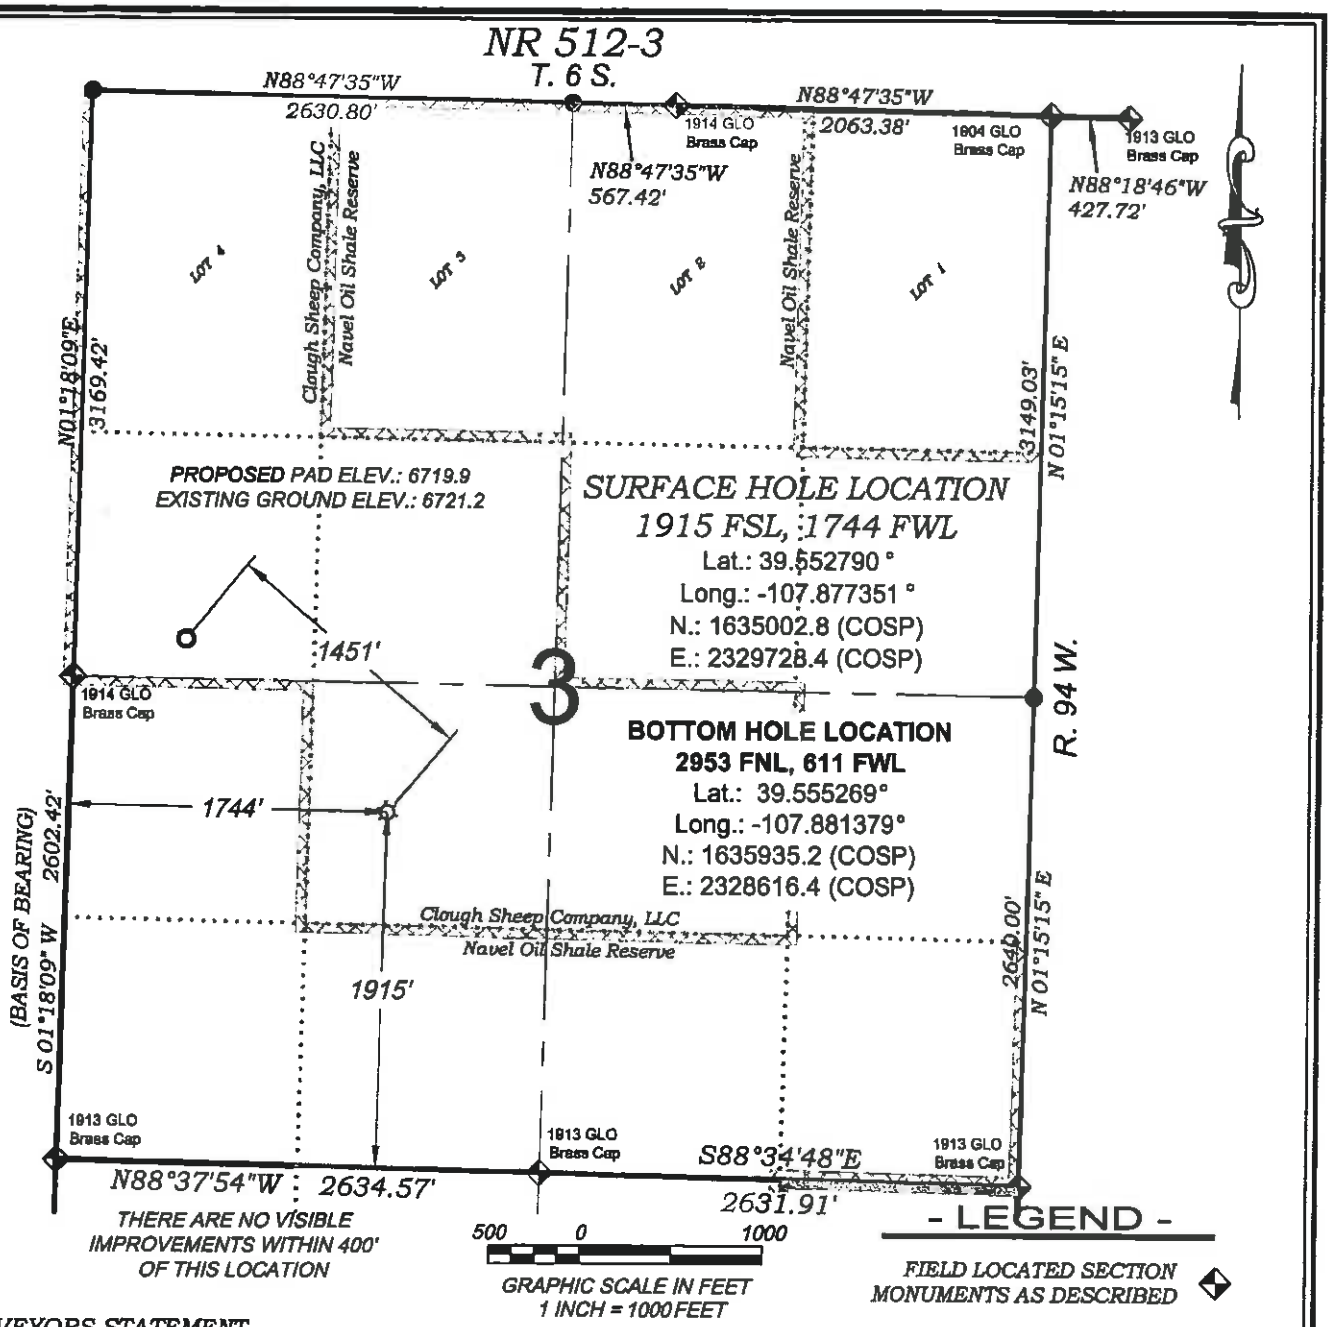

- LEGEND -

FIELD LOCATED SECTION MONUMENTS AS DESCRIBED

FIELD SURVEYED WELL LOCATION

CALCULATED BOTTOM HOLE LOCATION

CALCULATED SECTION CORNER LOCATION

SURVEYORS STATEMENT

I, MICHAEL J. LANGHORNE, A REGISTERED LAND SURVEYOR IN THE STATE OF COLORADO DO HEREBY CERTIFY THAT THE SURVEY SHOWN HEREON WAS PREPARED UNDER MY DIRECT SUPERVISION AND HAS BEEN STAKED ON THE GROUND AS SHOWN ON THE PLAT AND CHECKING THAT THIS MAP IS A TRUE REPRESENTATION THEREOF.

MICHAEL J. LANGHORNE, COLORADO REGISTRATION NO. 36572
FOR AND ON BEHALF OF
BOOKCLIFF SURVEY SERVICES, INC.

NOTES

1) ELEVATIONS BASED ON N.A.V.D. 1988 PUBLISHED COORDINATES.
2) LATITUDES AND LONGITUDES ARE BASE ON NAD 83, PUBLISHED COORDINATES
3) STATE PLANE COORDINATES ARE BASED ON COLORADO CENTRAL ZONE, U.S. SURVEY FEET.
4) ELEVATION MASK SET TO 15°
5) GPS OPERATOR TANNER VIERS, OBSERVED A PDOP 2.0 ON SURVEY POINT NUMBER 61306.
6) SURFACE AND BOTTOM HOLE LOCATIONS ARE MEASURED 90° FROM SECTION LINES.

REFERENCES

1) STATUS OF PUBLIC DOMAIN LAND AND MINERAL TITLES, PARTIALLY SURVEYED T. 6 S., R. 94 W., 6 th P.M..
2) U.S.G.S. QUAD: RIFLE, CO

BOOKCLIFF Survey Services, Inc.

SURVEY DATE:	9/17/10
MAP DATE:	9/23/10
SCALE:	1" = 1000'
PLAT:	1 of 1
PROJECT:	Williams

WELL LOCATION PLAT Prepared for:
Williams Williams Production, RMT

NE1/4SW1/4, SECTION 3
T. 6 S., R. 94 W. of the 6th P.M.
GARFIELD COUNTY, COLORADO