# Encana OIL & GAS (USA) INC.

## PRODUCTION SCHEMATIC FOR

WELL PAD P27 595
SECTION 27, T5S, R95W, 6th P.M.
SE 1/4 SE 1/4

SCALE: 1" = 60'
DATE: 08-19-10
DRAWN BY: D.R.B.
Rev: 11-05-10 D.R.B.
Revised: 12-14-10 C.H.
Revised: 12-22-10 C.H.
Revised: 12-23-10 D.R.B.
Revised: 01-05-11 C.H.
Revised: 01-11-11 D.R.B.

SCALE 60' 30' 0' 60'

Sheet 6 of 10

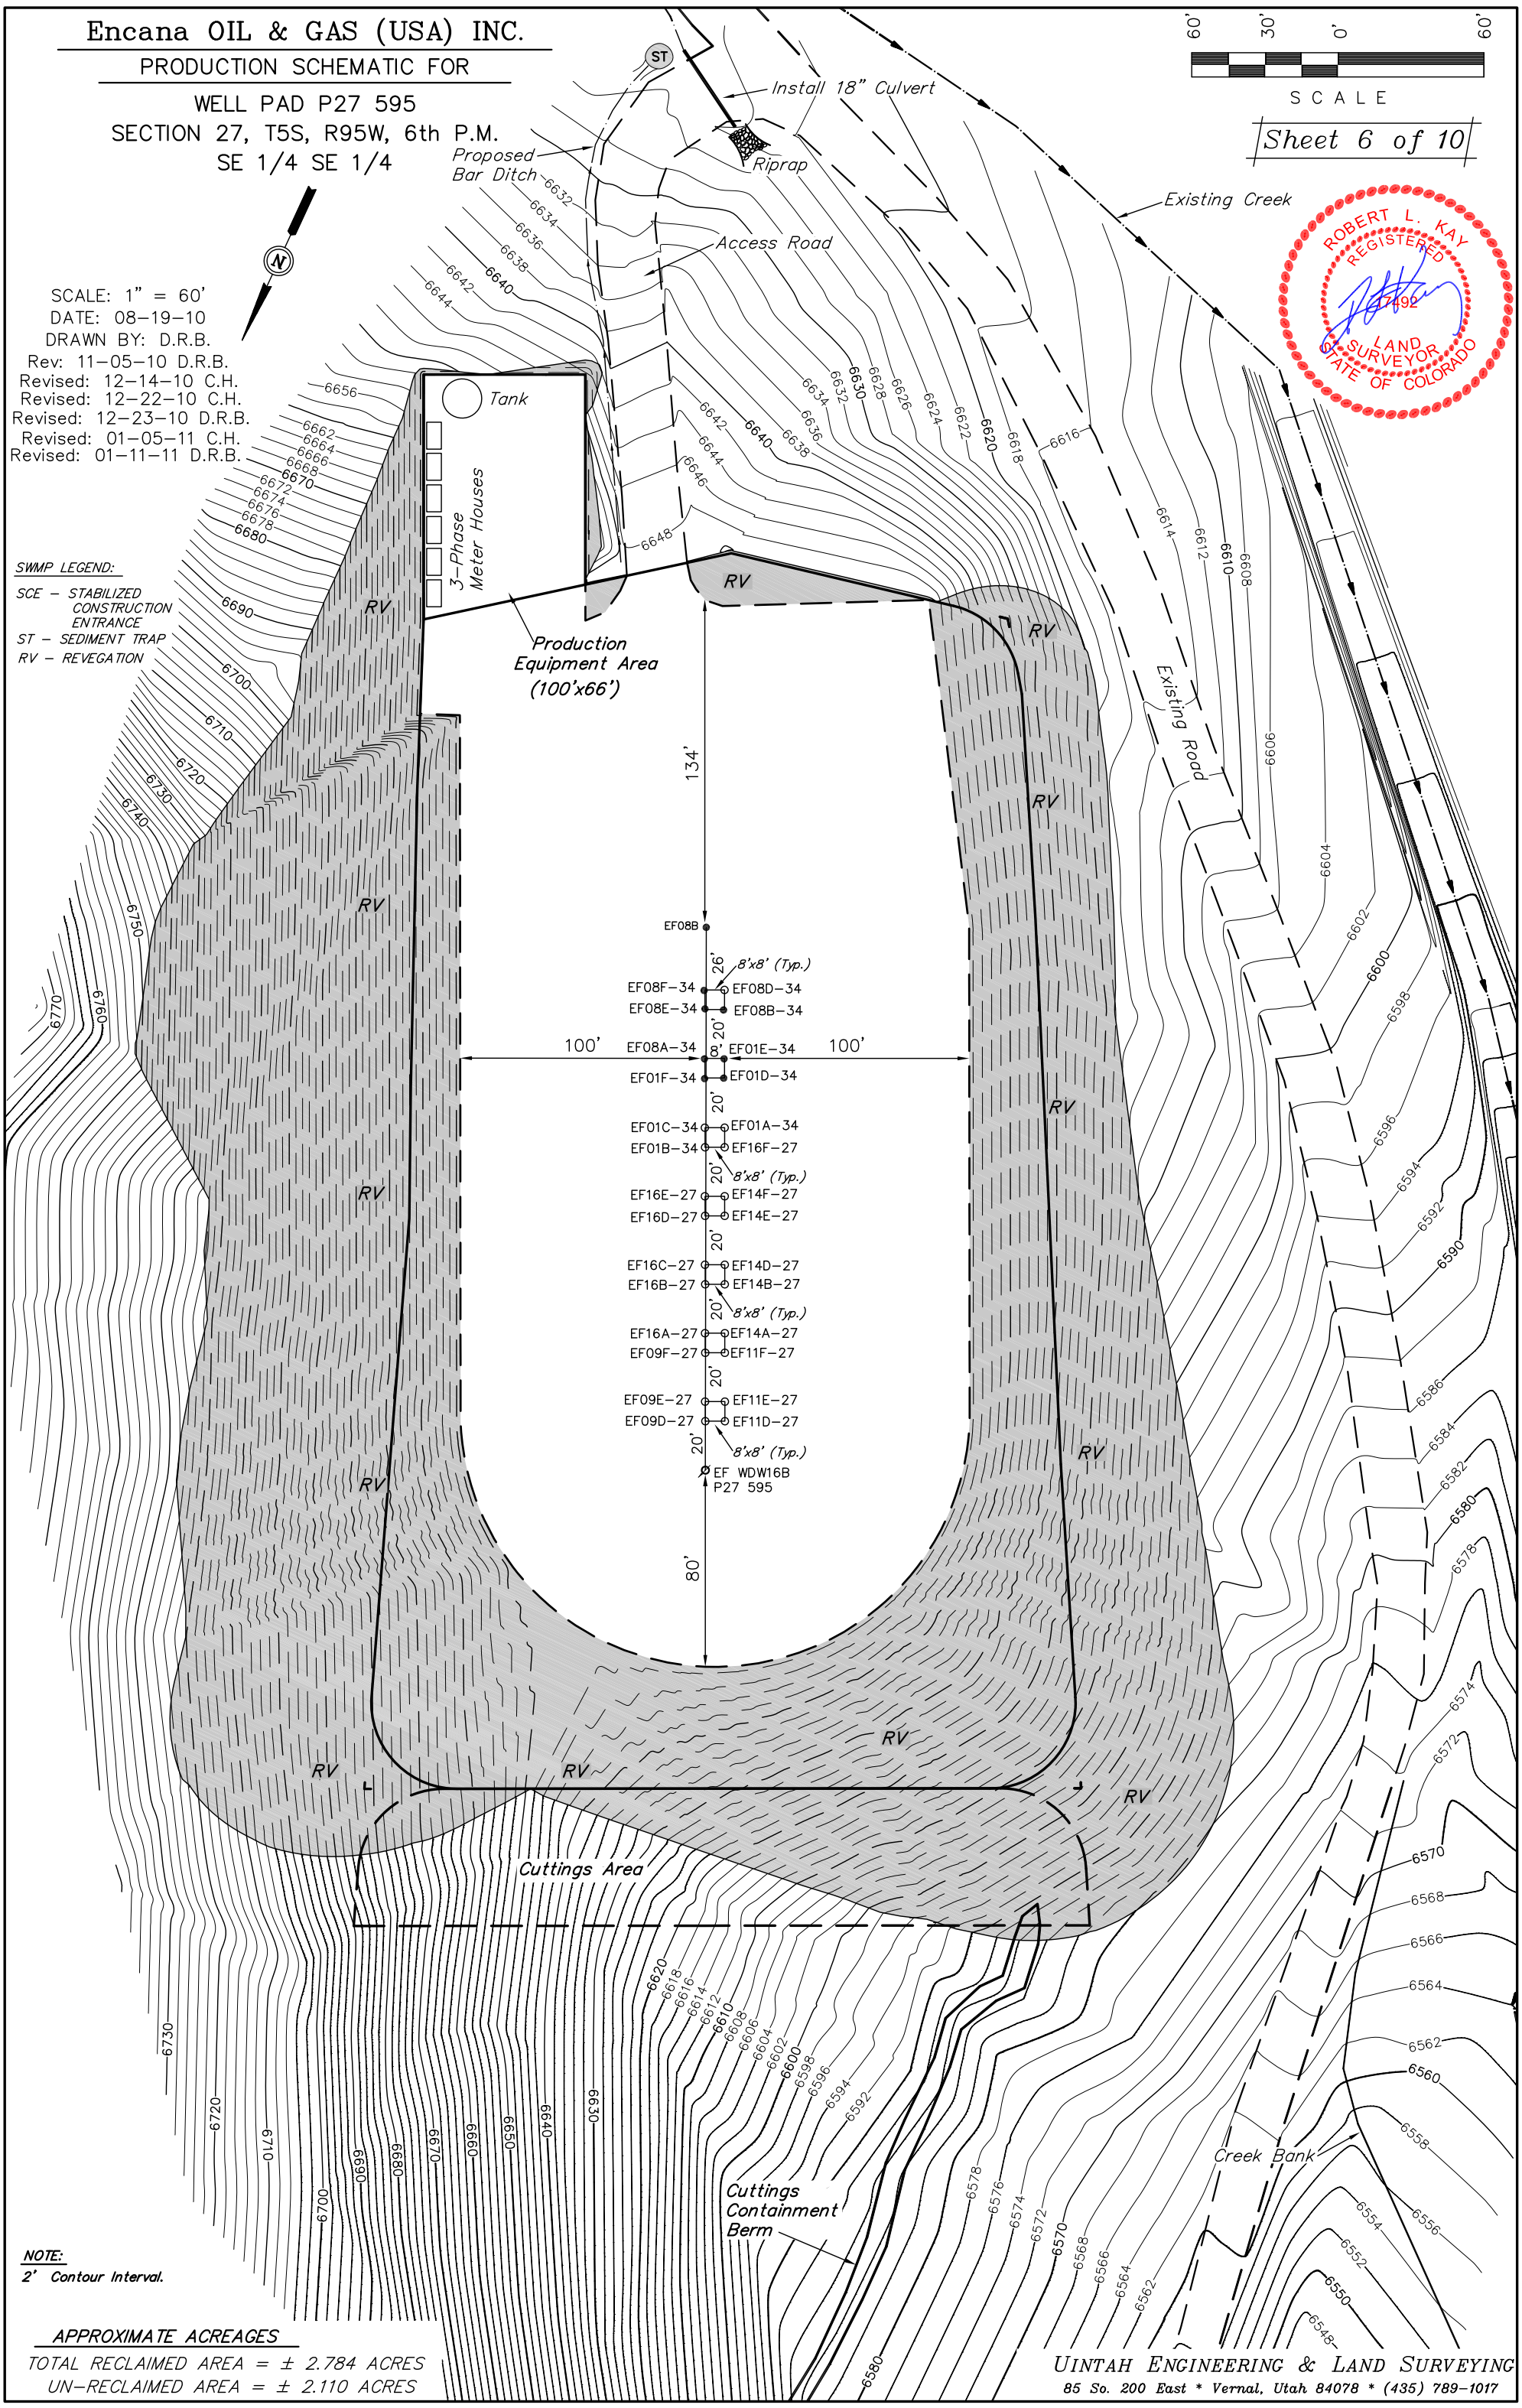


SWMP LEGEND:

SCE – STABILIZED CONSTRUCTION ENTRANCE
ST – SEDIMENT TRAP
RV – REVEGATION

NOTE:
2' Contour Interval.

APPROXIMATE ACREAGES
TOTAL RECLAIMED AREA = ± 2.784 ACRES
UN-RECLAIMED AREA = ± 2.110 ACRES

UINTAH ENGINEERING & LAND SURVEYING
85 So. 200 East * Vernal, Utah 84078 * (435) 789-1017