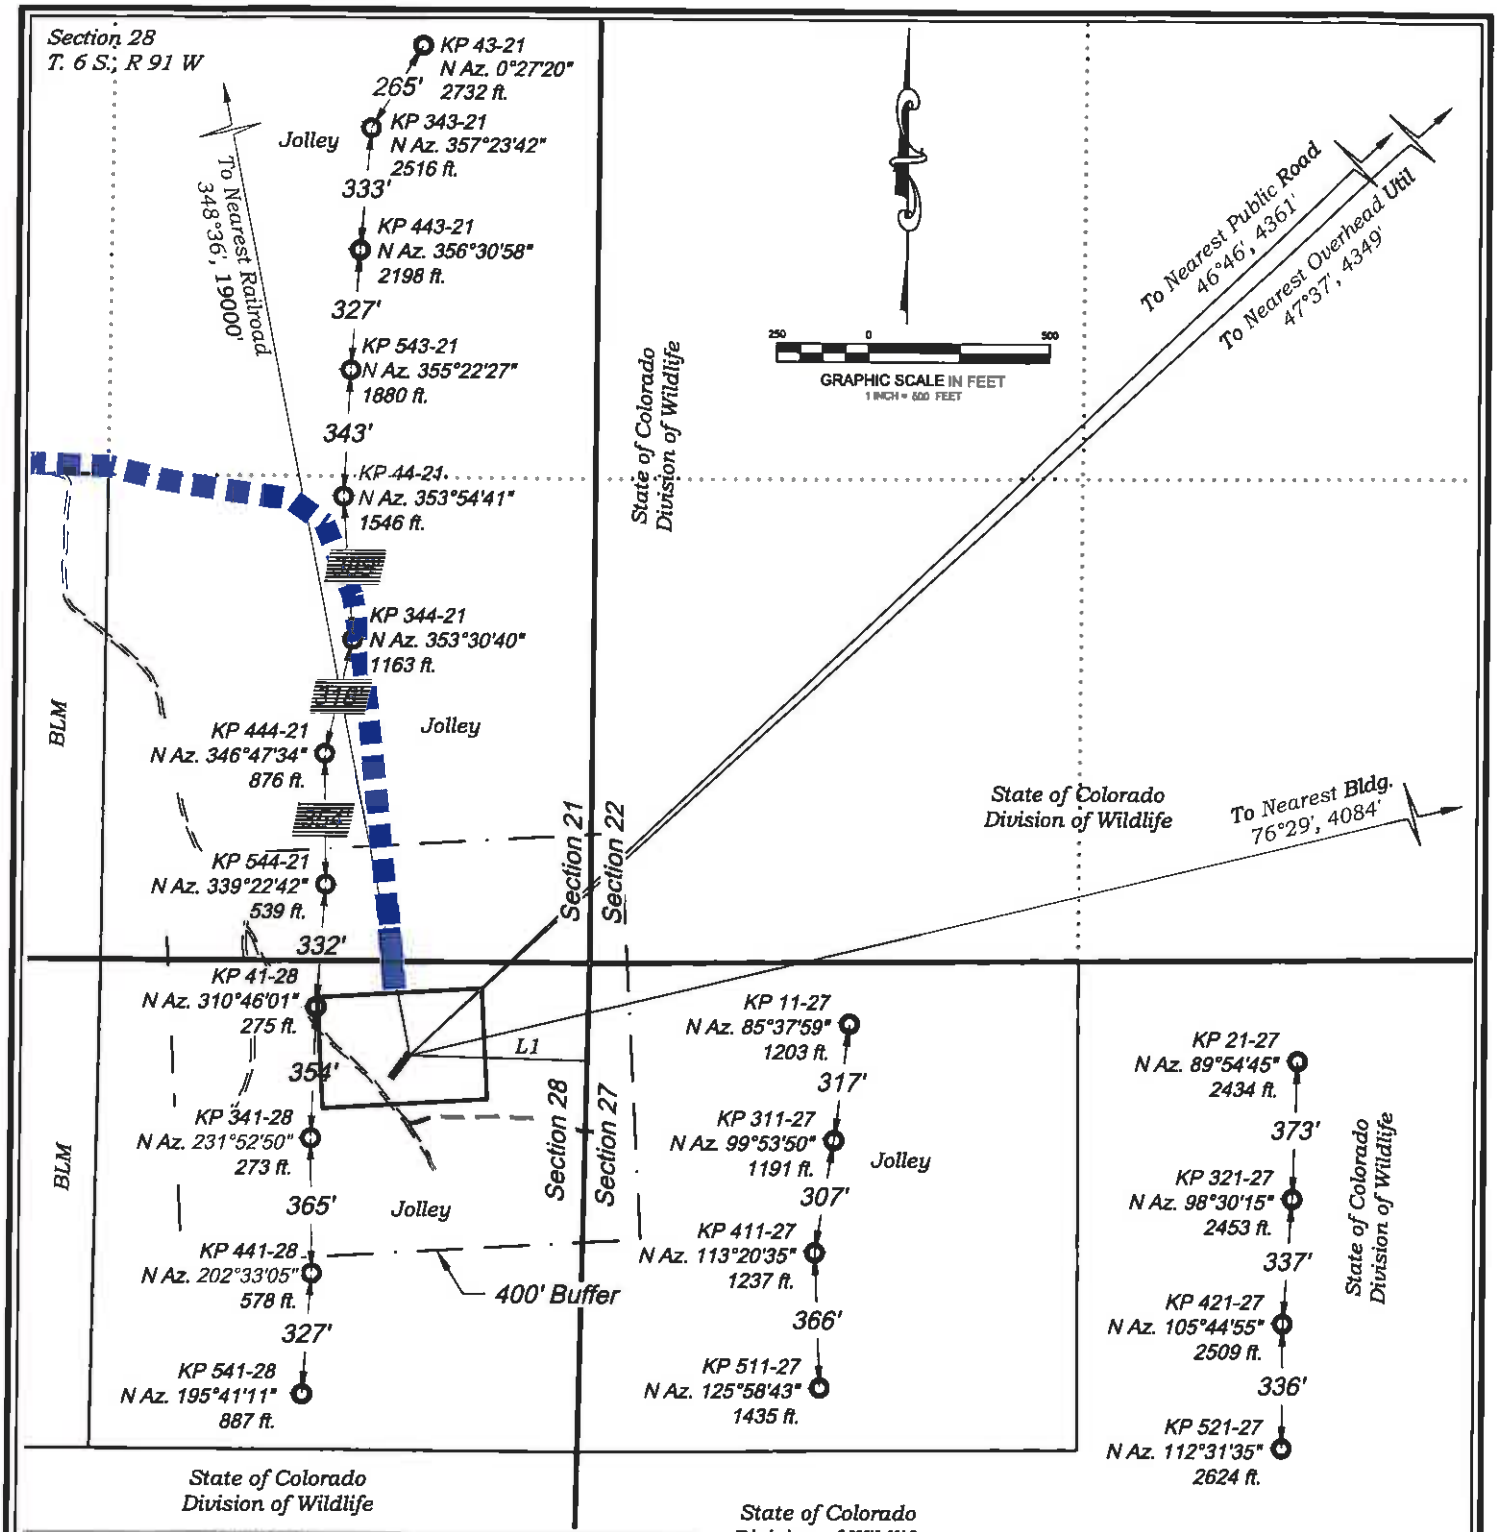

Visible Improvements to Well Head				
	Desc.	Bearing	Distance (ft)	Well
	Building	N Az. 76°29"	4084	KP 11-27
	Public Road	N Az. 46°46"	4361	KP 11-27
	Above Grnd Util.	N Az. 47°37"	4349	KP 11-27
	Railroad	N Az. 348°36"	19000	KP 11-27
L1	Property Line	N Az. 91°22"	485	KP 11-27

CURRENT LAND USE		
☐ CROP LAND	☒ NON-CROP LAND	☐ SUBDIVIDED
☐ IRRIGATED	☒ RANGELAND	☐ INDUSTRIAL
☐ DRY LAND	☐ TIMBER	☐ COMMERCIAL
☐ IMPROVED PASTURE	☐ RECREATIONAL	☐ RESIDENTIAL
☐ HAY MEADOW	☐ OTHER (describe):	
☐ CRP		

REVISED: 3/17/11

BOOKCLIFF Survey Services, Inc.

SCALE:	1" = 500'
DATE:	2/22/11
PLAT:	6 of 7
PROJECT:	Williams Kokopelli
DFT:	cws

Construction Plan Prepared for:
Williams Production, RMT

KP 41-28 Drill Pad - Plat 6
LOCATION

K:\2010 Williams Kokopelli\KP 41-28\KP 41-28.dwg, 3/17/2011 8:38:39 AM