Attachment #1 – Proposed Wellbore Schematic

PROPOSED WELLBORE DIAGRAM

Operator:	Encana Oil & Gas (USA) Inc.
Well Name:	GOVERNMENT 1-3
Lease Number:	COC0127718
Unit Number:	
Location:	NENW Sec.3 -T4S -R102W
Field:	Douglas Creek South
County, State:	Rio Blanco, CO
API Number:	05-103-07671-0000
Diagram Date:	As of May 17, 2011

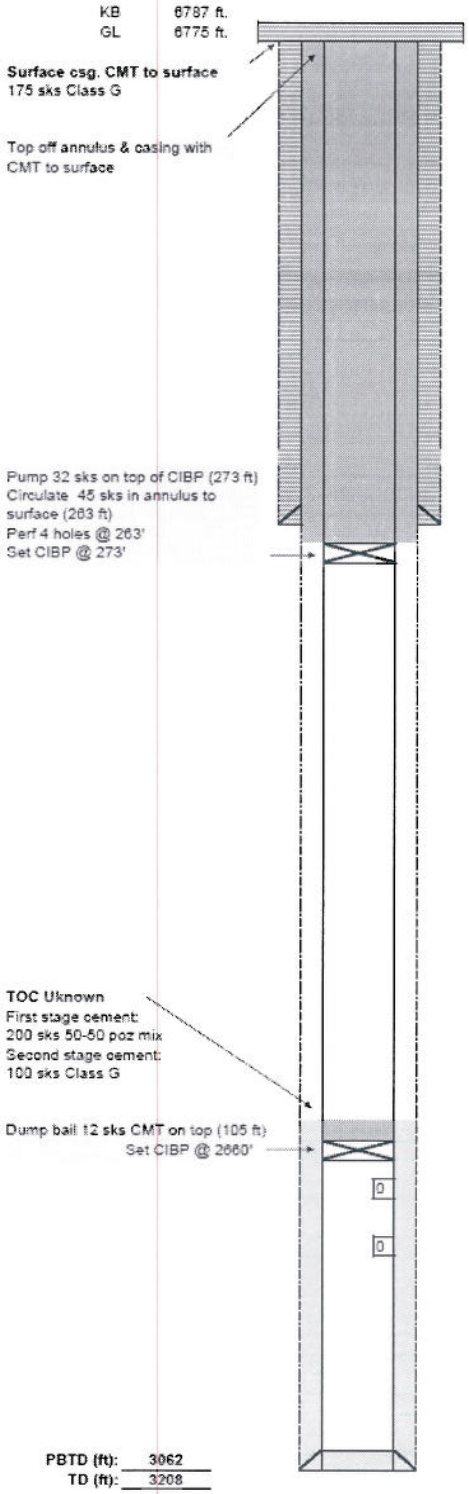

CASING RECORD

SIZE (in)	WT (lb/ft)	GRADE	Hole D(in)	TOP (ft)	BTM (ft)	Date Run
8 5/8	24	*assumed J-55*	12 1/4	0	213	
5 1/2	17	*assumed J-55*	7 7/8	0	2,352	
5 1/2	15.5	*assumed J-55*	7 7/8	2,352	3,154	

TUBING RECORD

SIZE (in)	WT (lb/ft)	GRADE	TOP (ft)	BTM (ft)	Date Run

JEWELRY RECORD

ITEM	MAKER	SIZE (in)	Max ID	TOP (ft)	Date Run

PERFORATION RECORD

ZONE	TOP (ft)	BTM (ft)	SPF	Holes	Date Shot
Mancos B	2714	3037		18	

COMMENTS/HISTORY: