IMROVEMENTS WITHIN 400' OF THE WELL SITE INCLUDE:
AN OVERHEAD POWER LINE PASSES 258' NNE
A DIRT FIELD ROAD PASSES 60' NORTH
THE EDGE OF A CROP CIRCLE IS 268' NNE
A FENCE PASSES 86' SSE
A WATER LINE PASSES 308' SOUTH

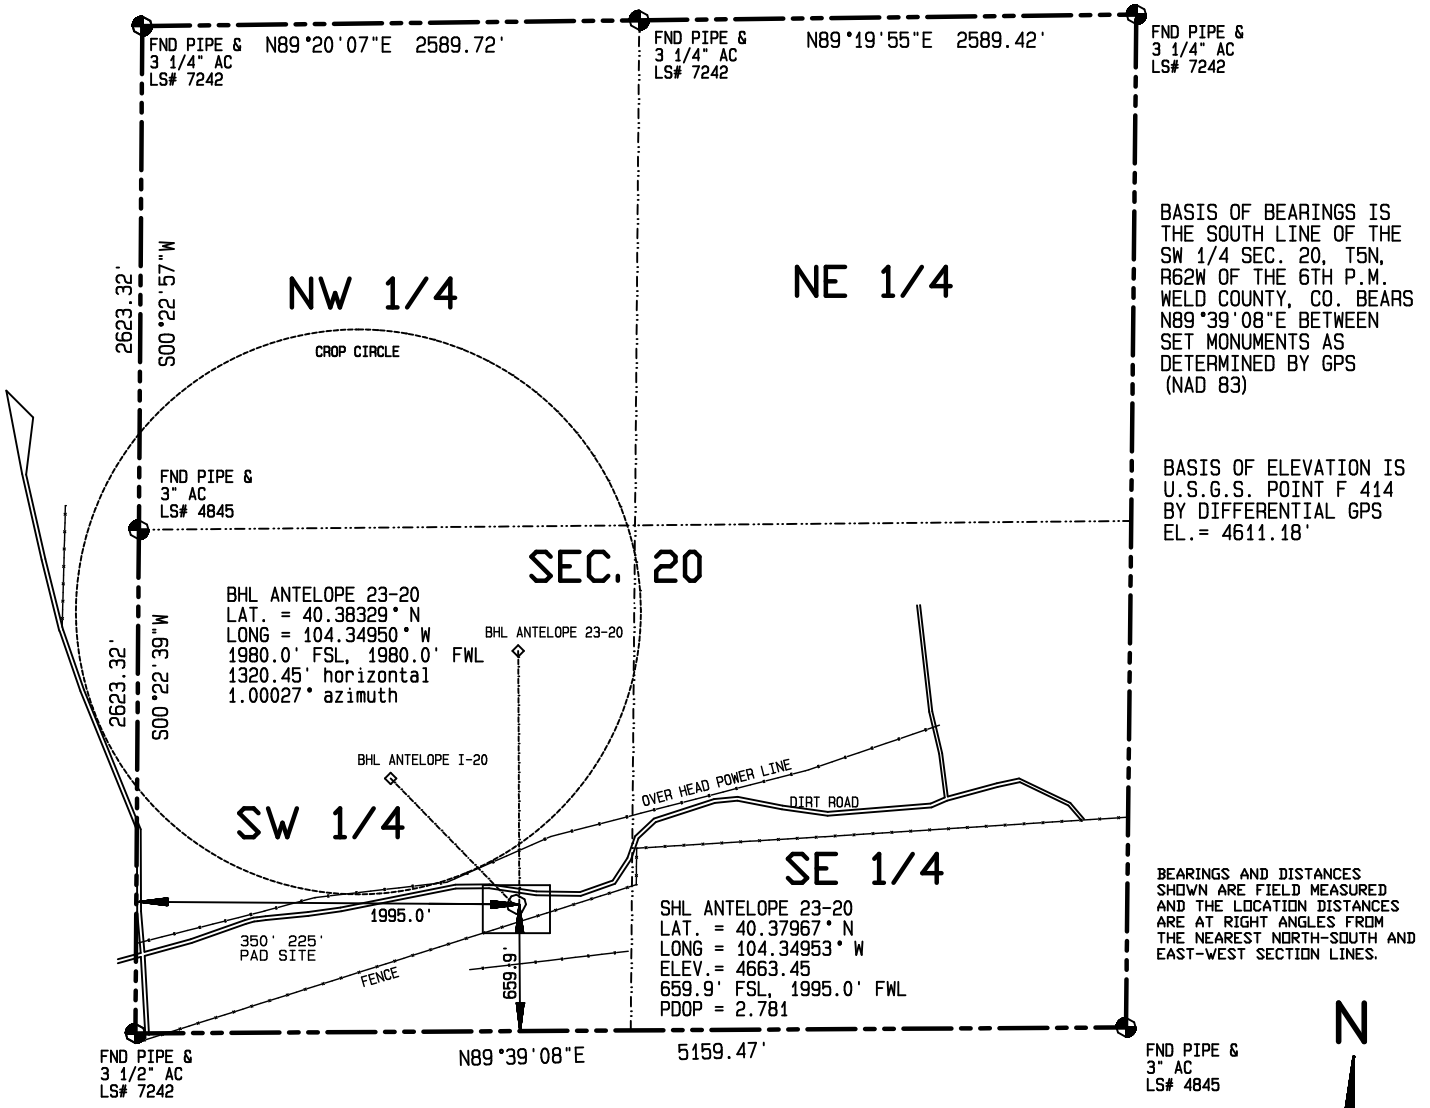

BASIS OF BEARINGS IS THE SOUTH LINE OF THE SW 1/4 SEC. 20, T5N, R62W OF THE 6TH P.M. WELD COUNTY, CO. BEARS N89°39'08"E BETWEEN SET MONUMENTS AS DETERMINED BY GPS (NAD 83)

BASIS OF ELEVATION IS U.S.G.S. POINT F 414 BY DIFFERENTIAL GPS EL.= 4611.18'

BEARINGS AND DISTANCES SHOWN ARE FIELD MEASURED AND THE LOCATION DISTANCES ARE AT RIGHT ANGLES FROM THE NEAREST NORTH-SOUTH AND EAST-WEST SECTION LINES.

I HEREBY CERTIFY THAT THIS PLAT IS AN ACCURATE REPRESENTATION OF A CORRECT SURVEY SHOWING THE LOCATION OF SAID WELLSITE:

1000 500 0 1000

Scale 1" = 1000'

Dan Griggs PLS# 38018

CONTRACT SURVEYORS, LTD.
COMPLETE SURVEYING AND GLOBAL POSITIONING

2133 SOUTH BELLAIRE STREET #14
DENVER COLORADO 80222
(303) 756-3695

MULTIPLE WELL PLAN
PAGE 2

CSL# 11104-24

DATE OF FIELD WORK: 2 MAY 2011
DATE OF DRAWING: 11 MAY 2011

ANTELOPE 23-20 Directional Well

SW 1/4, SW 1/4 SEC. 20, T5N, R62W

BONANAZA CREEK ENERGY OPERATING COMPANY, LLC

WELD COUNTY, COLORADO