T9N, R60W, 6th. P.M.

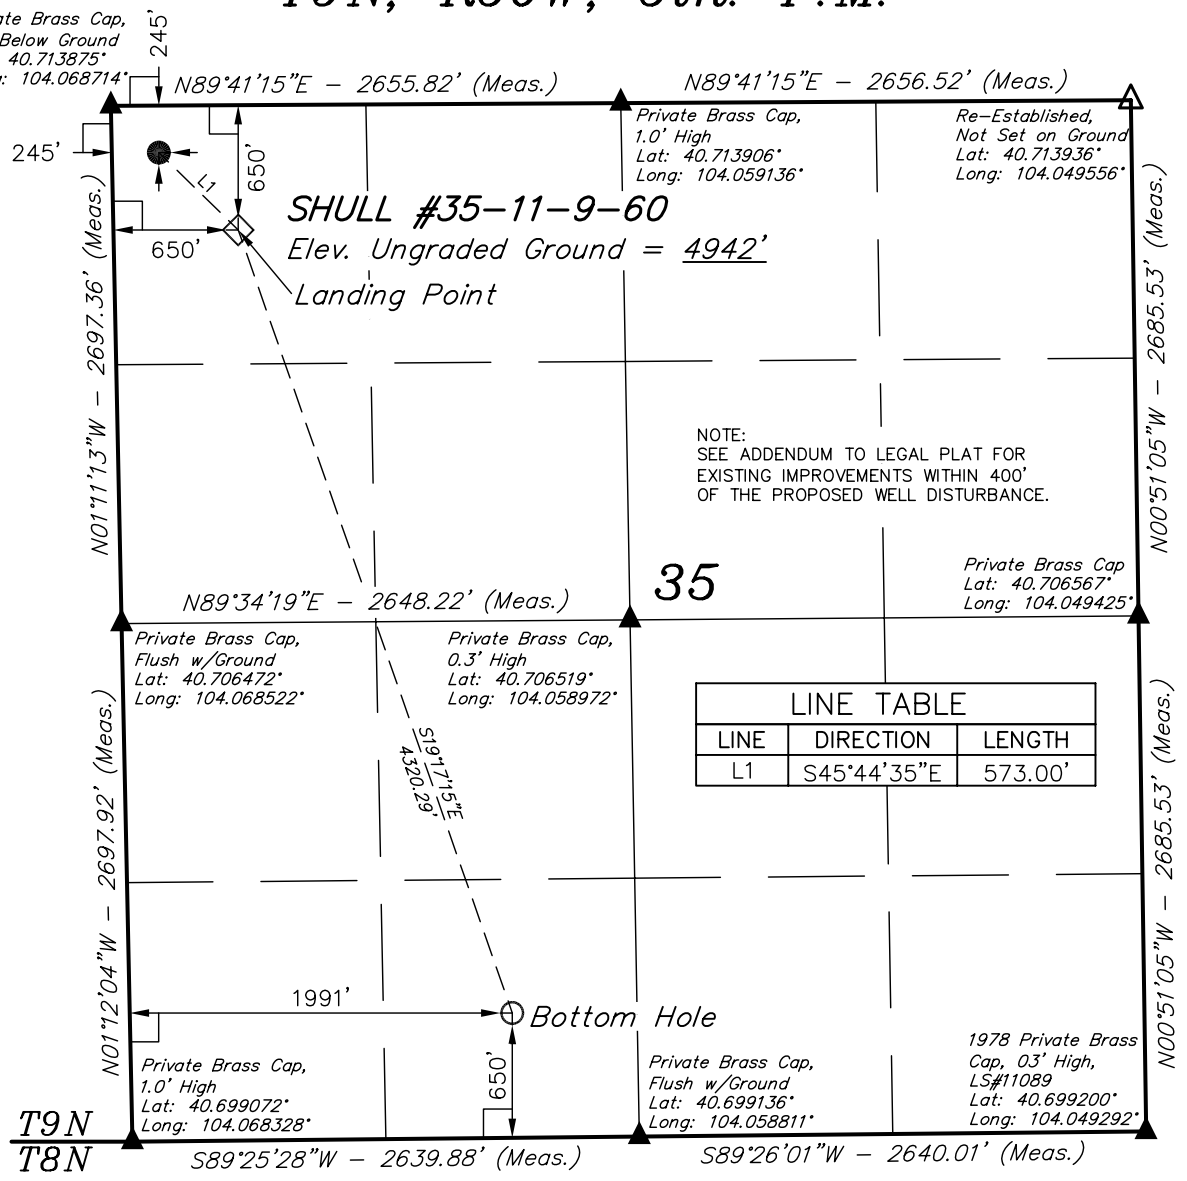

LINE TABLE		
LINE	DIRECTION	LENGTH
L1	S45°44'35"E	573.00'

LEGEND:

- └ = 90° SYMBOL
- ● = PROPOSED WELL HEAD.
- ▲ = SECTION CORNERS LOCATED.
- △ = SECTION CORNERS RE-ESTABLISHED. (Not Set on Ground.)

PDOP = 1.8

NAD 83 (TARGET LANDING POINT)	NAD 83 (TARGET BOTTOM HOLE)	NAD 83 (SURFACE LOCATION)
LATITUDE = 40°42'43.55" (40.712097)	LATITUDE = 40°42'03.25" (40.700903)	LATITUDE = 40°42'47.54" (40.713206)
LONGITUDE = 104°03'58.76" (104.066322)	LONGITUDE = 104°03'40.30" (104.061194)	LONGITUDE = 104°04'04.12" (104.067811)
NAD 27 (TARGET LANDING POINT)	**NAD 27 (TARGET BOTTOM HOLE)**	**NAD 27 (SURFACE LOCATION)**
LATITUDE = 40°42'43.60" (40.712111)	LATITUDE = 40°42'03.30" (40.700917)	LATITUDE = 40°42'47.59" (40.713219)
LONGITUDE = 104°03'56.95" (104.065819)	LONGITUDE = 104°03'38.48" (104.060689)	LONGITUDE = 104°04'02.31" (104.067308)

CARRIZO OIL & GAS, INC.

Well location, SHULL #35-11-9-60, located as shown in the NW 1/4 NW 1/4 of Section 35, T9N, R60W, 6th. P.M., Weld County, Colorado.

BASIS OF ELEVATION

SPOT ELEVATION LOCATED AT THE NORTHEAST CORNER OF SECTION 2, T9N, R61W, 6th P.M. TAKEN FROM THE GROVER SOUTH, QUADRANGLE, COLORADO, WELD COUNTY, 7.5 MINUTE QUAD (TOPOGRAPHIC MAP) PUBLISHED BY THE UNITED STATES DEPARTMENT OF THE INTERIOR, GEOLOGICAL SURVEY. SAID ELEVATION IS MARKED AS BEING 5043 FEET.

BASIS OF BEARINGS

BASIS OF BEARINGS IS A G.P.S. OBSERVATION.

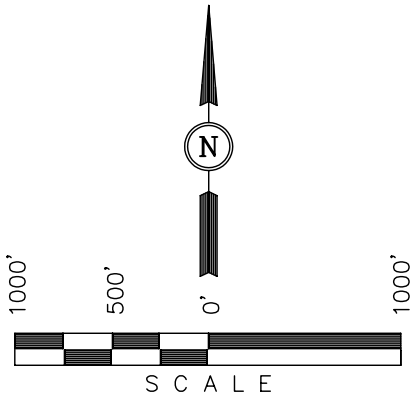

CERTIFICATE

THIS IS TO CERTIFY THAT THE ABOVE PLAT WAS PREPARED FROM FIELD NOTES OF ACTUAL SURVEYS MADE BY ME OR UNDER MY SUPERVISION AND THAT THE SAME ARE TRUE AND CORRECT TO THE BEST OF MY KNOWLEDGE AND BELIEF.

REGISTERED LAND SURVEYOR
REGISTRATION NO. 17492
STATE OF COLORADO

ROBERT L. KAY REGISTERED LAND SURVEYOR 17492 STATE OF COLORADO

06-06-11

UINTAH ENGINEERING & LAND SURVEYING
85 SOUTH 200 EAST – VERNAL, UTAH 84078
(435) 789-1017

SCALE	DATE SURVEYED:	DATE DRAWN:
1" = 1000'	05-26-11	06-04-11
PARTY: L.S. C.T. J.I.	REFERENCES: G.L.O. PLAT	
WEATHER: WARM	FILE: CARRIZO OIL & GAS, INC.	