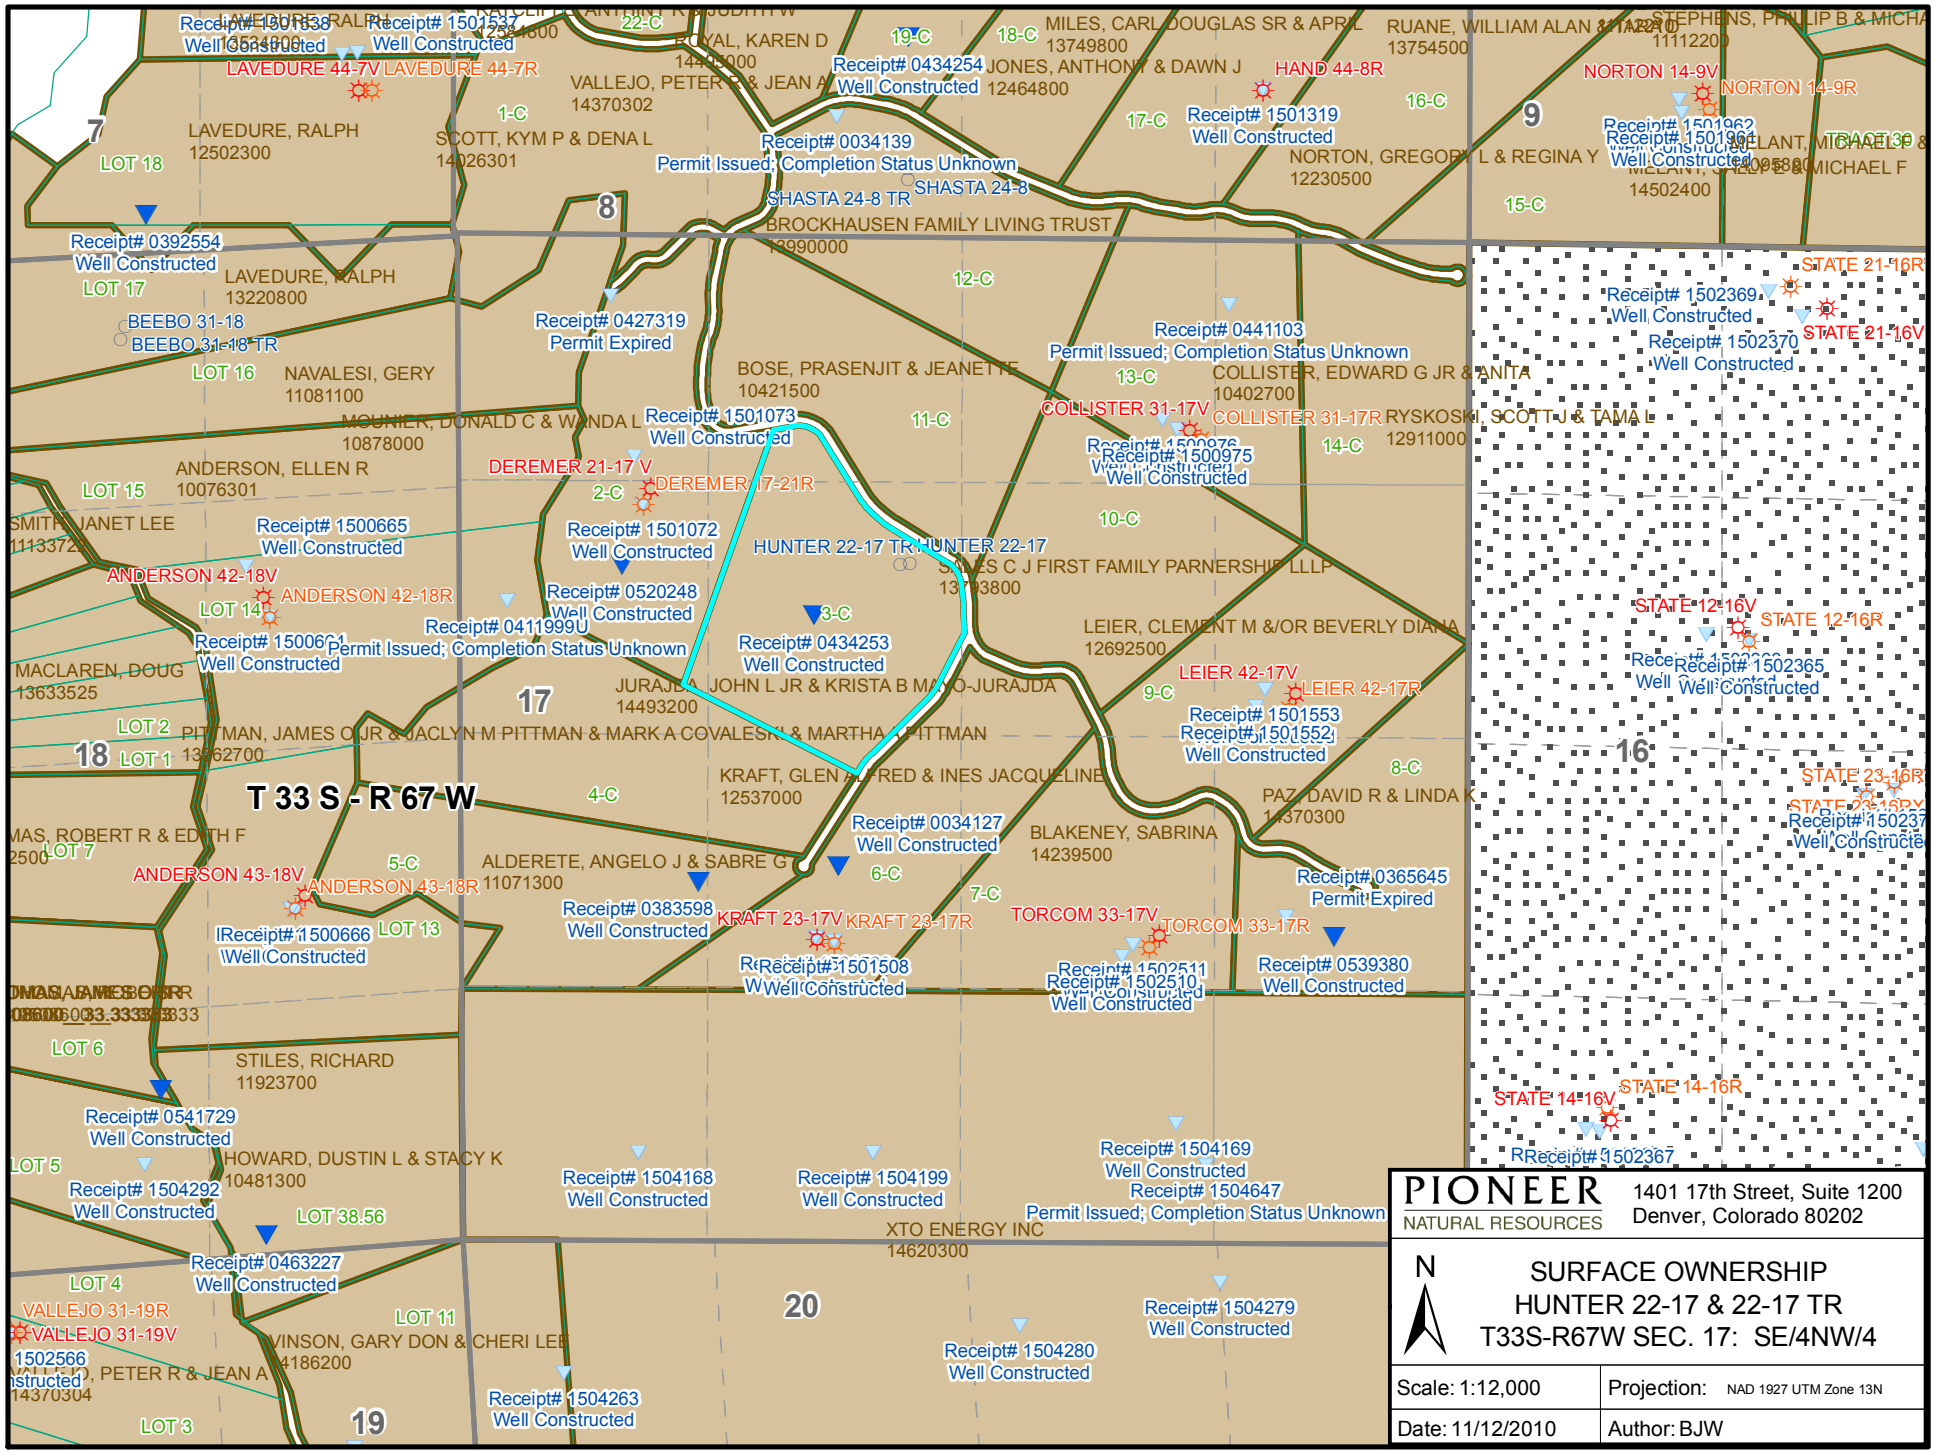
T 33 S - R 67 W
PIONEER
NATURAL RESOURCES
1401 17th Street, Suite 1200
Denver, Colorado 80202
N
SURFACE OWNERSHIP
HUNTER 22-17 & 22-17 TR
T33S-R67W SEC. 17: SE/4NW/4
Scale: 1:12,000
Projection: NAD 1927 UTM Zone 13N
Date: 11/12/2010
Author: BJW
HUNTER 22-17 TR
HUNTER 22-17
SHASTA 24-8
SHASTA 24-8 TR
LAVEDURE 44-7V
LAVEDURE 44-7R
HAND 44-8R
NORTON 14-9V
NORTON 14-9R
BEEBO 31-18
BEEBO 31-18 TR
DEREMER 21-17 V
DEREMER 21-21R
COLLISTER 31-17V
COLLISTER 31-17R
ANDERSON 42-18V
ANDERSON 42-18R
LEIER 42-17V
LEIER 42-17R
KRAFT 23-17V
KRAFT 23-17R
TORCOM 33-17V
TORCOM 33-17R
ANDERSON 43-18V
ANDERSON 43-18R
VALLEJO 31-19V
VALLEJO 31-19R
STATE 21-16V
STATE 21-16R
STATE 12-16V
STATE 12-16R
STATE 14-16V
STATE 14-16R
STATE 23-16R
LAVEDURE, RALPH
12502300
SCOTT, KYM P & DENA L
14026301
VALLEJO, PETER R & JEAN A
14370302
JONES, ANTHONY & DAWN J
12464800
MILES, CARL DOUGLAS SR & APRIL
13749800
RUANE, WILLIAM ALAN
13754500
NORTON, GREGORY L & REGINA Y
12230500
MCLEANT, MICHAEL F
14502400
BROCKHAUSEN FAMILY LIVING TRUST
13990000
LAVEDURE, RALPH
13220800
NAVALESI, GERY
11081100
BOSE, PRASENJIT & JEANETTE
10421500
COLLISTER, EDWARD G JR & ANITA
10402700
RYSKOSKI, SCOTT J & TAMA L
12911000
MOUNIER, DONALD C & WANDA L
10878000
ANDERSON, ELLEN R
10076301
SMITH, JANET LEE
11133720
JURAJDA, JOHN L JR & KRISTA B MAYO-JURAJDA
14493200
LEIER, CLEMENT M &/OR BEVERLY DIANA
12692500
MACLAREN, DOUG
13633525
PITTMAN, JAMES O JR & JACLYN M PITTMAN & MARK A COVALESKI & MARTHA A PITTMAN
13962700
KRAFT, GLEN ALFRED & INES JACQUELINE
12537000
PAZ, DAVID R & LINDA K
14370300
ALDERETE, ANGELO J & SABRE G
11071300
BLAKENEY, SABRINA
14239500
STILES, RICHARD
11923700
HOWARD, DUSTIN L & STACY K
10481300
XTO ENERGY INC
14620300
VINSON, GARY DON & CHERI LEE
14186200
Receipt# 0392554
Well Constructed
Receipt# 1501838
Well Constructed
Receipt# 1501537
Well Constructed
Receipt# 0034139
Permit Issued; Completion Status Unknown
Receipt# 0434254
Well Constructed
Receipt# 1501319
Well Constructed
Receipt# 1501962
Well Constructed
Receipt# 0427319
Permit Expired
Receipt# 0441103
Permit Issued; Completion Status Unknown
Receipt# 1501073
Well Constructed
Receipt# 1500975
Well Constructed
Receipt# 1502369
Well Constructed
Receipt# 1502370
Well Constructed
Receipt# 1500665
Well Constructed
Receipt# 1501072
Well Constructed
Receipt# 0520248
Well Constructed
Receipt# 0411999U
Permit Issued; Completion Status Unknown
Receipt# 0434253
Well Constructed
Receipt# 1500664
Well Constructed
Receipt# 1502365
Well Constructed
Receipt# 1501553
Receipt# 1501552
Well Constructed
Receipt# 0034127
Well Constructed
Receipt# 0365645
Permit Expired
Receipt# 0383598
Well Constructed
Receipt# 1500666
Well Constructed
Receipt# 1501508
Well Constructed
Receipt# 1502511
Receipt# 1502510
Well Constructed
Receipt# 0539380
Well Constructed
Receipt# 0541729
Well Constructed
Receipt# 1504292
Well Constructed
Receipt# 0463227
Well Constructed
Receipt# 1504168
Well Constructed
Receipt# 1504199
Well Constructed
Receipt# 1504169
Well Constructed
Receipt# 1504647
Permit Issued; Completion Status Unknown
Receipt# 1504279
Well Constructed
Receipt# 1504280
Well Constructed
Receipt# 1504263
Well Constructed
Receipt# 1502367
LOT 18
LOT 17
LOT 16
LOT 15
LOT 14
LOT 13
LOT 2
LOT 1
LOT 7
LOT 6
LOT 5
LOT 4
LOT 3
LOT 38.56
LOT 11
7
8
9
16
17
18
19
20
1-C
2-C
3-C
4-C
5-C
6-C
7-C
8-C
9-C
10-C
11-C
12-C
13-C
14-C
15-C
16-C
17-C
18-C
19-C
22-C